
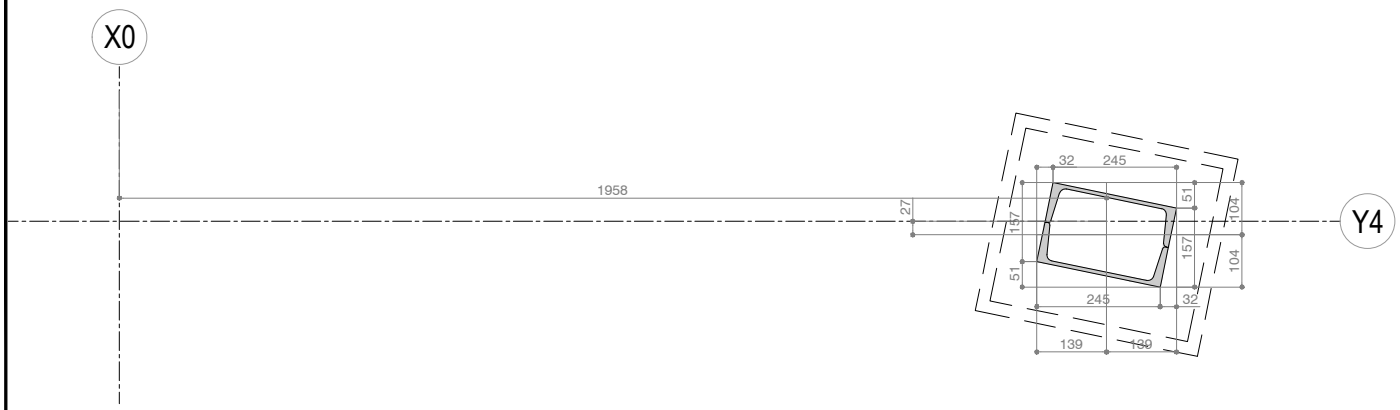


DET 02 | COLUMN DETAIL AT SC2 (250 X 160)

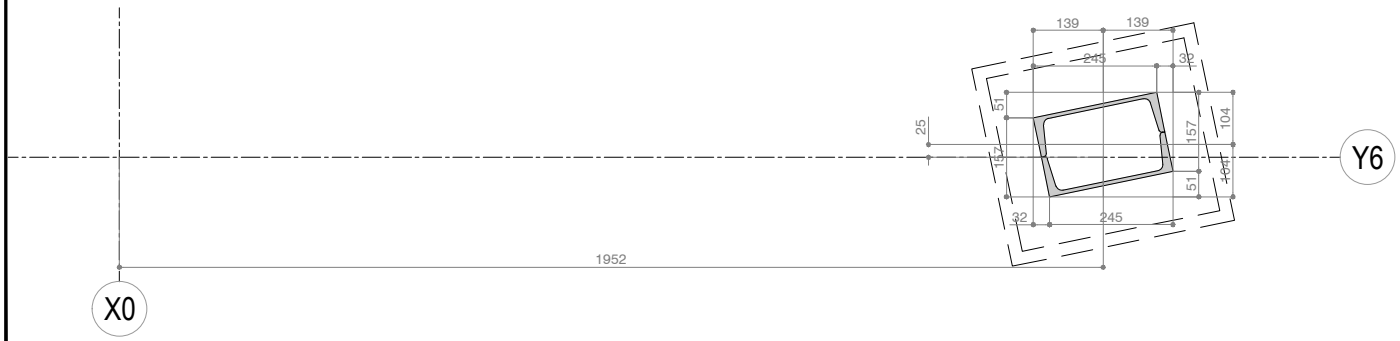

DET 01 | COLUMN DETAIL AT SC2 (250 X 160)

PREMIER LAND: SALES OFFICE

LODHA IN HOUSE WORKING - CENTERLINE PLAN_R1 COLUMN DETAILS

DWG NO. - PLSO-LD-AR-002

DATE - 08-06-2021

1:15