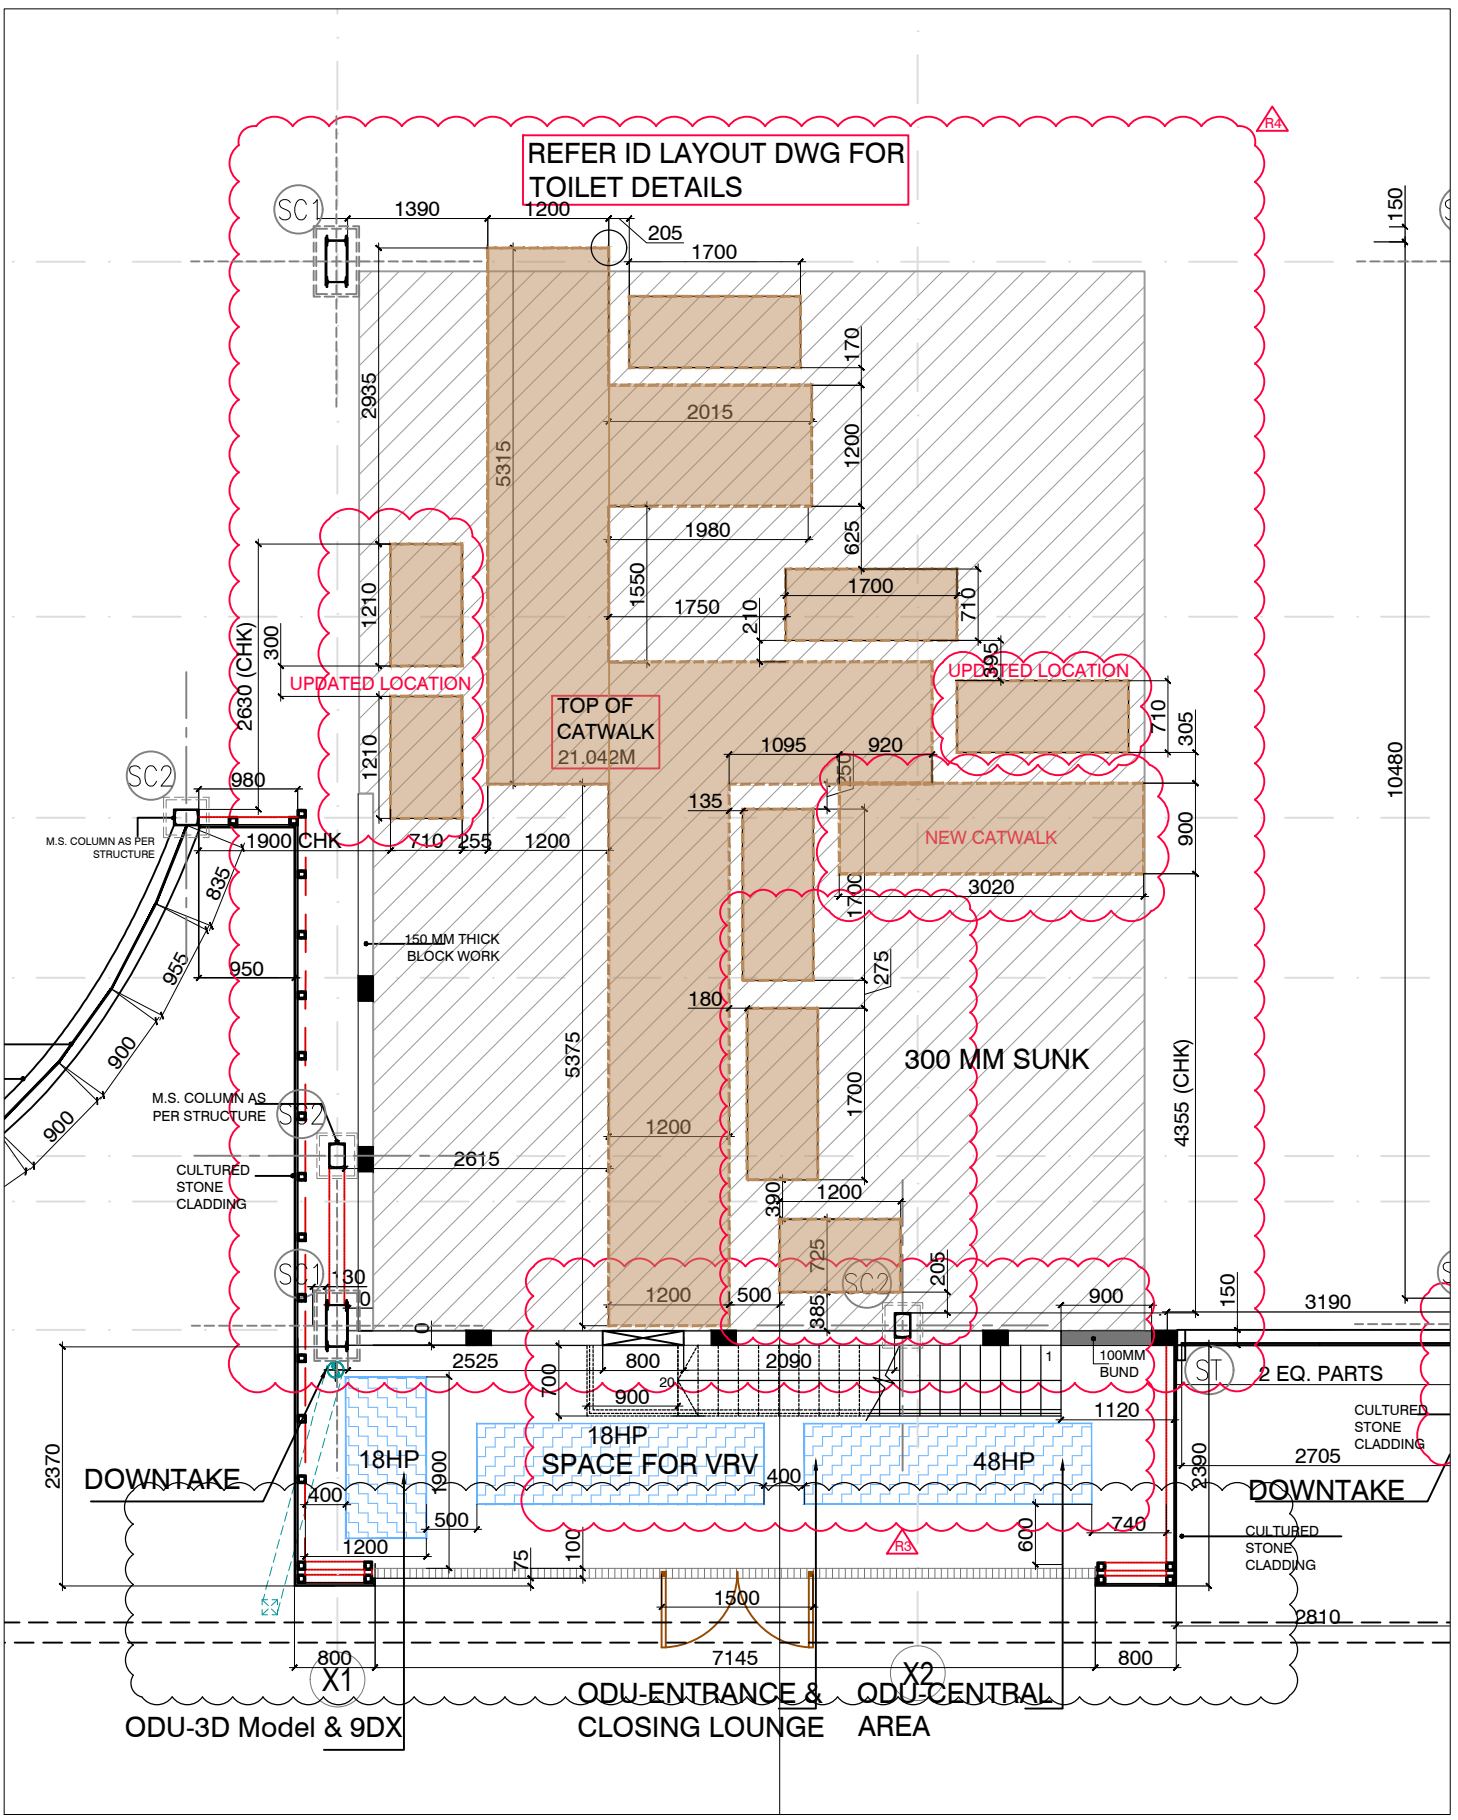


PREMIER SALES GALLERY

CATWALK LEVEL PLAN-1:75 ON A4

REVISION MADE ON DWG RCD FROM ID ON 26/08/21 & MEP ON 28/08/21

DT-28-08-2021