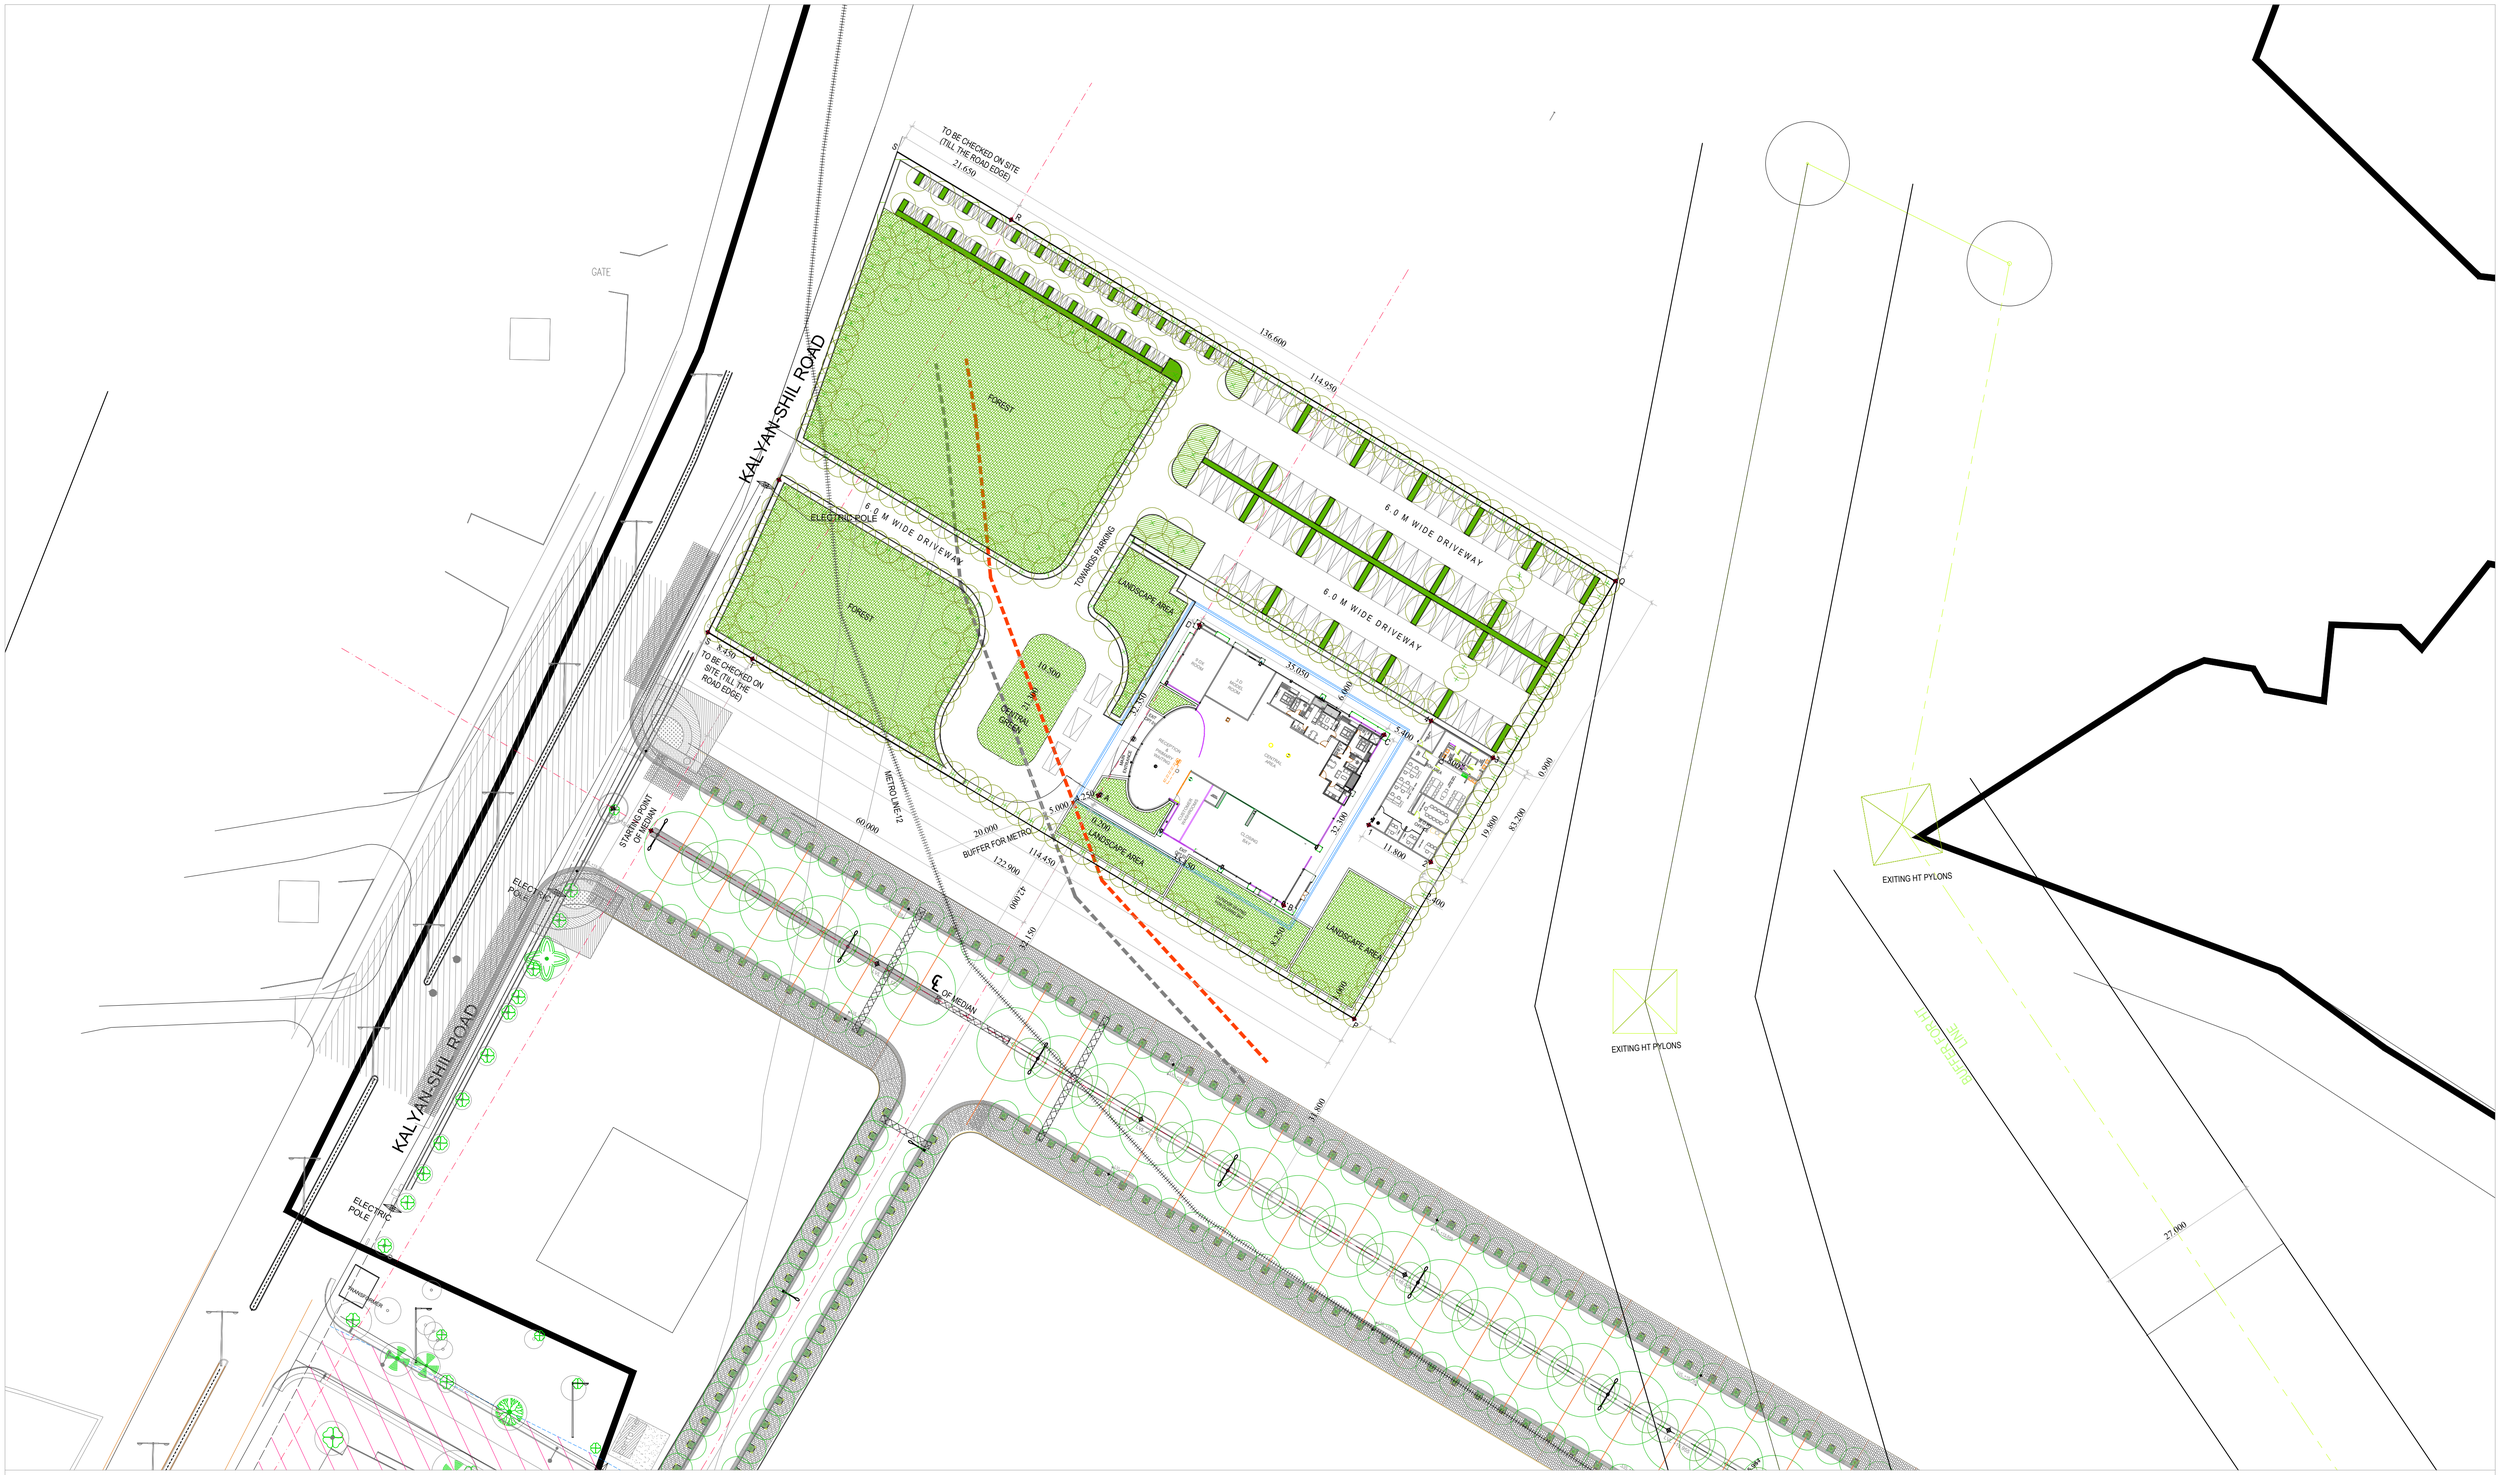


PREMIER LAND: SALES OFFICE

LODHA IN HOUSE WORKING - SETTING OUT DRAWING

DWG NO. - PLSO-LD-AR-001

DATE - 21-05-2021

1:1