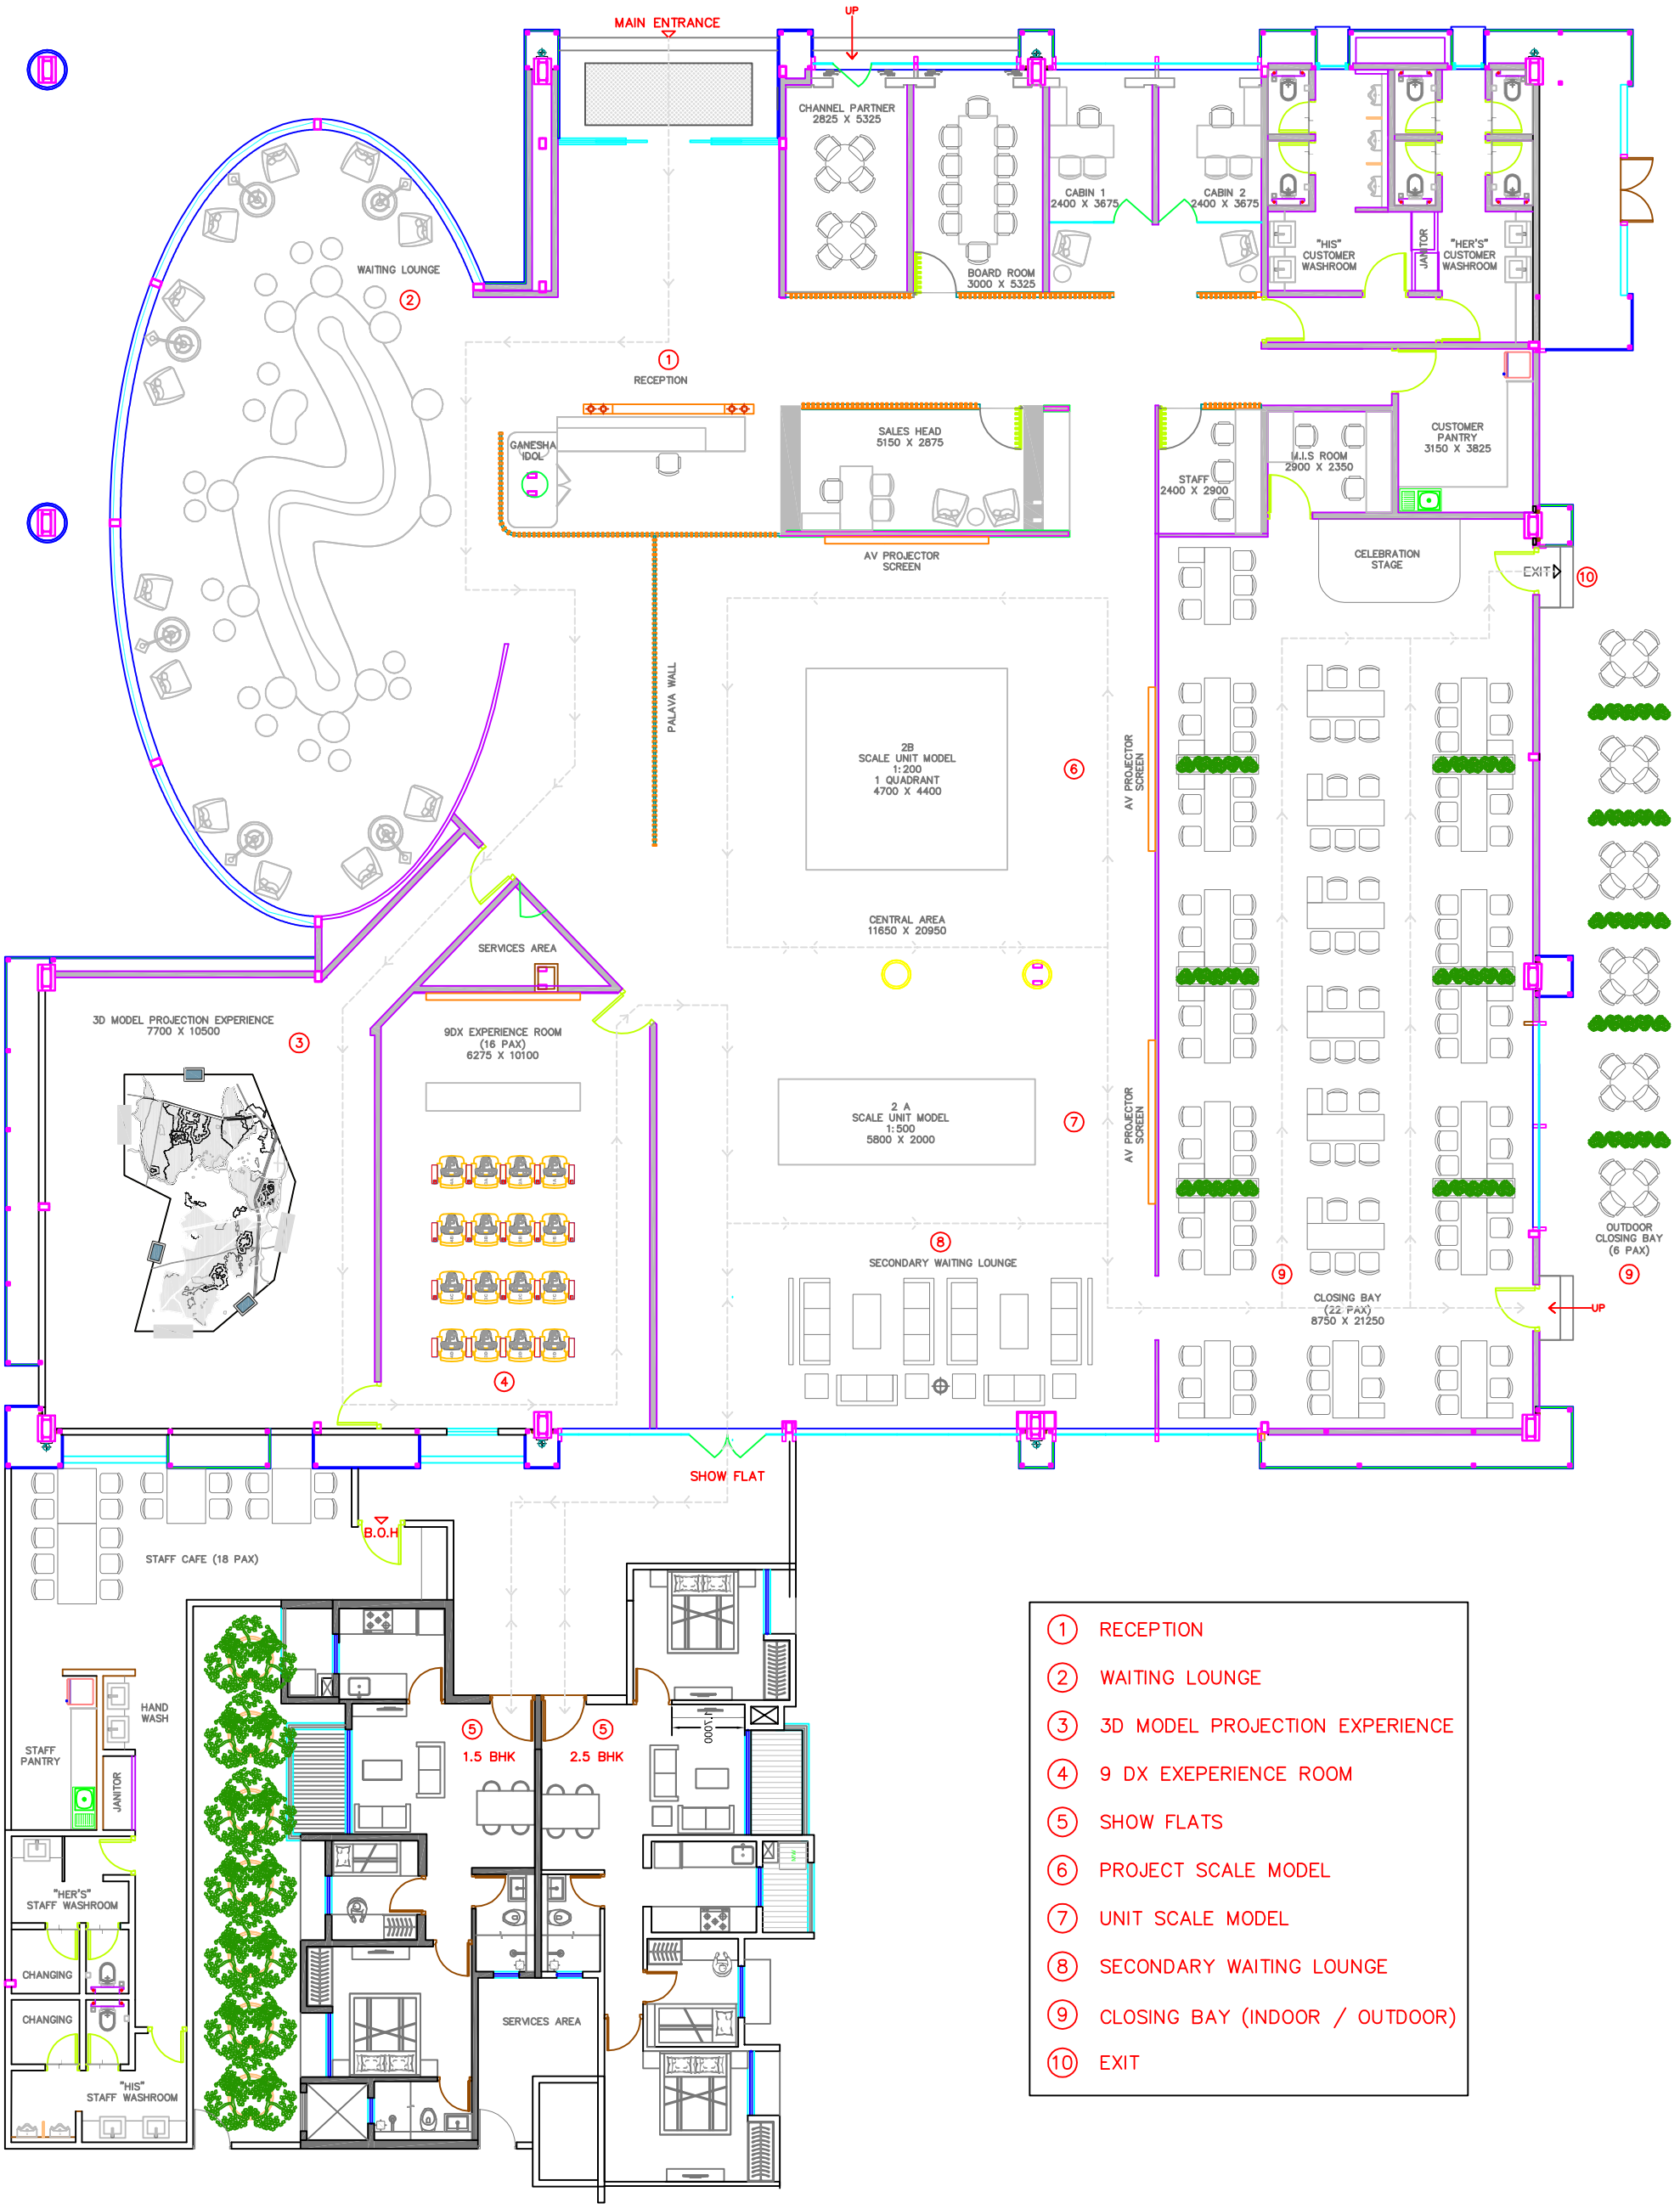


1. RECEPTION
2. WAITING LOUNGE
3. 3D MODEL PROJECTION EXPERIENCE
4. 9 DX EXEPERIENCE ROOM
5. SHOW FLATS
6. PROJECT SCALE MODEL
7. UNIT SCALE MODEL
8. SECONDARY WAITING LOUNGE
9. CLOSING BAY (INDOOR / OUTDOOR)
10. EXIT

SALES LOUNGE - OPTION 2

SCALE - 1 : 150