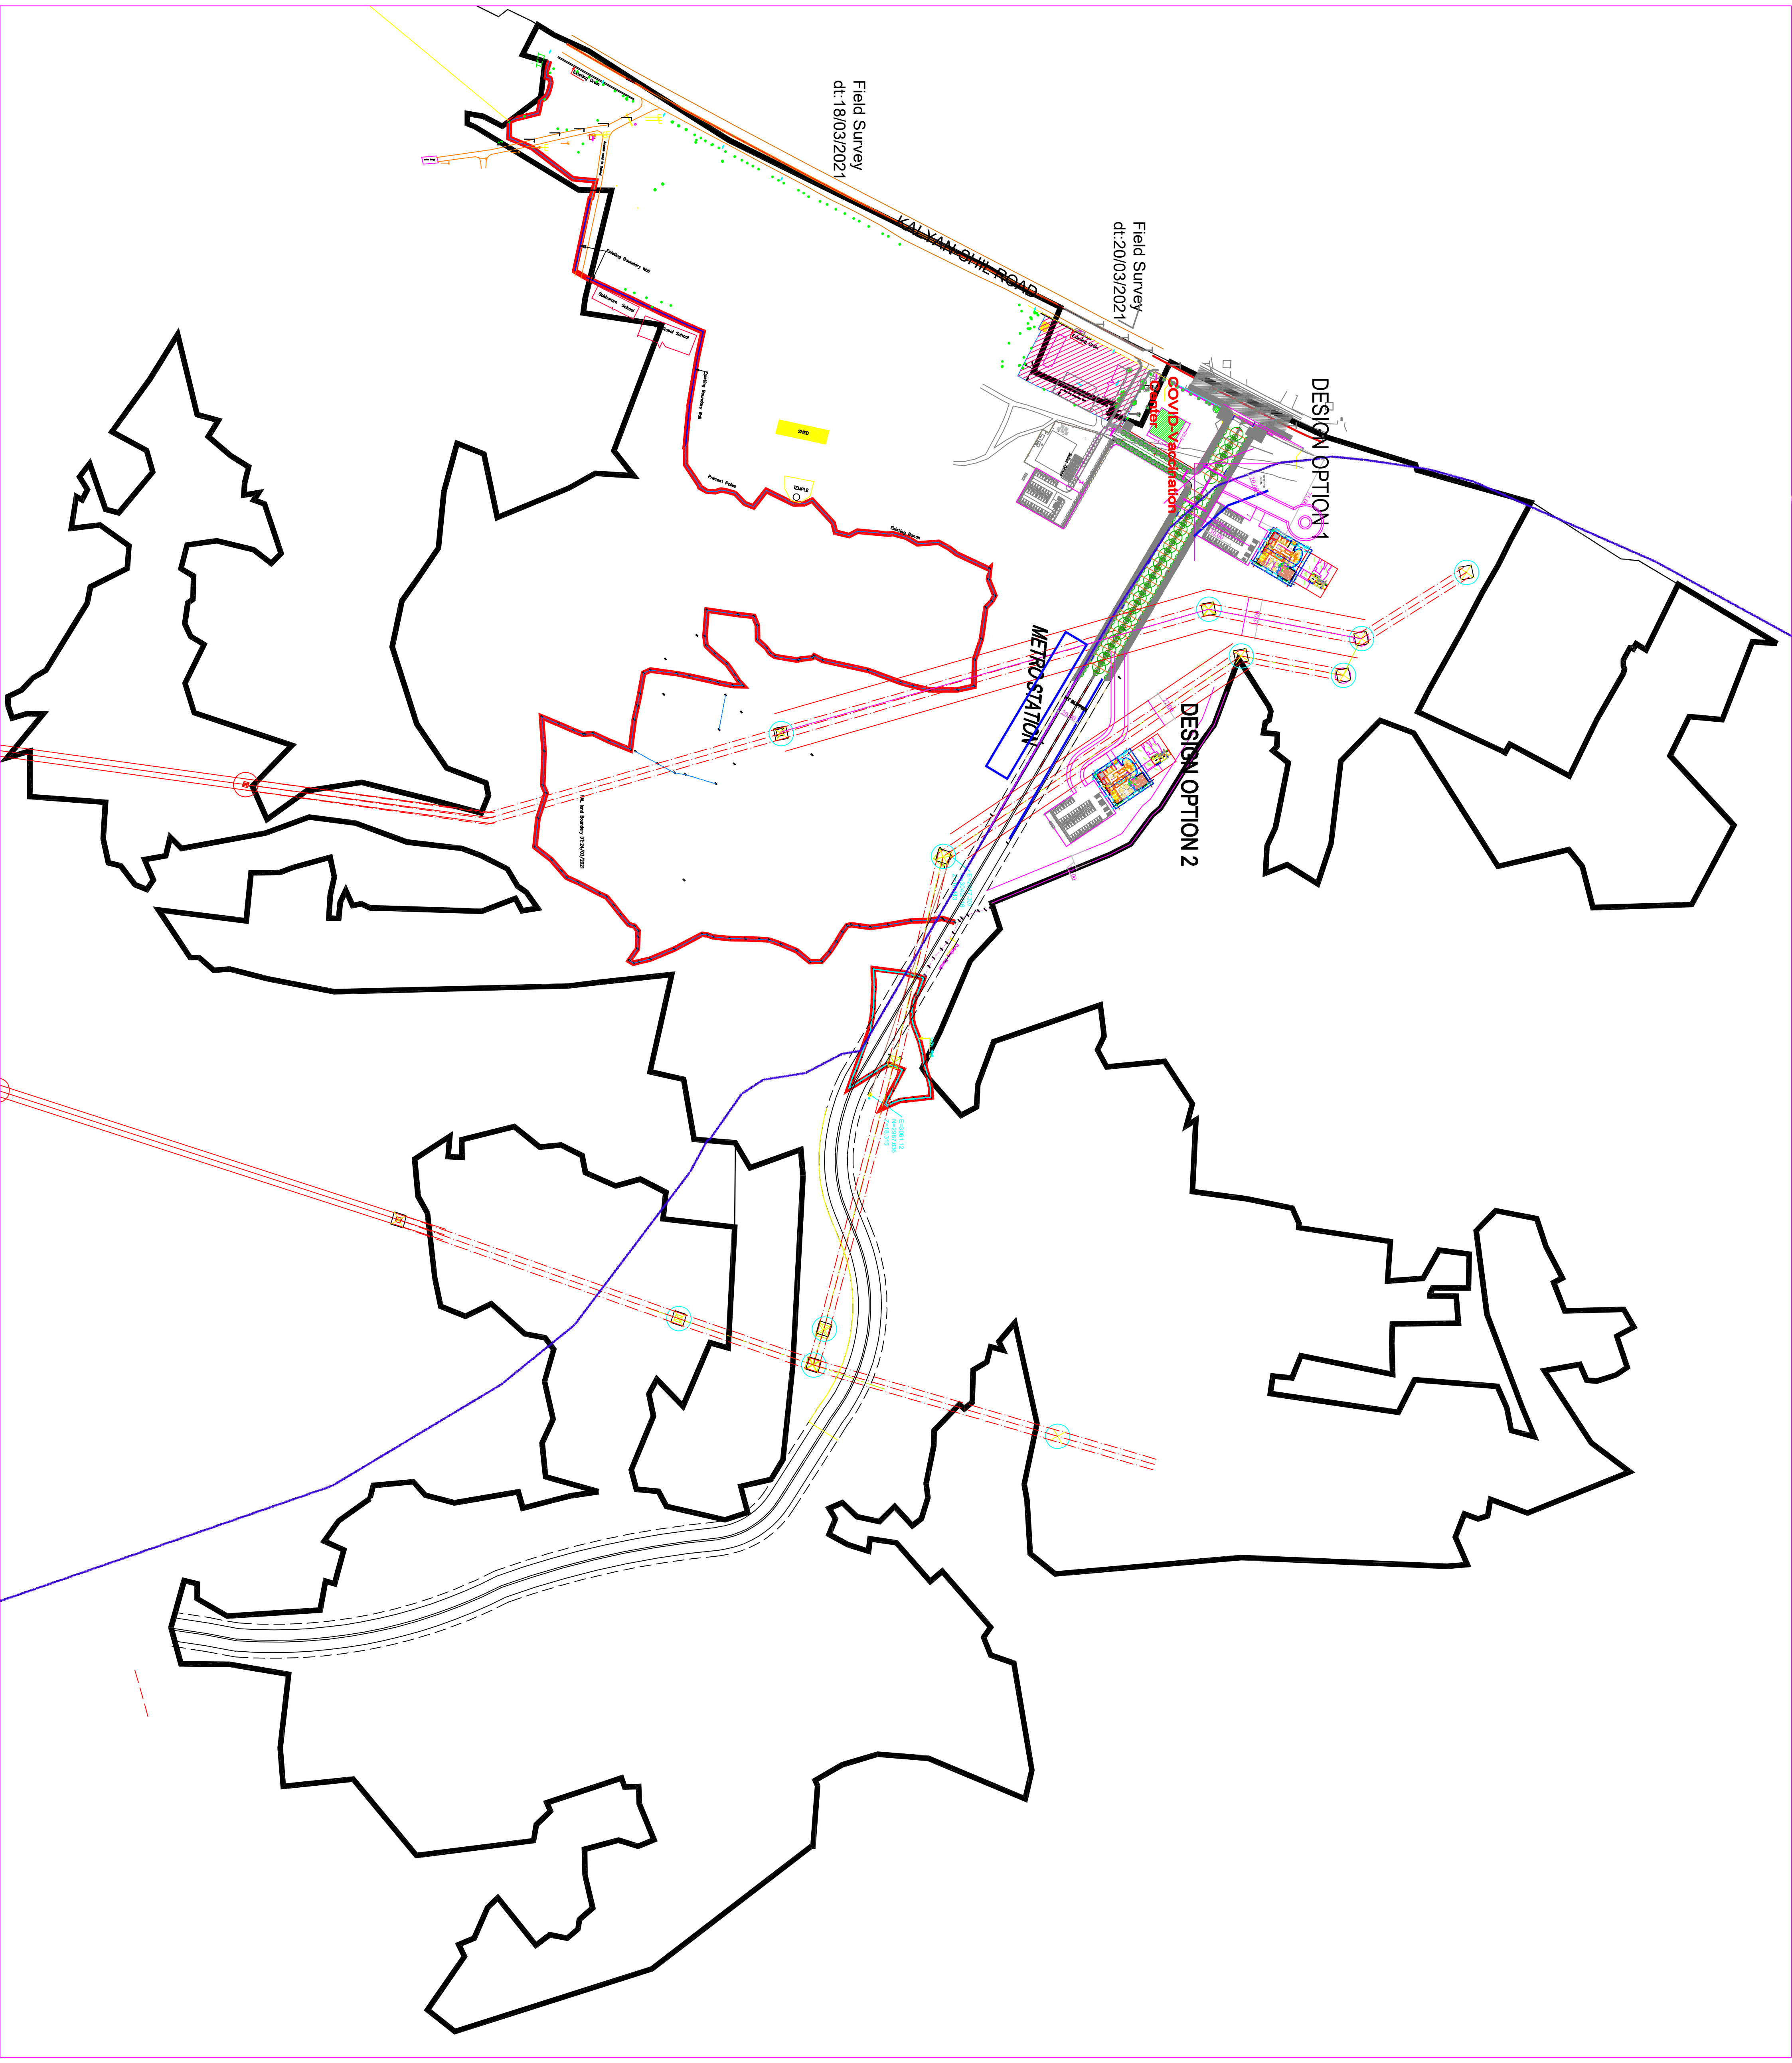

Field Survey
dt:18/03/2021
KALYAN-SHIL ROAD
Field Survey
dt:20/03/2021
DESIGN OPTION 1
COVID-Vaccination
Center
METRO STATION
DESIGN OPTION 2
Existing Drain
Access road to School
Existing Boundary Wall
Sakharam School
Global School
Existing Boundary Wall
SHED
Precast Poles
TEMPLE
Existing Bandh
FAL land Boundary DT:24/03/2021
E=3061.12
N=2967.636
Z=18.315