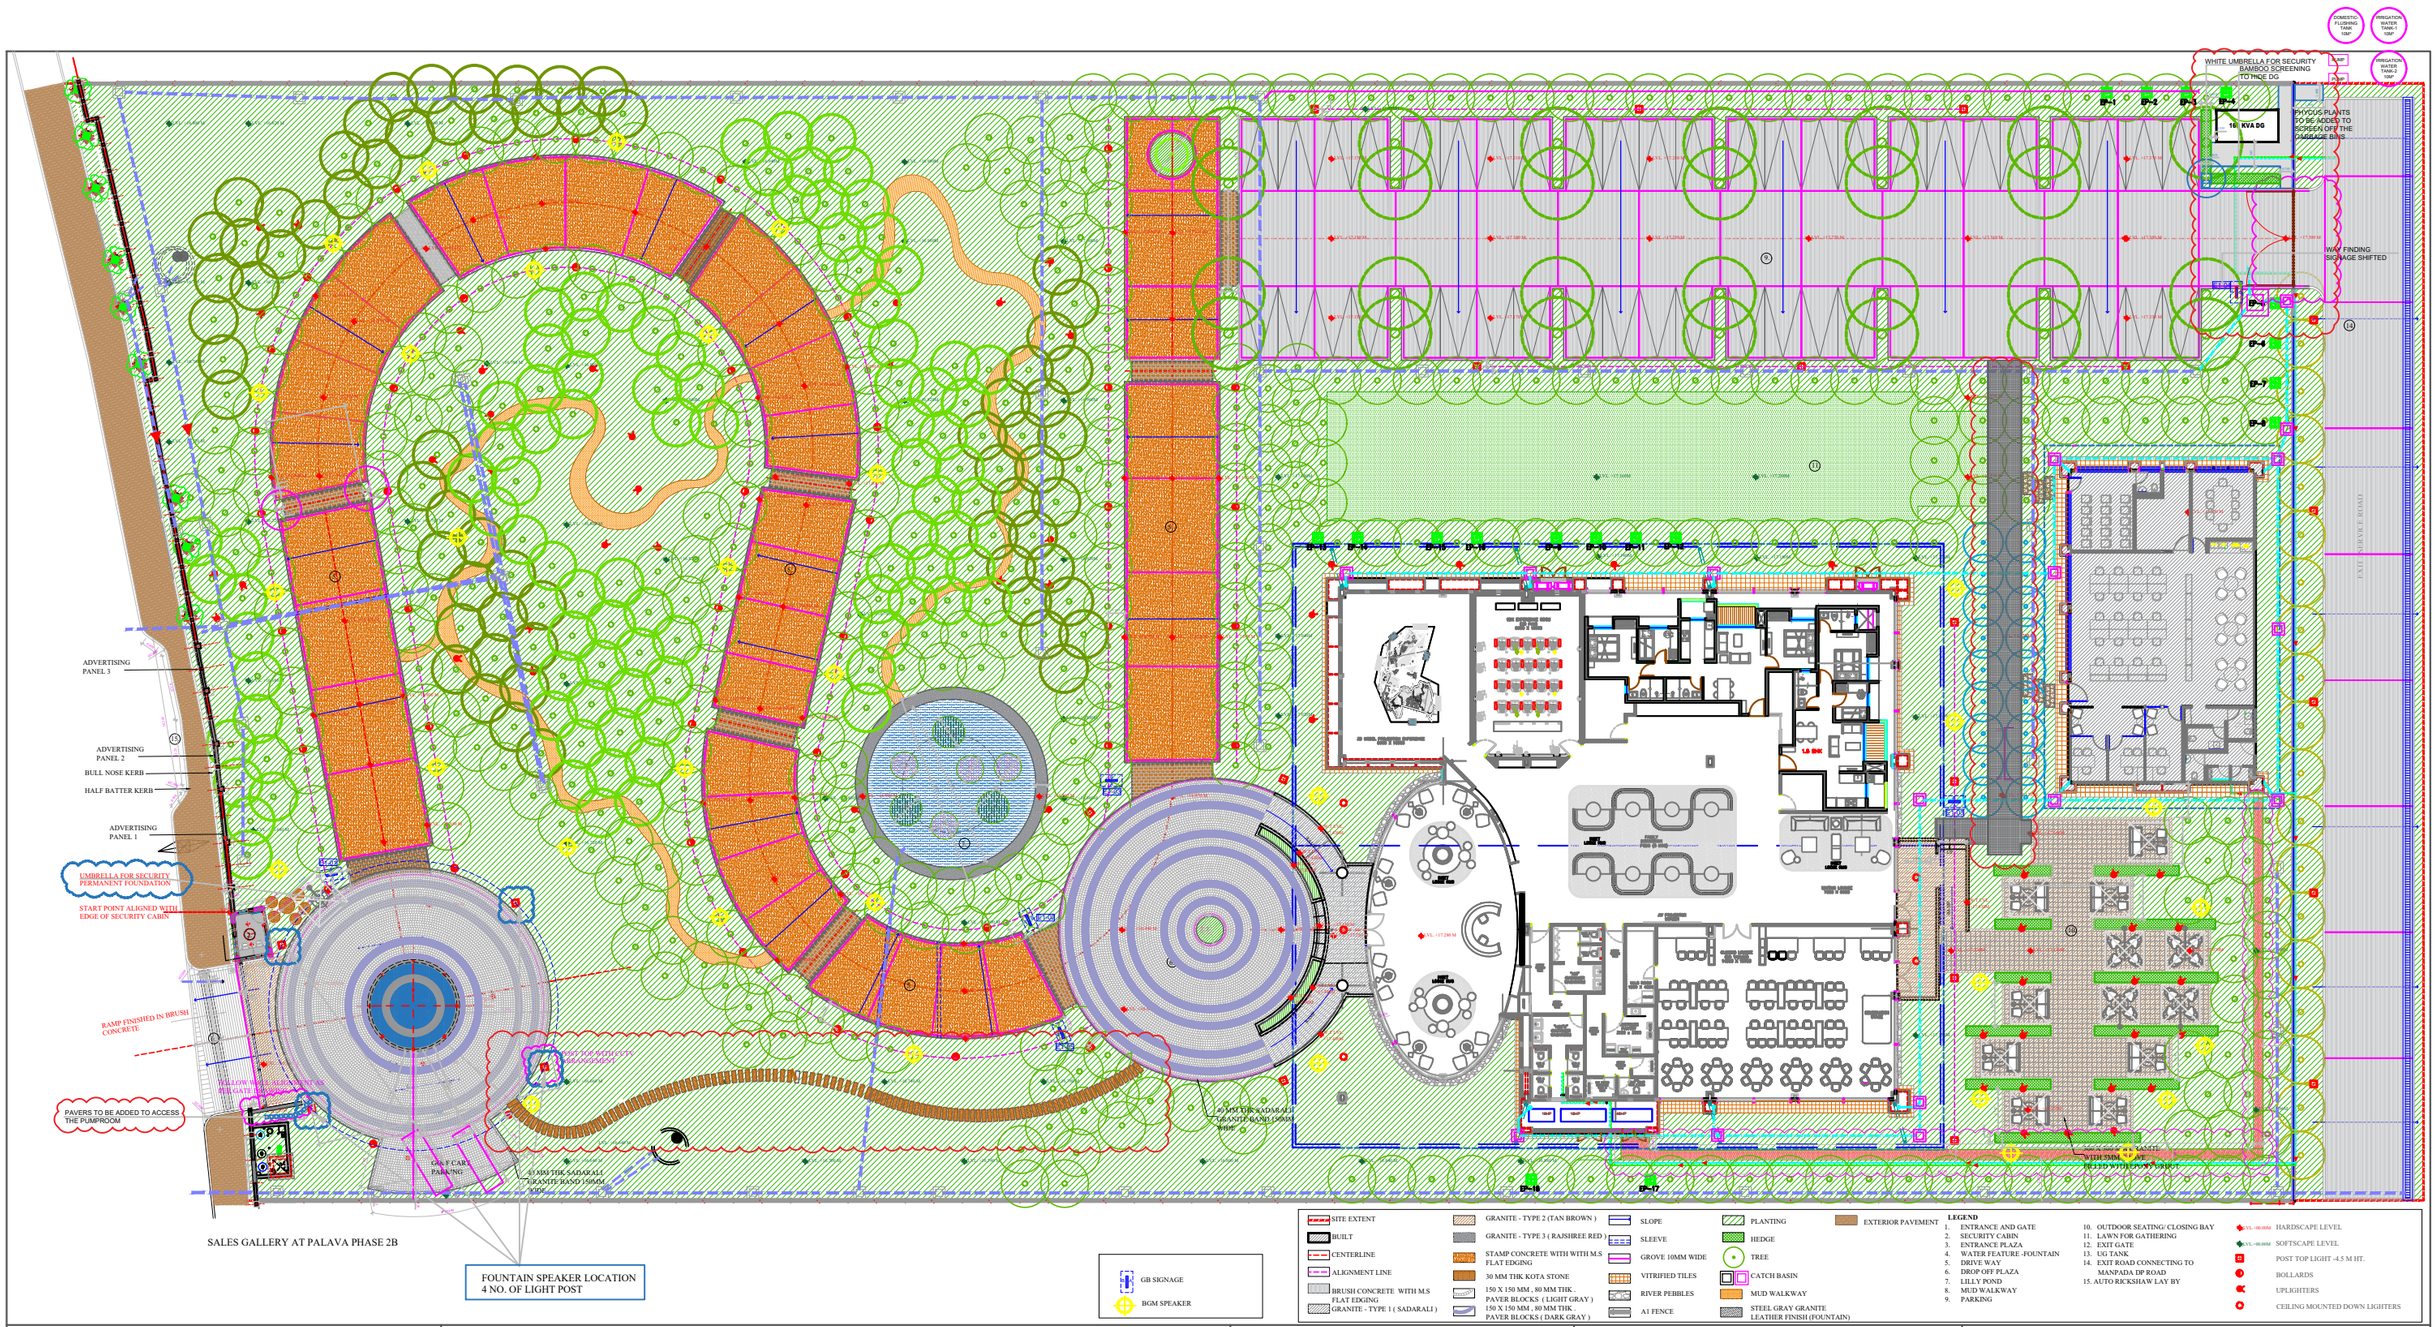


NOTES

--- IN EVENT OF ANY AMBIGUITY INFORM US BEFORE COMMENCING WORK.
--- ALL DIMENSIONS ARE TO BE READ AND NOT TO BE SCALED.
--- ALL LEVELS ARE FINISHED LEVELS.
--- ALL LEVELS AND DIMENSIONS TO BE VERIFIED FOR SITE SUITABILITY BEFORE COMMENCING WORK.
--- ALL DIMENSIONS ARE IN METERS .

--- CONTENTS OF THIS DRAWING CONSTITUTE THE ORIGINAL AND UNPUBLISHED WORK OF M/S PRABHAKAR B. BHAGWAT AND NO PART OF THE DRAWING SHALL BE DISCLOSED/MODIFIED/USED IN ANY MANNER WITHOUT THEIR PRIOR CONSENT.

REV F -18-10-2021- GOLF CART PARKING ADDED . ADDITIONAL LEVELS ON DRIVEWAY FOR SITE WORKING .
SPEAKER AND GB SIGNAGE LOCATIONS MAPPED

REV A - ENTRANCE GATE WIDTH INCREASED TO 9M
REV B- 17-08-2021- DRAWING UPDATED , UG TANK REMOVED , PLINTH PROTECTION ADDED , BOH UPDATED
REV C -19-08-2021- DRAWING UPDATED - FOR MATERIAL
REV D -27-09-2021- DRAWING UPDATED BASED ON REVISED SITE BOUNDARY TOWARDS KALYAN SHIL ROAD
REV E -06-10-2021- COMPOUND WALL , EARTH PITS AND SWD UPDATED

SALES GALLERY

PALAVA PHASE 2B

SCALE- 1:250

TITLE
SALES GALLERY - LANDSCAPE LAYOUT

FOR EXECUTION

DATE: 03-08-2021

CHECKED BY: MALVIKA N

PRABHAKAR BHAGWAT

M/S Prabhakar B Bhagwat, Landscape Architects Architects Environmental Planners.
901 Panchtirth, Opp. Aristroville, Satellite Road, Ahmedabad 380 015.
Telefax : 91-079- 2692 3054, 2692 0554, 4006 1192 E-mail:pbb-ahm@landscapeindia.net
Website: www.landscapeindia.net

1:0.385459