L O D H A L A K E F R O N T

REVISED SCHEME

23RD AUG' 2019

KAPADIA ASSOCIATES
DESIGN LLP



GENERAL NOTES

1 : All dimensions are in millimeters and levels in meters unless specified otherwise.
2 : Do not scale the drawing; follow written dimensions.
3 : All dimensions are unfinished dimensions unless specified otherwise.
4 : Any discrepancies should be brought to the notice of the Architect prior to execution of job / procuring materials at site.
5 : This drawing is the property of Kapadia Associates and should not be reproduced, copied, handed over to a third party or used for any purpose other than for which it has been issued.
6 : This drawing is to be read in conjunction with all relevant structural & services drawings.

REVISION INDEX

REV.NO.	DATE	DESCRIPTION

KEY PLAN

CONSULTANTS

NORTH

N

STAMP & SIGN

PROJECT TITLE	PROJ.NO	DRAWN	CHECKED	SCALE	DATE
LODHA PALAVA LAKEFRONT DEVLOPMENT	**L-10518**	RB	ES	1:1000	22-08-2019
DRAWING TITLE	DWG.NO				
MASTER PLAN (GROUND FLR)	**101**				
DRAWING STAGE	REV.NO				
CONCEPT	**R-00**				

KAPADIA ASSOCIATES
architecture • urban design
112-114
Peninsula Centre,Dr. S.S. Rao Road,
Off Ambedkar Road,Parel East,
Mumbai 400012
Tel : 91-22-6660 2838 / 39
Fax : 91-22-6660 2844
E-mail : kapl@kapl.in
Website: www.kapl.in

1.1



GENERAL NOTES	REVISION INDEX			KEY PLAN	CONSULTANTS	NORTH	PROJECT TITLE	PROJ.NO	DRAWN	CHECKED	SCALE	DATE
1 : All dimensions are in millimeters and levels in meters unless specified otherwise. 2 : Do not scale the drawing; follow written dimensions. 3 : All dimensions are unfinished dimensions unless specified otherwise. 4 : Any discrepancies should be brought to the notice of the Architect prior to execution of job / procuring materials at site. 5 : This drawing is the property of Kapadia Associates and should not be reproduced, copied, handed over to a third party or used for any purpose other than for which it has been issued. 6 : This drawing is to be read in conjunction with all relevant structural & services drawings.	REV.NO.	DATE	DESCRIPTION			N STAMP & SIGN	**LODHA PALAVA** LAKEFRONT DEVLOPMENT	**L-10518**	RB	ES	1:1000	22-08-2019
							DRAWING TITLE	DWG.NO	KAPADIA ASSOCIATES architecture • urban design			
							MASTER PLAN (TYPICAL FLR)	**101.1**				
							DRAWING STAGE	REV.NO				
							WORKING DRAWING	**R-00**				

112-114
Peninsula Centre,Dr. S.S. Rao Road,
Off Ambedkar Road,Parel East,
Mumbai 400012

Tel : 91-22-6660 2838 / 39
Fax : 91-22-6660 2844
E-mail : kapl@kapl.in
Website: www.kapl.in

1.1

SERENITY A

SERENITY B

SERENITY C

SERENITY D

A

B

C

CASA OLIVIA

CASA SELVANO 4.03A

CASA SELVANO 4.03B

CASA JARDIN 4.04

CASA JARDINO 4.05

A

CASA VERDE

CASA VERDE 4.06

CASA VERDANA 4.07

A

B

CASA FLOREA

CASA FLORENCIA 4.09

D

C

LEGEND

- 1BHK
- 1.5BHK
- 2BHK
- 2BHK
- 2.5BHK

GENERAL NOTES	REVISION INDEX			KEY PLAN	CONSULTANTS	NORTH	PROJECT TITLE	PROJ.NO	DRAWN	CHECKED	SCALE	DATE
1 : All dimensions are in millimeters and levels in meters unless specified otherwise. 2 : Do not scale the drawing; follow written dimensions. 3 : All dimensions are unfinished dimensions unless specified otherwise. 4 : Any discrepancies should be brought to the notice of the Architect prior to execution of job / procuring materials at site. 5 : This drawing is the property of Kapadia Associates and should not be reproduced, copied, handed over to a third party or used for any purpose other than for which it has been issued. 6 : This drawing is to be read in conjunction with all relevant structural & services drawings.	REV.NO.	DATE	DESCRIPTION			N STAMP & SIGN	**LODHA PALAVA** LAKEFRONT DEVLOPMENT	**L-10518**	RB	ES	1:1000	22-08-2019
							DRAWING TITLE	DWG.NO				
							MASTER PLAN (REFUGE FLR)	**101.2**				
							DRAWING STAGE	REV.NO				
							WORKING DRAWING	**R-00**				

KAPADIA ASSOCIATES
architecture • urban design
112-114
Peninsula Centre,Dr. S.S. Rao Road,
Off Ambedkar Road,Parel East,
Mumbai 400012
Tel : 91-22-6660 2838 / 39
Fax : 91-22-6660 2844
E-mail : kapl@kapl.in
Website: www.kapl.in


1.1

A3

1

9 TO CORE
[E4]

9 TO CORE
[E4M]

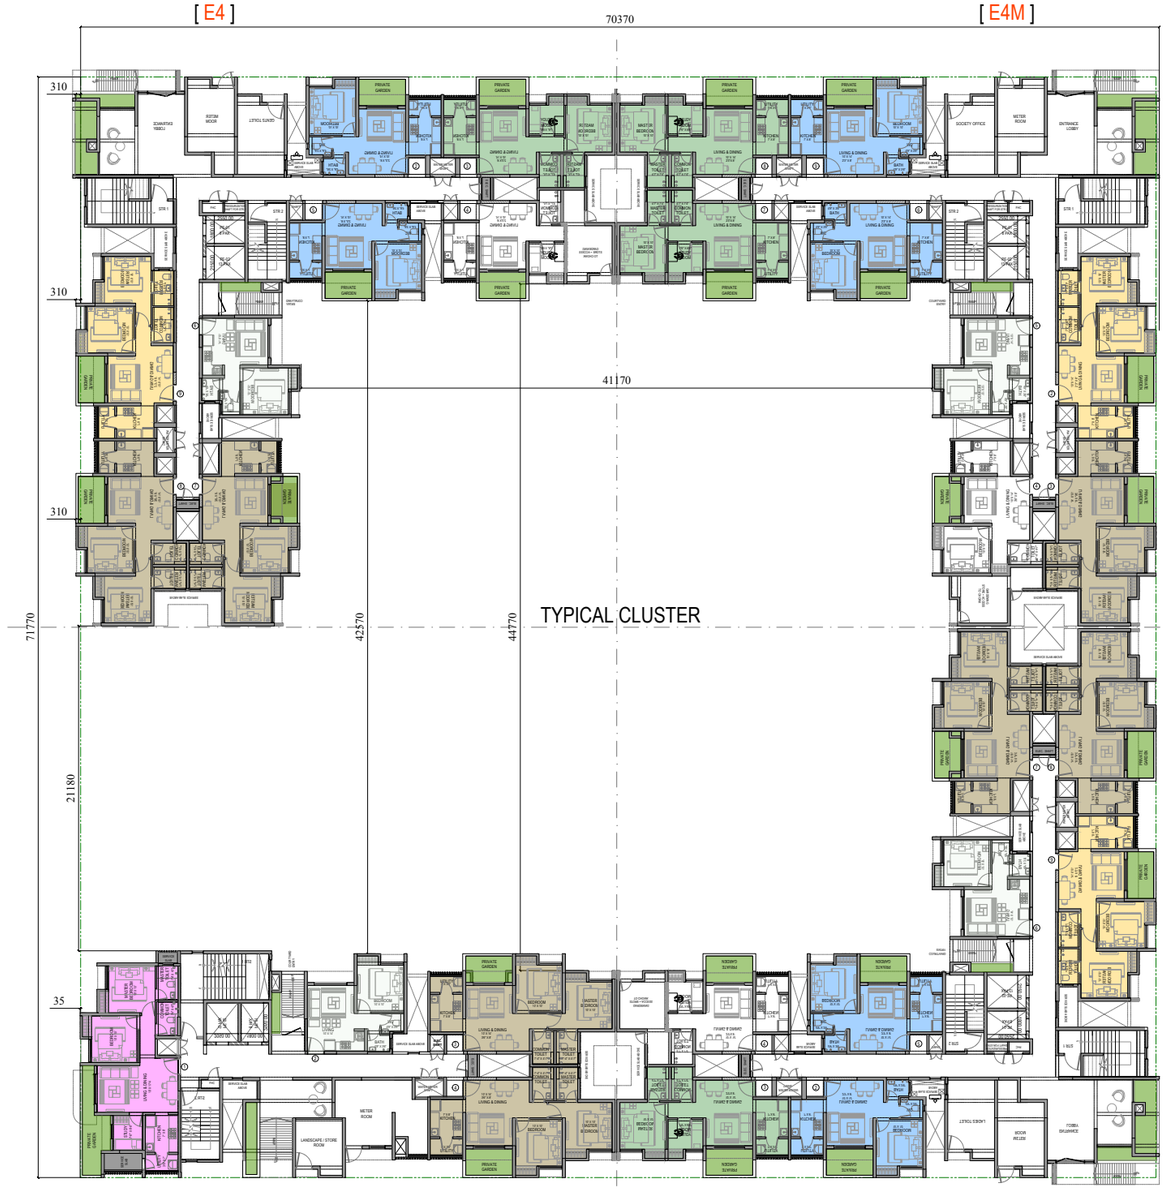

5 TO CORE
[E5]

9 TO CORE
[E4]

[N]

TYPICAL CLUSTER

CLUSTER PRODUCT MIX PER FLOOR			
TYPE	NET RERA CARPET AREA [SQFT]	NOS. PER FLOOR	%
1 BHK	437	10	31.25
1.5 BHK	535	6	18.75
2 BHK	602 & 609	12	37.50
2.5 BHK	736	4	12.50
TOTAL	17784	32	

LEGEND

1BHK
1.5BHK
2BHK
2BHK
2.5BHK

TYPICAL CLUSTER APPLICABLE FOR
4.04 , 4.05 , 4.06 , 4.07 & 4.09

GENERAL NOTES

1 : All dimensions are in millimeters and levels in meters unless specified otherwise.
2 : Do not scale the drawing; follow written dimensions.
3 : All dimensions are unfinished dimensions unless specified otherwise.
4 : Any discrepancies should be brought to the notice of the Architect prior to execution of job / procuring materials at site.
5 : This drawing is the property of Kapadia Associates and should not be reproduced, copied, handed over to a third party or used for any purpose other than for which it has been issued.
6 : This drawing is to be read in conjunction with all relevant structural & services drawings.

REVISION INDEX

REV.NO.	DATE	DESCRIPTION

PROJECT TITLE	PROJ.NO.
LODHA LAKEFRONT	**L-10518**
DRAWING STAGE	REV.NO.
CONCEPT	**R-00**

DRAWING TITLE: **GROUND FLOOR CLUSTER PLAN**


DWG.NO.: **102**

DRAWN	SCALE	DATE
RB	1:400	22-08-2019

KAPADIA ASSOCIATES
architecture • urban design
112-114
Peninsula Centre,Dr. S.S. Rao Road,
Off Ambedkar Road,Parel East,
Mumbai 400012
Tel : 91-22-6660 2838 / 39
Fax : 91-22-6660 2844
E-mail : kapl@kapl.in
Website: www.kapl.in

1:1

A3

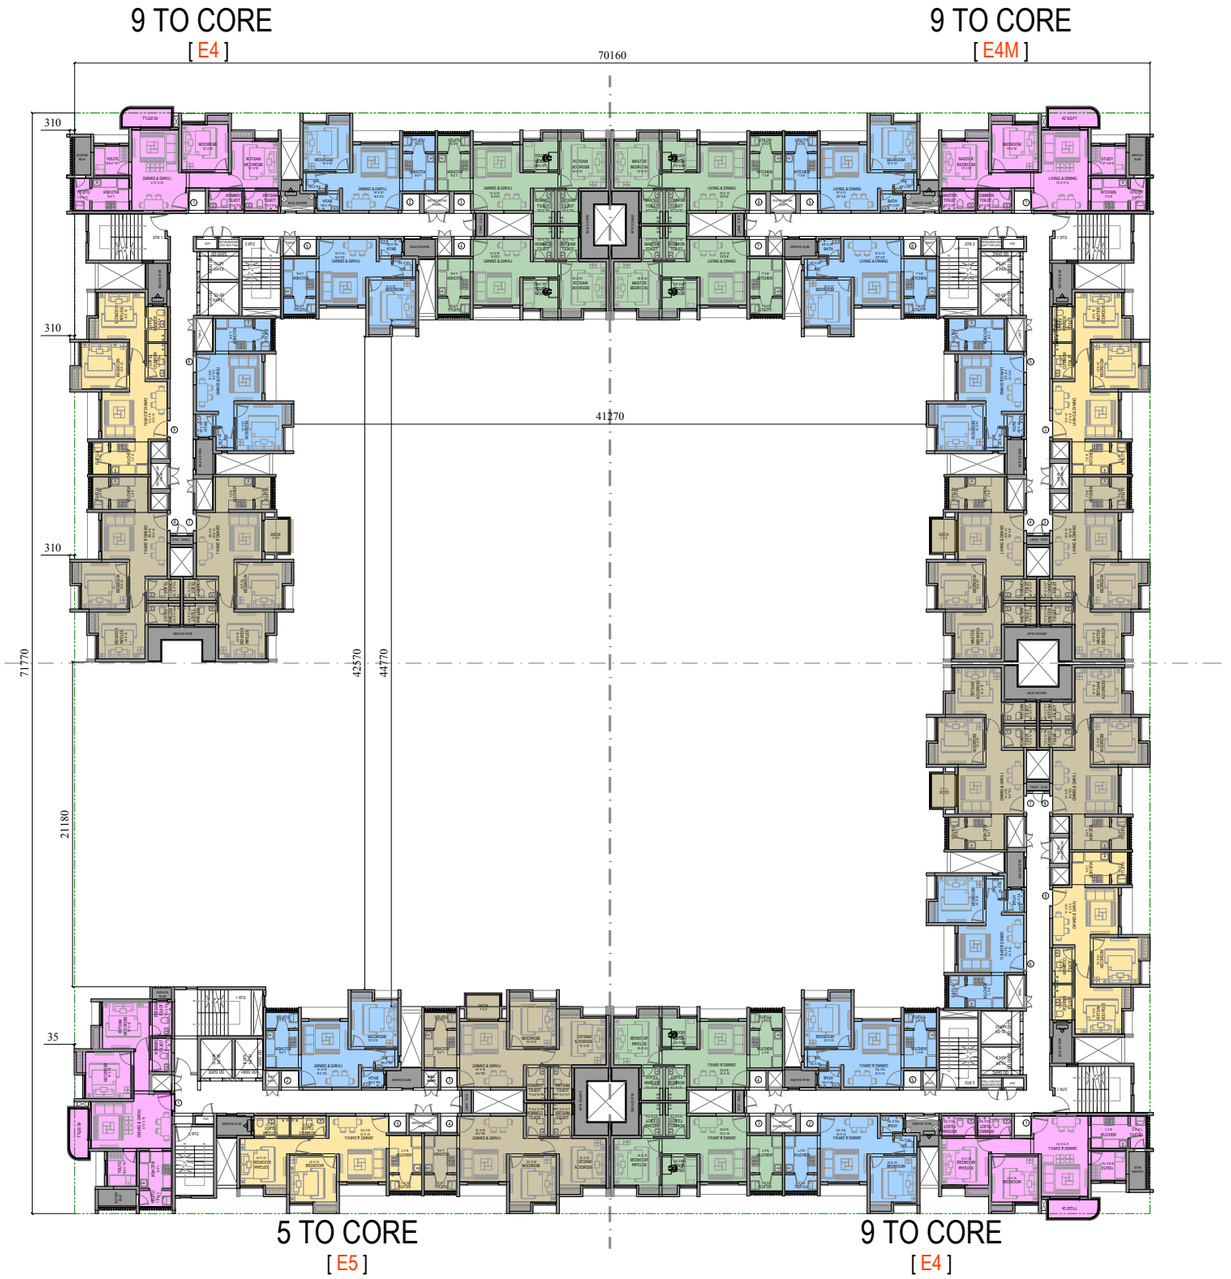

[N]

TYPICAL CLUSTER

CLUSTER PRODUCT MIX PER FLOOR			
TYPE	NET RERA CARPET AREA [SQFT]	NOS. PER FLOOR	%
1 BHK	437	10	31.25
1.5 BHK	535	6	18.75
2 BHK	602 & 609	12	37.50
2.5 BHK	736	4	12.50
TOTAL	17784	32	

LEGEND

1BHK
1.5BHK
2BHK
2BHK
2.5BHK

TYPICAL CLUSTER APPLICABLE FOR
4.04 , 4.05 , 4.06 , 4.07 & 4.09

GENERAL NOTES

1 : All dimensions are in millimeters and levels in meters unless specified otherwise.
2 : Do not scale the drawing; follow written dimensions.
3 : All dimensions are unfinished dimensions unless specified otherwise.
4 : Any discrepancies should be brought to the notice of the Architect prior to execution of job / procuring materials at site.
5 : This drawing is the property of Kapadia Associates and should not be reproduced, copied, handed over to a third party or used for any purpose other than for which it has been issued.
6 : This drawing is to be read in conjunction with all relevant structural & services drawings.

REVISION INDEX

REV.NO.	DATE	DESCRIPTION

PROJECT TITLE	PROJ.NO.
LODHA LAKEFRONT	**L-10518**
DRAWING STAGE	REV.NO.
CONCEPT	**R-00**

DRAWING TITLE: **TYPICAL FLOOR CLUSTER PLAN**

DWG.NO.: **102.1**

DRAWN	SCALE	DATE
RB	1:400	22-08-2019

KAPADIA ASSOCIATES
architecture • urban design
112-114
Peninsula Centre,Dr. S.S. Rao Road,
Off Ambedkar Road,Parel East,
Mumbai 400012
Tel : 91-22-6660 2838 / 39
Fax : 91-22-6660 2844
E-mail : kapl@kapl.in
Website: www.kapl.in


1:1

A3

1

9 TO CORE
[E4]

9 TO CORE
[E4M]

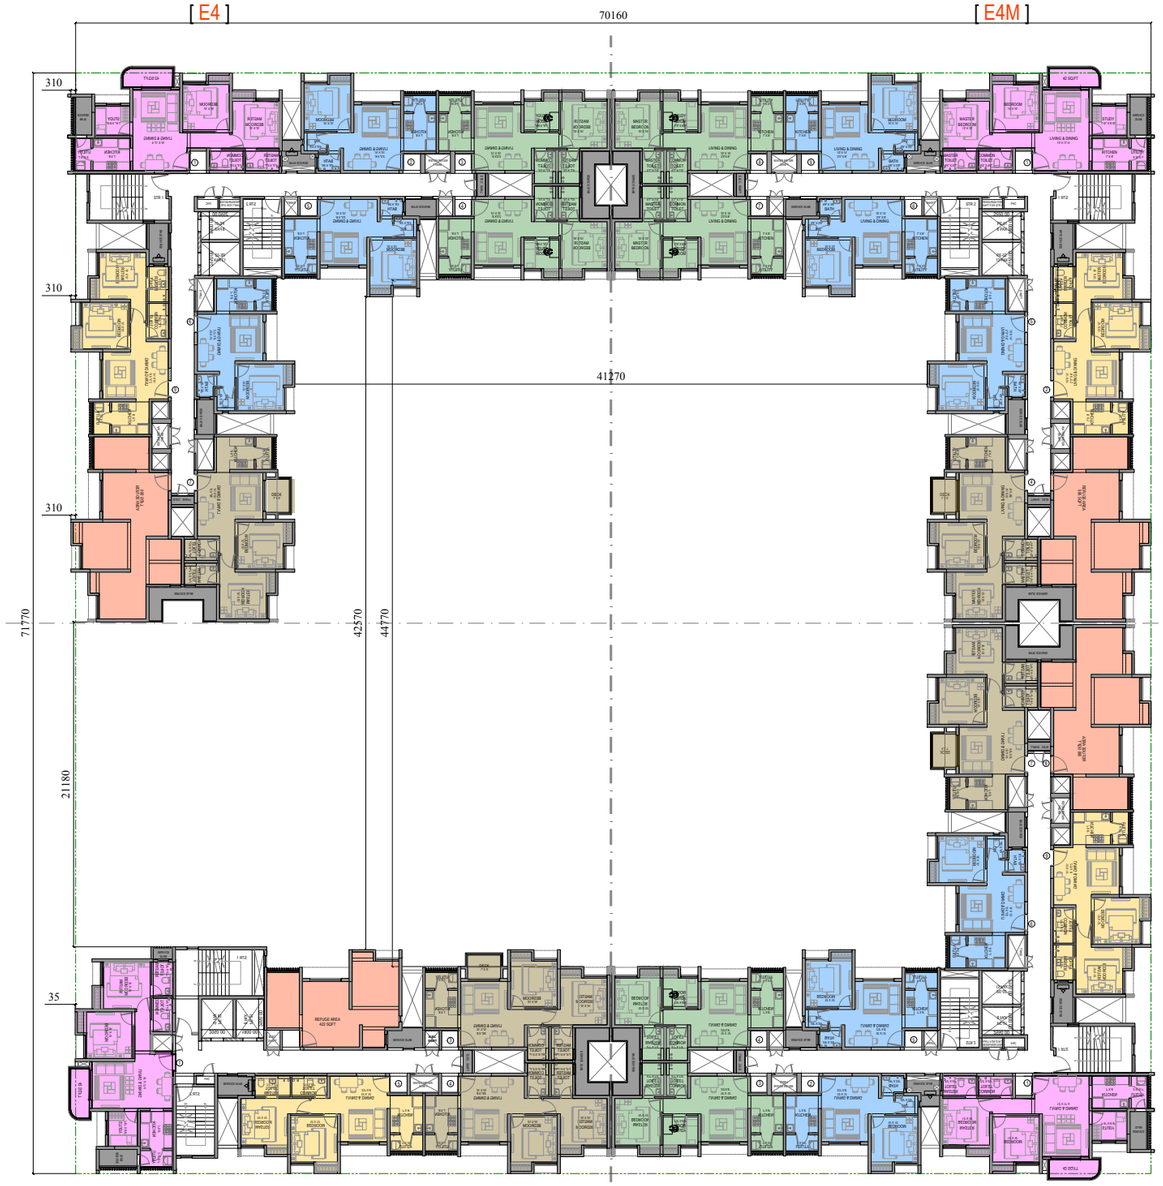

[N]

TYPICAL CLUSTER

CLUSTER PRODUCT MIX PER FLOOR			
TYPE	NET RERA CARPET AREA [SQFT]	NOS. PER FLOOR	%
1 BHK	437	10	31.25
1.5 BHK	535	6	18.75
2 BHK	602 & 609	12	37.50
2.5 BHK	736	4	12.50
TOTAL	17784	32	

LEGEND

1BHK
1.5BHK
2BHK
2BHK
2.5BHK

TYPICAL CLUSTER APPLICABLE FOR
4.04 , 4.05 , 4.06 , 4.07 & 4.09

GENERAL NOTES

1 : All dimensions are in millimeters and levels in meters unless specified otherwise.
2 : Do not scale the drawing; follow written dimensions.
3 : All dimensions are unfinished dimensions unless specified otherwise.
4 : Any discrepancies should be brought to the notice of the Architect prior to execution of job / procuring materials at site.
5 : This drawing is the property of Kapadia Associates and should not be reproduced, copied, handed over to a third party or used for any purpose other than for which it has been issued.
6 : This drawing is to be read in conjunction with all relevant structural & services drawings.

REVISION INDEX

REV.NO.	DATE	DESCRIPTION

PROJECT TITLE	PROJ.NO.	DRAWING TITLE	DWG.NO.	DRAWN	SCALE	DATE
LODHA LAKEFRONT	**L-10518**	**REFUGE FLOOR CLUSTER PLAN**	**102.2**	RB	1:400	22-08-2019
DRAWING STAGE	REV.NO.					
CONCEPT	**R-00**					

KAPADIA ASSOCIATES
architecture • urban design
112-114
Peninsula Centre,Dr. S.S. Rao Road,
Off Ambedkar Road,Parel East,
Mumbai 400012
Tel : 91-22-6660 2838 / 39
Fax : 91-22-6660 2844
E-mail : kapl@kapl.in
Website: www.kapl.in

1:1

A3

CASA SELVANO



9 TO CORE
[E4M]

9 TO CORE
[E4]

LEGEND

- 1BHK
- 1.5BHK
- 2BHK
- 2BHK
- 2.5BHK

TYPICAL CLUSTER APPLICABLE FOR
4.03 (A) & 4.03 (B)

[N]

GENERAL NOTES	REVISION INDEX			PROJECT TITLE	PROJ.NO.	DRAWING TITLE	DWG.NO.	DRAWN	SCALE	DATE
1 : All dimensions are in millimeters and levels in meters unless specified otherwise. 2 : Do not scale the drawing; follow written dimensions. 3 : All dimensions are unfinished dimensions unless specified otherwise. 4 : Any discrepancies should be brought to the notice of the Architect prior to execution of job / procuring materials at site. 5 : This drawing is the property of Kapadia Associates and should not be reproduced, copied, handed over to a third party or used for any purpose other than for which it has been issued. 6 : This drawing is to be read in conjunction with all relevant structural & services drawings.	REV.NO.	DATE	DESCRIPTION	**LODHA LAKEFRONT**	**L-10518**	**GROUND FLOOR CLUSTER PLAN**	**102.3**	RB	1:400	22-08-2019
				DRAWING STAGE	REV.NO.					
				CONCEPT	**R-00**					

KAPADIA ASSOCIATES
architecture • urban design
112-114
Peninsula Centre,Dr. S.S. Rao Road,
Off Ambedkar Road,Parel East,
Mumbai 400012
Tel : 91-22-6660 2838 / 39
Fax : 91-22-6660 2844
E-mail : kapl@kapl.in
Website: www.kapl.in

1:1

A3



LEGEND

- 1BHK
- 1.5BHK
- 2BHK
- 2BHK
- 2.5BHK

9 TO CORE

[E4]

[N]

GENERAL NOTES
1 : All dimensions are in millimeters and levels in meters unless specified otherwise.
2 : Do not scale the drawing; follow written dimensions.
3 : All dimensions are unfinished dimensions unless specified otherwise.
4 : Any discrepancies should be brought to the notice of the Architect prior to execution of job / procuring materials at site.
5 : This drawing is the property of Kapadia Associates and should not be reproduced, copied, handed over to a third party or used for any purpose other than for which it has been issued.
6 : This drawing is to be read in conjunction with all relevant structural & services drawings.

REVISION INDEX		
REV.NO.	DATE	DESCRIPTION

PROJECT TITLE	PROJ.NO.
LODHA LAKEFRONT	**L-10518**
DRAWING STAGE	REV.NO.
CONCEPT	**R-00**


DRAWING TITLE	DWG.NO.
E4-TYPOLOGY GROUND FLOOR	**103**

DRAWN	SCALE	DATE
RB	1:150	22-08-2019

KAPADIA ASSOCIATES
architecture • urban design
112-114 Peninsula Centre,Dr. S.S. Rao Road, Off Ambedkar Road,Parel East, Mumbai 400012
Tel : 91-22-6660 2838 / 39
Fax : 91-22-6660 2844
E-mail : kapl@kapl.in
Website: www.kapl.in

1:1

A3

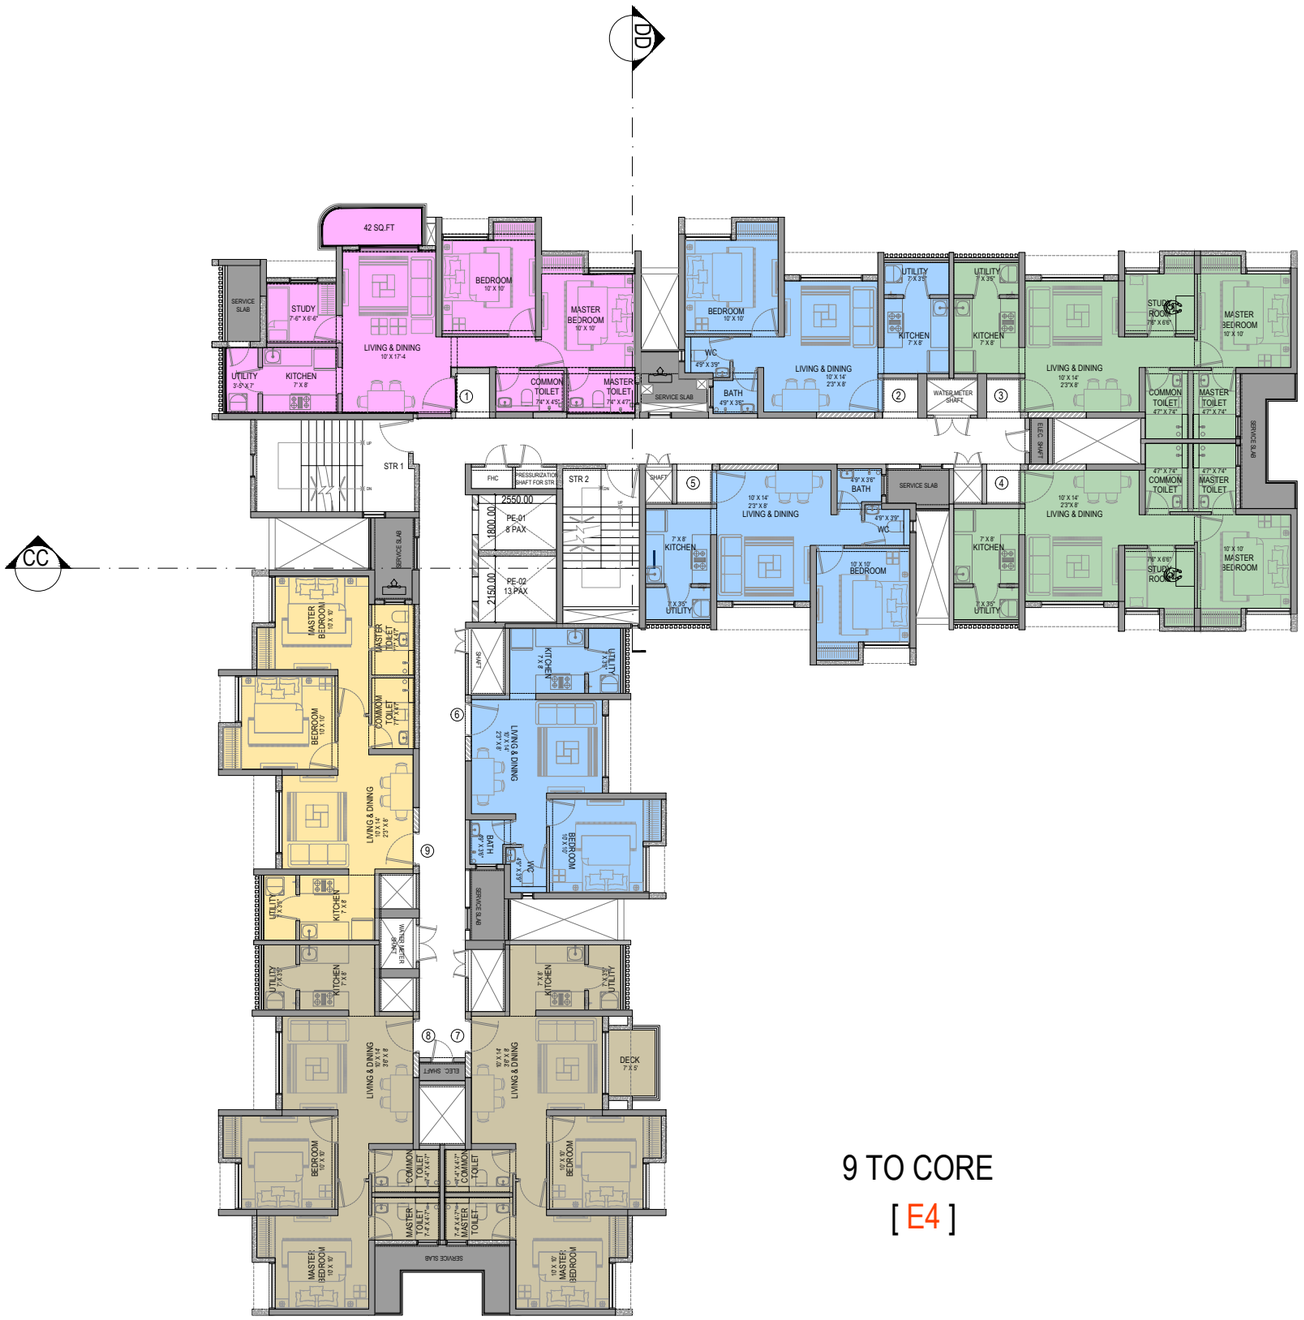

LEGEND

- 1BHK
- 1.5BHK
- 2BHK
- 2BHK
- 2.5BHK

9 TO CORE

[E4]

[N]

GENERAL NOTES
1 : All dimensions are in millimeters and levels in meters unless specified otherwise.
2 : Do not scale the drawing; follow written dimensions.
3 : All dimensions are unfinished dimensions unless specified otherwise.
4 : Any discrepancies should be brought to the notice of the Architect prior to execution of job / procuring materials at site.
5 : This drawing is the property of Kapadia Associates and should not be reproduced, copied, handed over to a third party or used for any purpose other than for which it has been issued.
6 : This drawing is to be read in conjunction with all relevant structural & services drawings.

REVISION INDEX		
REV.NO.	DATE	DESCRIPTION

PROJECT TITLE	PROJ.NO.
LODHA LAKEFRONT	**L-10518**
DRAWING STAGE	REV.NO.
CONCEPT	**R-00**


DRAWING TITLE	DWG.NO.
E4-TYPOLOGY TYPICAL FLOOR	**103.1**

DRAWN	SCALE	DATE
RB	1:200	22-08-2019

KAPADIA ASSOCIATES
architecture • urban design
112-114
Peninsula Centre,Dr. S.S. Rao Road,
Off Ambedkar Road,Parel East,
Mumbai 400012
Tel : 91-22-6660 2838 / 39
Fax : 91-22-6660 2844
E-mail : kapl@kapl.in
Website: www.kapl.in

1:1

A3

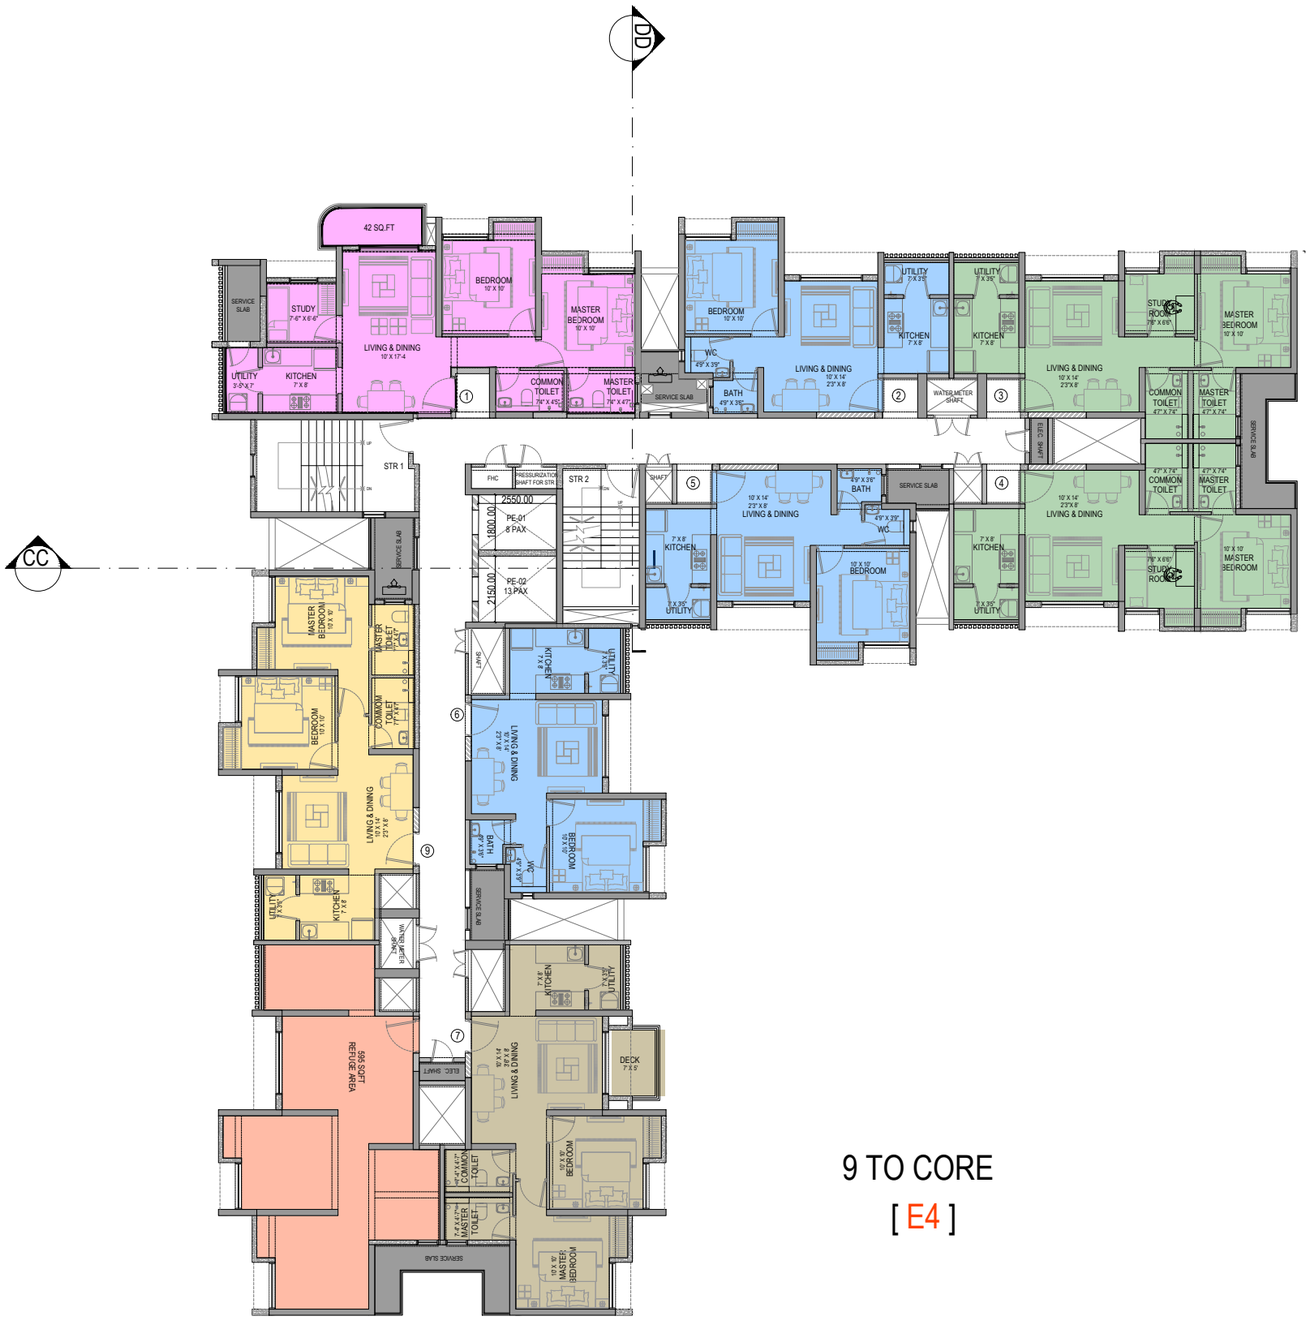

9 TO CORE

[E4]

[N]

LEGEND

- 1BHK
- 1.5BHK
- 2BHK
- 2BHK
- 2.5BHK

GENERAL NOTES	REVISION INDEX			PROJECT TITLE	PROJ.NO.	DRAWING TITLE	DWG.NO.	DRAWN	SCALE	DATE
1 : All dimensions are in millimeters and levels in meters unless specified otherwise. 2 : Do not scale the drawing; follow written dimensions. 3 : All dimensions are unfinished dimensions unless specified otherwise. 4 : Any discrepancies should be brought to the notice of the Architect prior to execution of job / procuring materials at site. 5 : This drawing is the property of Kapadia Associates and should not be reproduced, copied, handed over to a third party or used for any purpose other than for which it has been issued. 6 : This drawing is to be read in conjunction with all relevant structural & services drawings.	REV.NO.	DATE	DESCRIPTION	**LODHA LAKEFRONT**	**L-10518**	E4-TYPOLOGY REFUGE FLOOR	**103.2**	RB	1:200	22-08-2019
				DRAWING STAGE	REV.NO.					
				CONCEPT	**R-00**					

KAPADIA ASSOCIATES
architecture • urban design
112-114
Peninsula Centre,Dr. S.S. Rao Road,
Off Ambedkar Road,Parel East,
Mumbai 400012
Tel : 91-22-6660 2838 / 39
Fax : 91-22-6660 2844
E-mail : kapl@kapl.in
Website: www.kapl.in

1:1

A3



LEGEND

- 1BHK
- 1.5BHK
- 2BHK
- 2BHK
- 2.5BHK

9 TO CORE
[E4M]


[N]

GENERAL NOTES	REVISION INDEX			PROJECT TITLE	PROJ.NO.	DRAWING TITLE	DWG.NO.	DRAWN	SCALE	DATE
1 : All dimensions are in millimeters and levels in meters unless specified otherwise. 2 : Do not scale the drawing; follow written dimensions. 3 : All dimensions are unfinished dimensions unless specified otherwise. 4 : Any discrepancies should be brought to the notice of the Architect prior to execution of job / procuring materials at site. 5 : This drawing is the property of Kapadia Associates and should not be reproduced, copied, handed over to a third party or used for any purpose other than for which it has been issued. 6 : This drawing is to be read in conjunction with all relevant structural & services drawings.	REV.NO.	DATE	DESCRIPTION	**LODHA LAKEFRONT**	**L-10518**	E4M-TYPOLOGY GROUND FLOOR	**104**	RB	1:200	22-08-2019
				DRAWING STAGE	REV.NO.					
				CONCEPT	**R-00**					

KAPADIA ASSOCIATES
architecture • urban design
112-114 Peninsula Centre,Dr. S.S. Rao Road, Off Ambedkar Road,Parel East, Mumbai 400012
Tel : 91-22-6660 2838 / 39
Fax : 91-22-6660 2844
E-mail : kapl@kapl.in
Website: www.kapl.in

1:1

A3

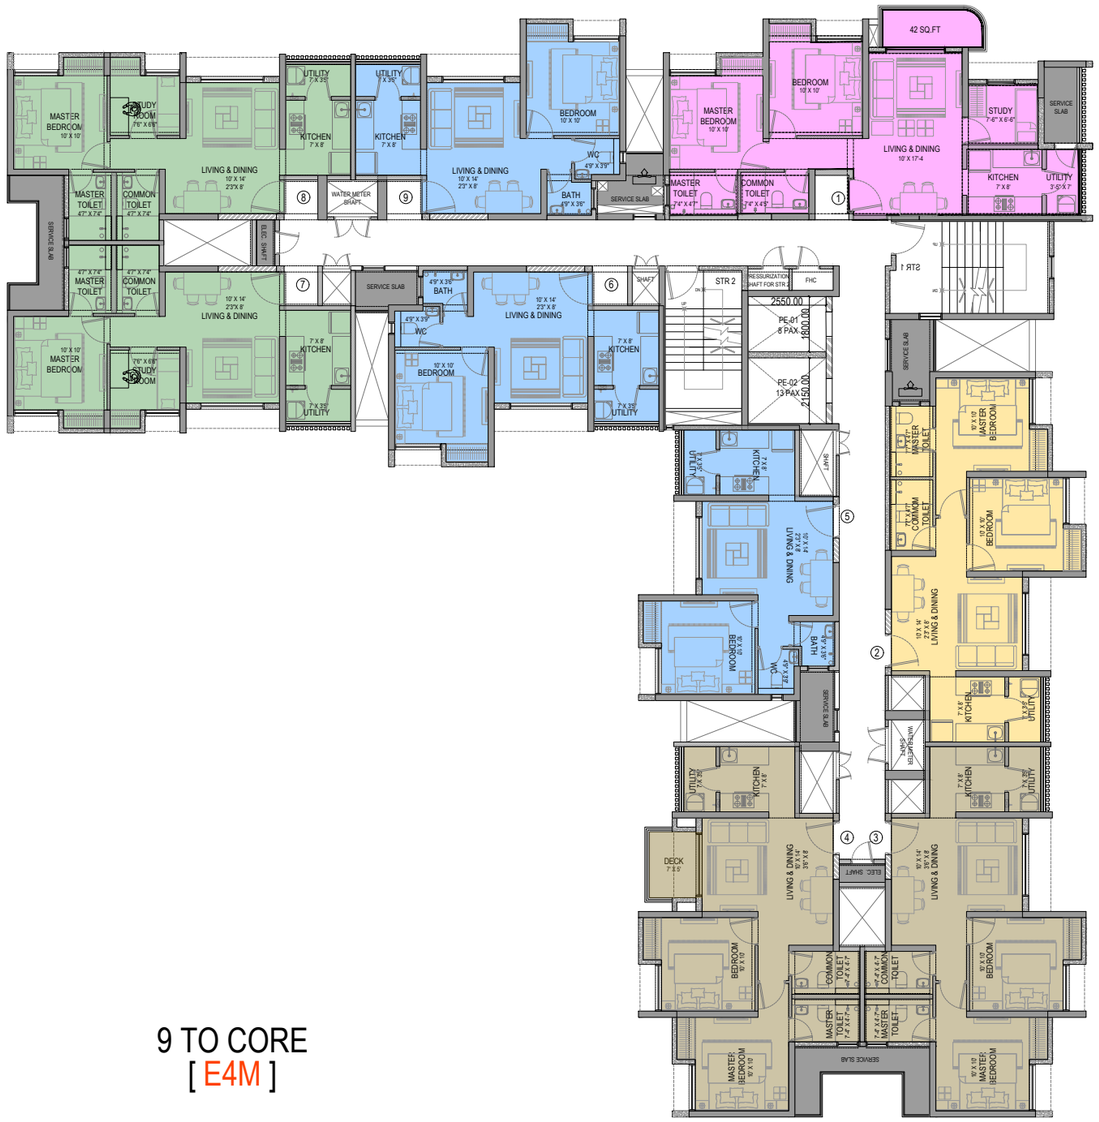

LEGEND

- 1BHK
- 1.5BHK
- 2BHK
- 2BHK
- 2.5BHK

9 TO CORE
[E4M]


[N]

GENERAL NOTES	REVISION INDEX			PROJECT TITLE	PROJ.NO.	DRAWING TITLE	DWG.NO.	DRAWN	SCALE	DATE
1 : All dimensions are in millimeters and levels in meters unless specified otherwise. 2 : Do not scale the drawing; follow written dimensions. 3 : All dimensions are unfinished dimensions unless specified otherwise. 4 : Any discrepancies should be brought to the notice of the Architect prior to execution of job / procuring materials at site. 5 : This drawing is the property of Kapadia Associates and should not be reproduced, copied, handed over to a third party or used for any purpose other than for which it has been issued. 6 : This drawing is to be read in conjunction with all relevant structural & services drawings.	REV.NO.	DATE	DESCRIPTION	**LODHA LAKEFRONT**	**L-10518**	E4M-TYPOLOGY TYPICAL FLOOR	**104.1**	RB	1:200	22-08-2019
				DRAWING STAGE	REV.NO.					
				CONCEPT	**R-00**					

KAPADIA ASSOCIATES
architecture • urban design
112-114 Peninsula Centre,Dr. S.S. Rao Road, Off Ambedkar Road,Parel East, Mumbai 400012
Tel : 91-22-6660 2838 / 39
Fax : 91-22-6660 2844
E-mail : kapl@kapl.in
Website: www.kapl.in

1:1

A3

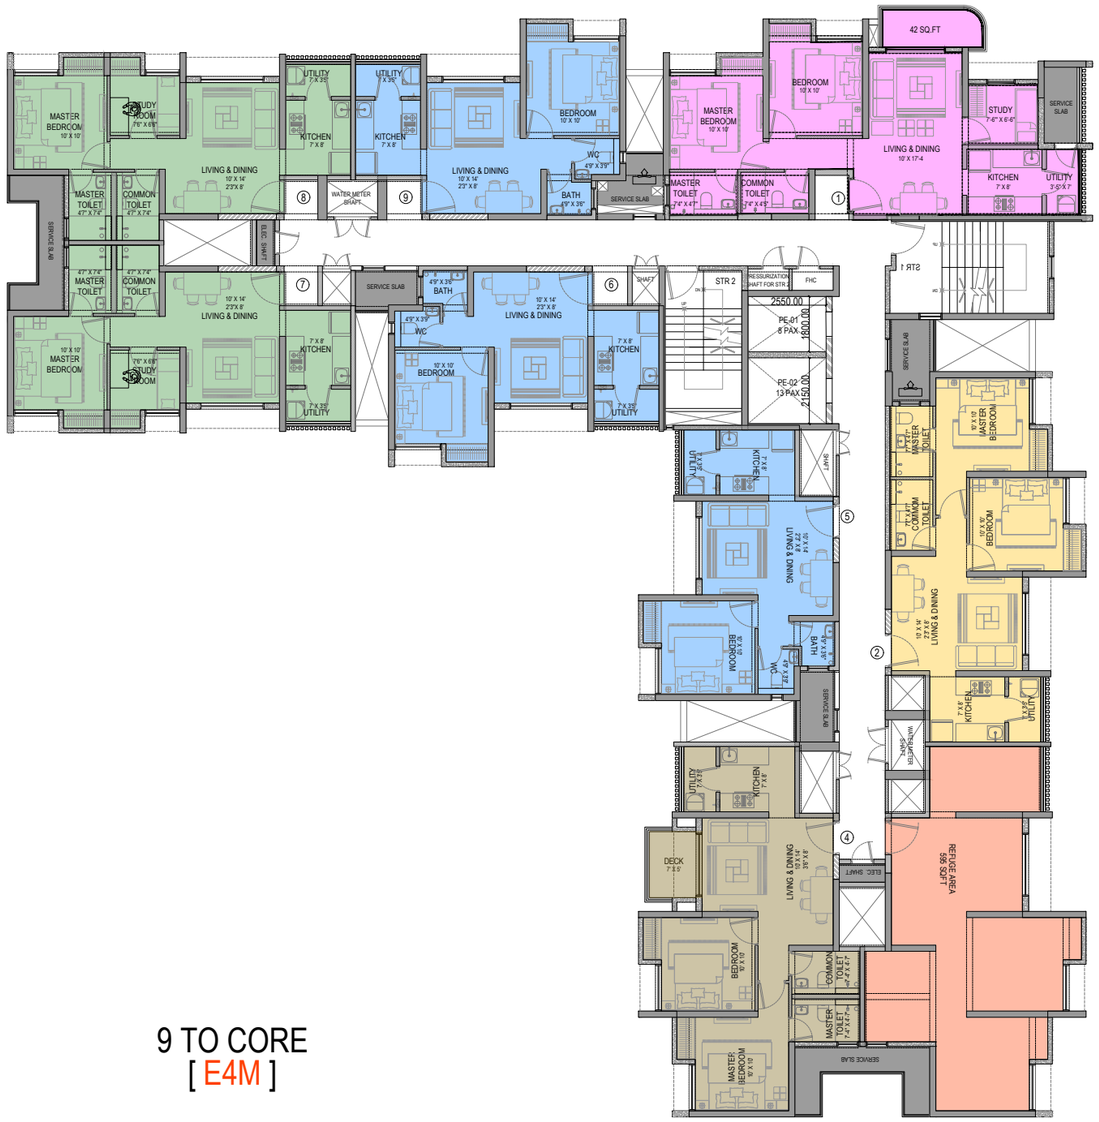

LEGEND

- 1BHK
- 1.5BHK
- 2BHK
- 2BHK
- 2.5BHK

9 TO CORE
[E4M]

[N]

GENERAL NOTES
1 : All dimensions are in millimeters and levels in meters unless specified otherwise.
2 : Do not scale the drawing; follow written dimensions.
3 : All dimensions are unfinished dimensions unless specified otherwise.
4 : Any discrepancies should be brought to the notice of the Architect prior to execution of job / procuring materials at site.
5 : This drawing is the property of Kapadia Associates and should not be reproduced, copied, handed over to a third party or used for any purpose other than for which it has been issued.
6 : This drawing is to be read in conjunction with all relevant structural & services drawings.

REVISION INDEX		
REV.NO.	DATE	DESCRIPTION

PROJECT TITLE	PROJ.NO.
LODHA LAKEFRONT	**L-10518**
DRAWING STAGE	REV.NO.
CONCEPT	**R-00**


DRAWING TITLE	DWG.NO.
E4M-TYPOLOGY REFUGE FLOOR	**104.2**

DRAWN	SCALE	DATE
RB	1:200	22-08-2019


KAPADIA ASSOCIATES
architecture • urban design
112-114
Peninsula Centre,Dr. S.S. Rao Road,
Off Ambedkar Road,Parel East,
Mumbai 400012
Tel : 91-22-6660 2838 / 39
Fax : 91-22-6660 2844
E-mail : kapl@kapl.in
Website: www.kapl.in

1:1

A3

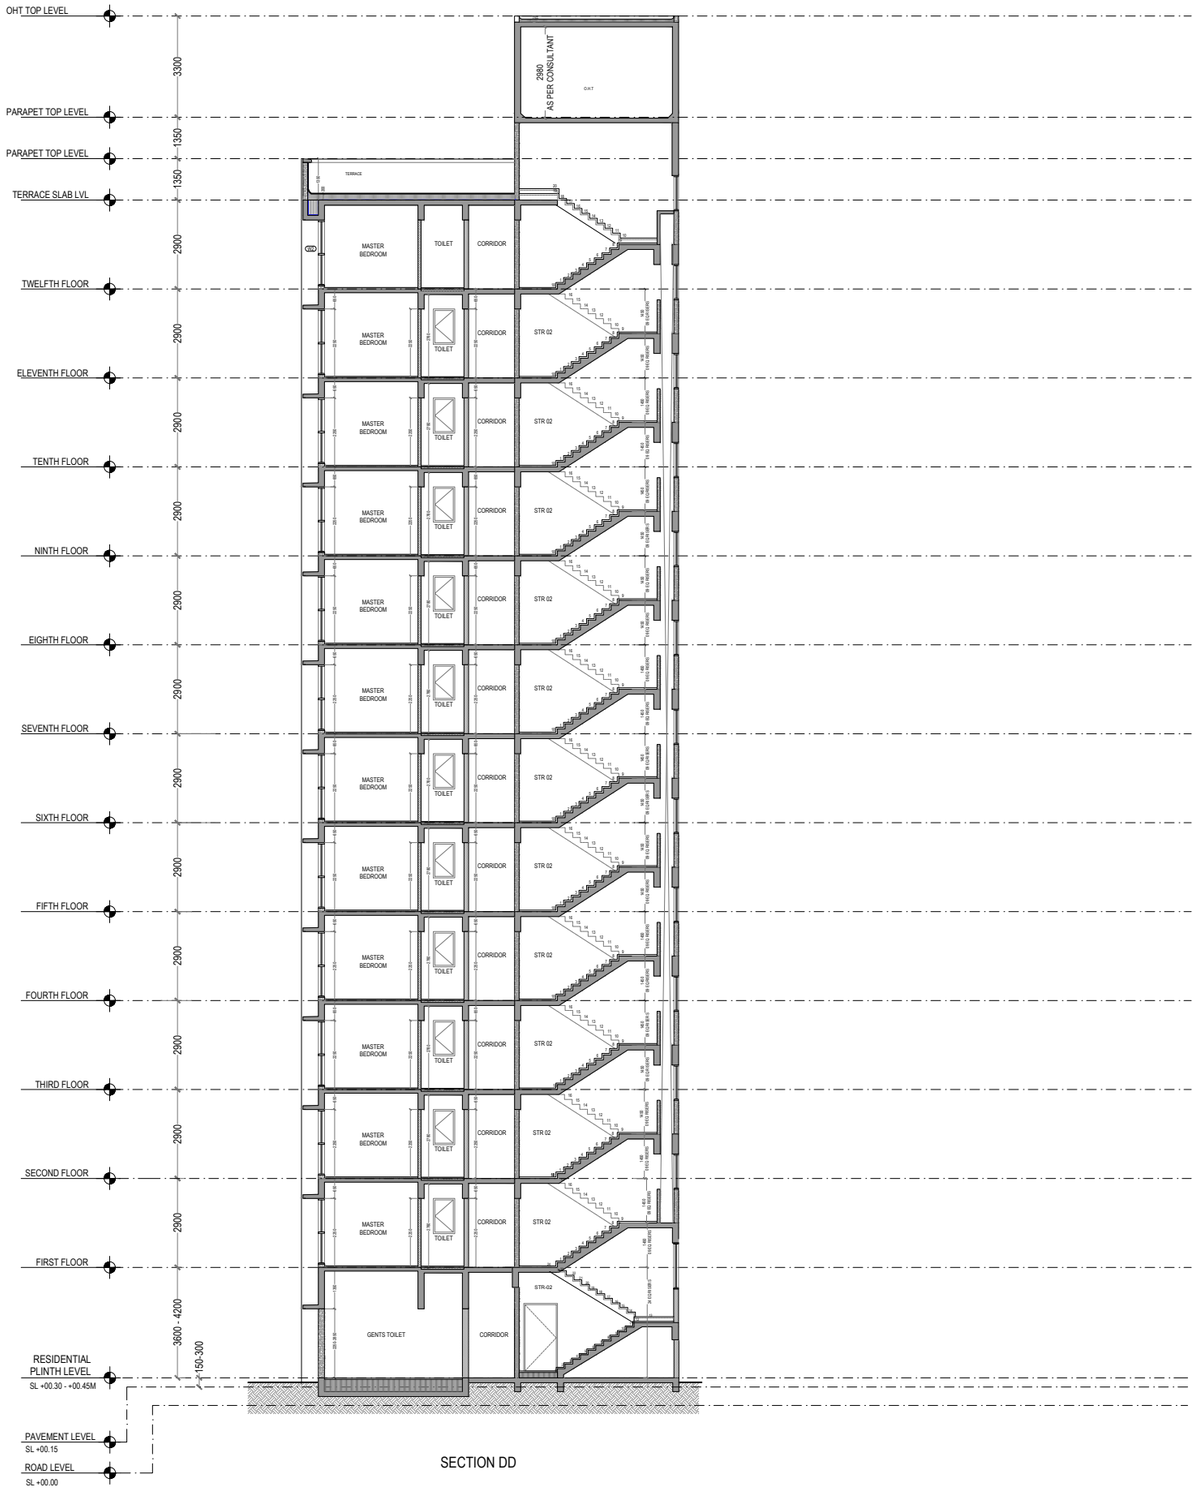

SECTION DD

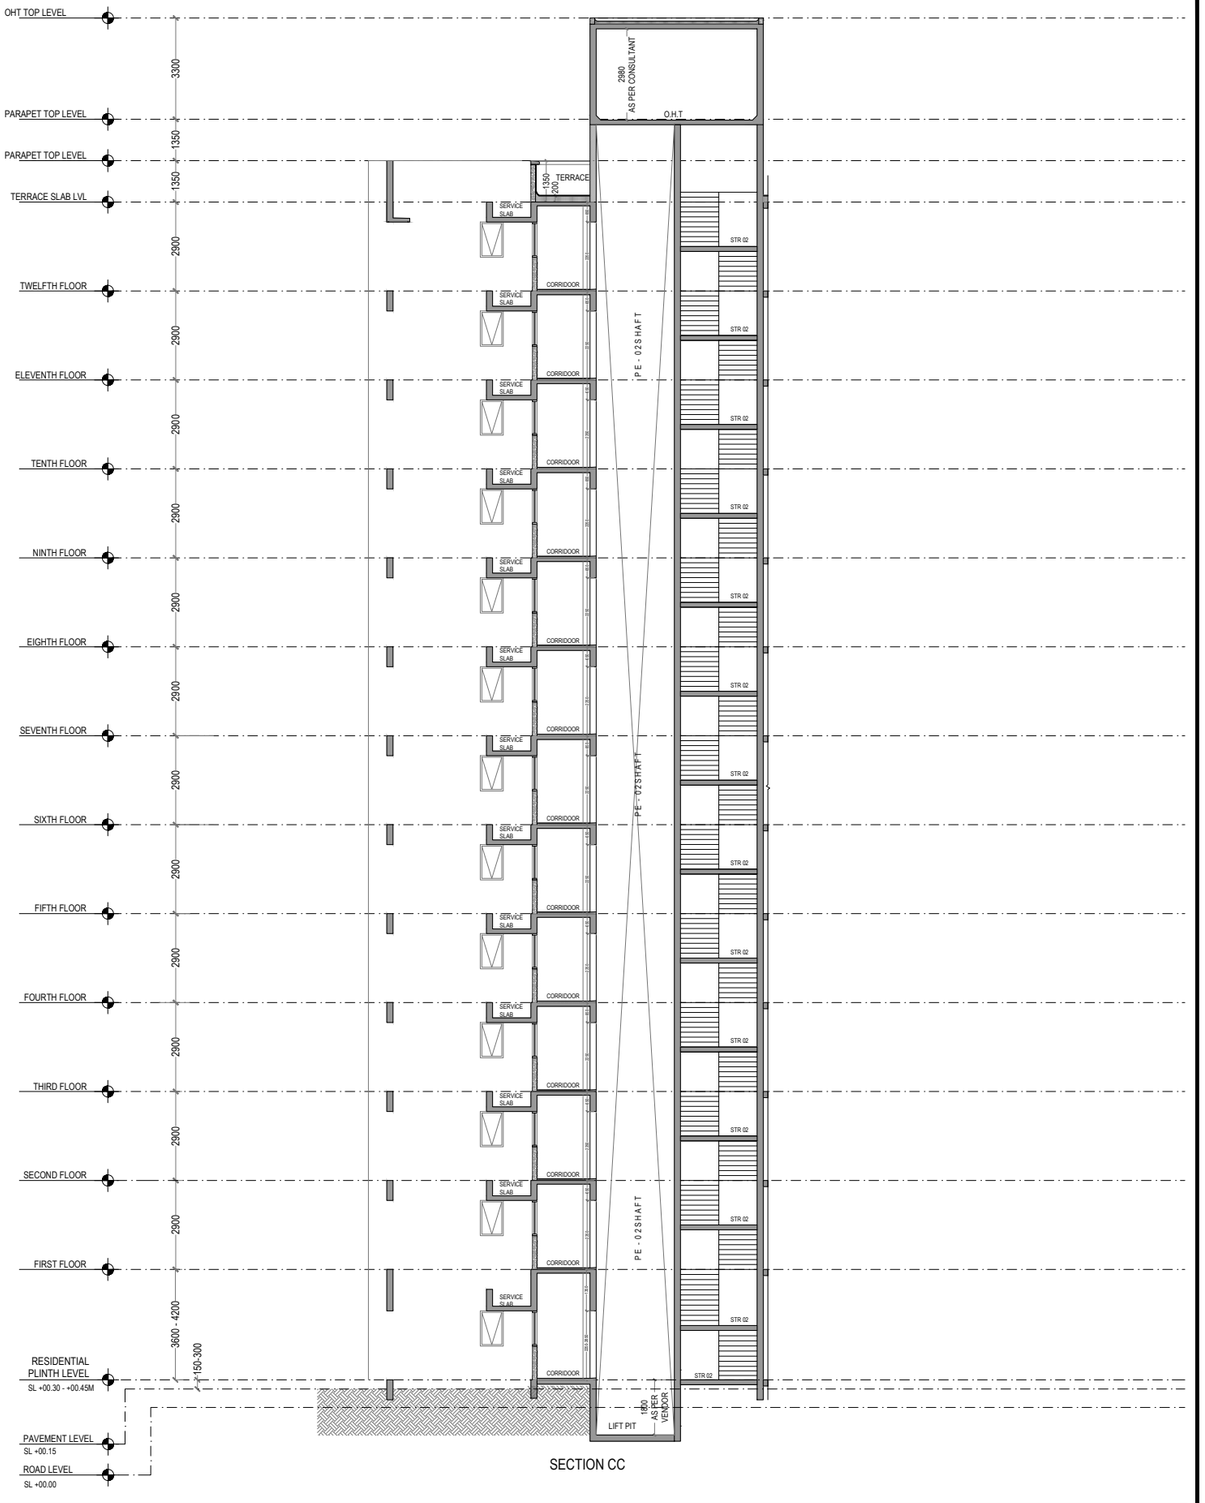


SECTION CC

GENERAL NOTES	REVISION INDEX			PROJECT TITLE	PROJ.NO.	DRAWING TITLE	DWG.NO.	DRAWN	SCALE	DATE
1 : All dimensions are in millimeters and levels in meters unless specified otherwise. 2 : Do not scale the drawing; follow written dimensions. 3 : All dimensions are unfinished dimensions unless specified otherwise. 4 : Any discrepancies should be brought to the notice of the Architect prior to execution of job / procuring materials at site. 5 : This drawing is the property of Kapadia Associates and should not be reproduced, copied, handed over to a third party or used for any purpose other than for which it has been issued. 6 : This drawing is to be read in conjunction with all relevant structural & services drawings.	REV.NO.	DATE	DESCRIPTION	**LODHA LAKEFRONT**	**L-10518**	E4-TYPOLOGY SECTION -C-C & D-D	**105**	RB	1:200	22-08-2019
				DRAWING STAGE	REV.NO.					
				CONCEPT	**R-00**					

KAPADIA ASSOCIATES
architecture • urban design
112-114, Peninsula Centre,Dr. S.S. Rao Road, Off Ambedkar Road,Parel East, Mumbai 400012
Tel : 91-22-6660 2838 / 39
Fax : 91-22-6660 2844
E-mail : kapl@kapl.in
Website: www.kapl.in

1:1

A3

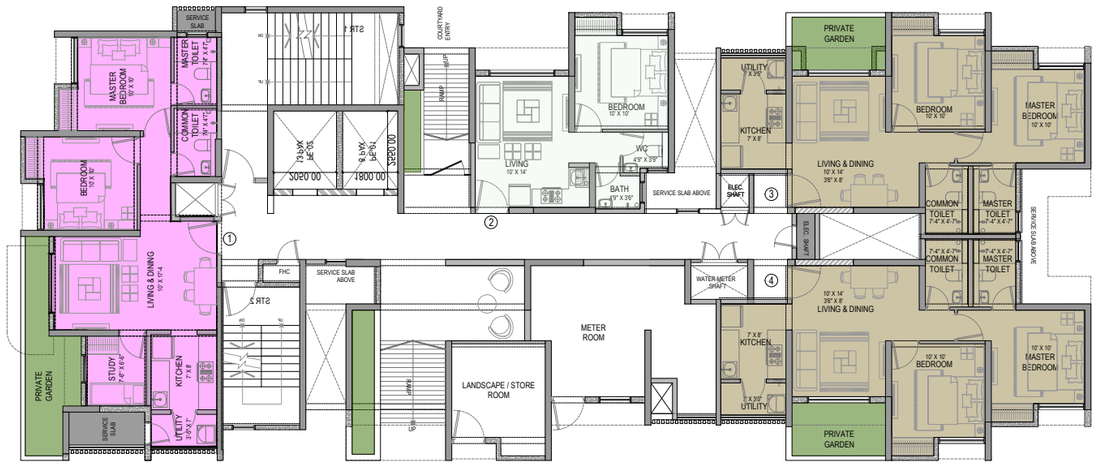

5 TO CORE
[E5]

LEGEND

- 1BHK
- 1.5BHK
- 2BHK
- 2BHK
- 2.5BHK

[N]

GENERAL NOTES
1 : All dimensions are in millimeters and levels in meters unless specified otherwise.
2 : Do not scale the drawing; follow written dimensions.
3 : All dimensions are unfinished dimensions unless specified otherwise.
4 : Any discrepancies should be brought to the notice of the Architect prior to execution of job / procuring materials at site.
5 : This drawing is the property of Kapadia Associates and should not be reproduced, copied, handed over to a third party or used for any purpose other than for which it has been issued.
6 : This drawing is to be read in conjunction with all relevant structural & services drawings.

REVISION INDEX		
REV.NO.	DATE	DESCRIPTION

PROJECT TITLE	PROJ.NO.
LODHA LAKEFRONT	**L-10518**
DRAWING STAGE	REV.NO.
CONCEPT	**R-00**


DRAWING TITLE	DWG.NO.
E5-TYPOLOGY GROUND FLOOR	**106**

DRAWN	SCALE	DATE
RB	1:200	22-08-2019

KAPADIA ASSOCIATES
architecture • urban design
112-114
Peninsula Centre,Dr. S.S. Rao Road,
Off Ambedkar Road,Parel East,
Mumbai 400012
Tel : 91-22-6660 2838 / 39
Fax : 91-22-6660 2844
E-mail : kapl@kapl.in
Website: www.kapl.in

1:1

A3

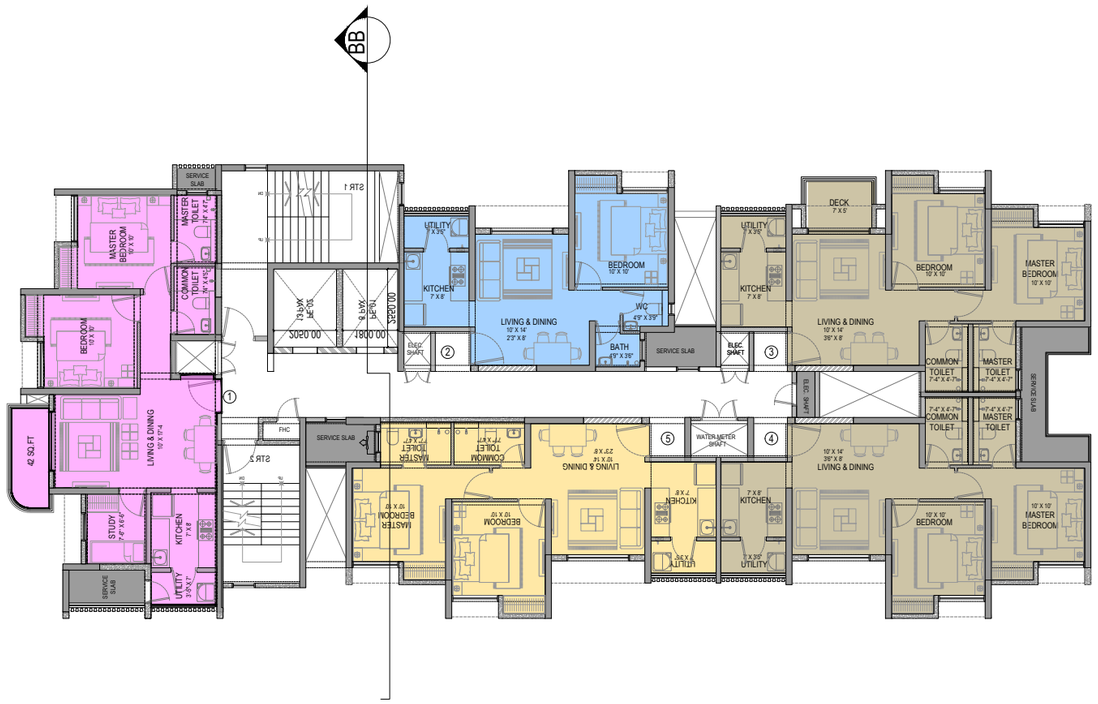

5 TO CORE
[E5]

LEGEND

- 1BHK
- 1.5BHK
- 2BHK
- 2BHK
- 2.5BHK


[N]

GENERAL NOTES	REVISION INDEX			PROJECT TITLE	PROJ.NO.	DRAWING TITLE	DWG.NO.	DRAWN	SCALE	DATE
1 : All dimensions are in millimeters and levels in meters unless specified otherwise. 2 : Do not scale the drawing; follow written dimensions. 3 : All dimensions are unfinished dimensions unless specified otherwise. 4 : Any discrepancies should be brought to the notice of the Architect prior to execution of job / procuring materials at site. 5 : This drawing is the property of Kapadia Associates and should not be reproduced, copied, handed over to a third party or used for any purpose other than for which it has been issued. 6 : This drawing is to be read in conjunction with all relevant structural & services drawings.	REV.NO.	DATE	DESCRIPTION	**LODHA LAKEFRONT**	**L-10518**	E5-TYPOLOGY TYPICAL FLOOR	**106.1**	RB	1:200	22-08-2019
				DRAWING STAGE	REV.NO.					
				CONCEPT	**R-00**					

KAPADIA ASSOCIATES
architecture • urban design
112-114 Peninsula Centre,Dr. S.S. Rao Road, Off Ambedkar Road,Parel East, Mumbai 400012
Tel : 91-22-6660 2838 / 39
Fax : 91-22-6660 2844
E-mail : kapl@kapl.in
Website: www.kapl.in

1:1

A3

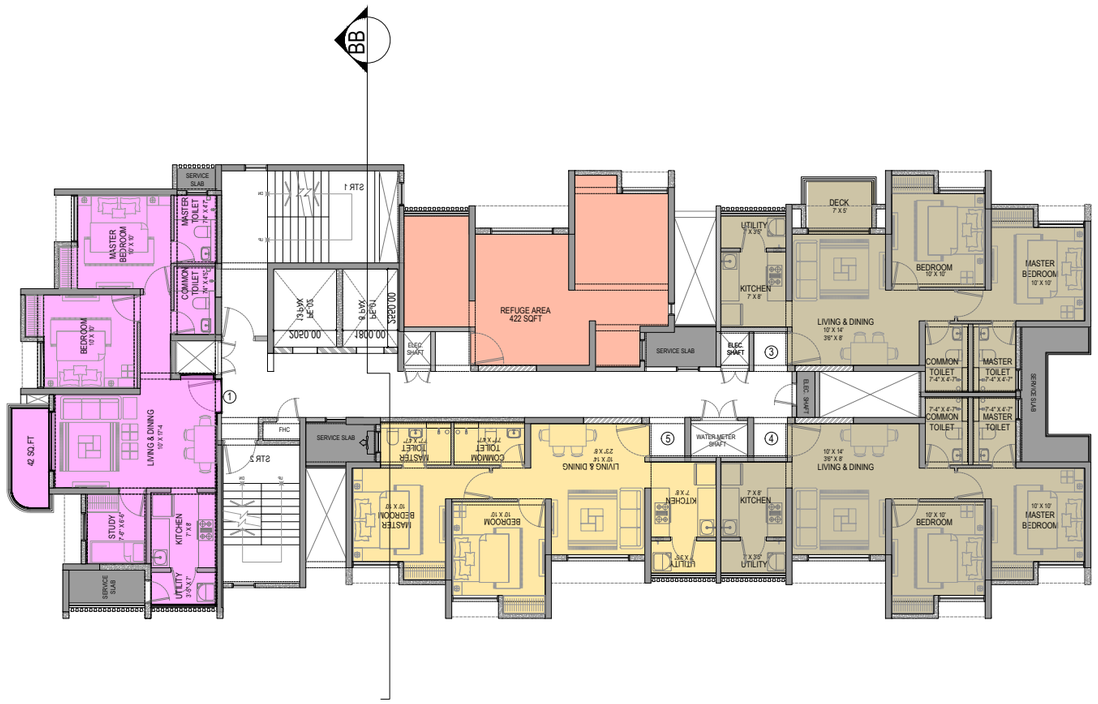

LEGEND

- 1BHK
- 1.5BHK
- 2BHK
- 2BHK
- 2.5BHK


[N]

GENERAL NOTES	REVISION INDEX			PROJECT TITLE	PROJ.NO.	DRAWING TITLE	DWG.NO.	DRAWN	SCALE	DATE
1 : All dimensions are in millimeters and levels in meters unless specified otherwise. 2 : Do not scale the drawing; follow written dimensions. 3 : All dimensions are unfinished dimensions unless specified otherwise. 4 : Any discrepancies should be brought to the notice of the Architect prior to execution of job / procuring materials at site. 5 : This drawing is the property of Kapadia Associates and should not be reproduced, copied, handed over to a third party or used for any purpose other than for which it has been issued. 6 : This drawing is to be read in conjunction with all relevant structural & services drawings.	REV.NO.	DATE	DESCRIPTION	**LODHA LAKEFRONT**	**L-10518**	E5-TYPOLOGY REFUGE FLOOR	**106.2**	RB	1:200	22-08-2019
				DRAWING STAGE	REV.NO.					
				CONCEPT	**R-00**					

KAPADIA ASSOCIATES
architecture • urban design
112-114 Peninsula Centre,Dr. S.S. Rao Road, Off Ambedkar Road,Parel East, Mumbai 400012
Tel : 91-22-6660 2838 / 39
Fax : 91-22-6660 2844
E-mail : kapl@kapl.in
Website: www.kapl.in

1:1

A3

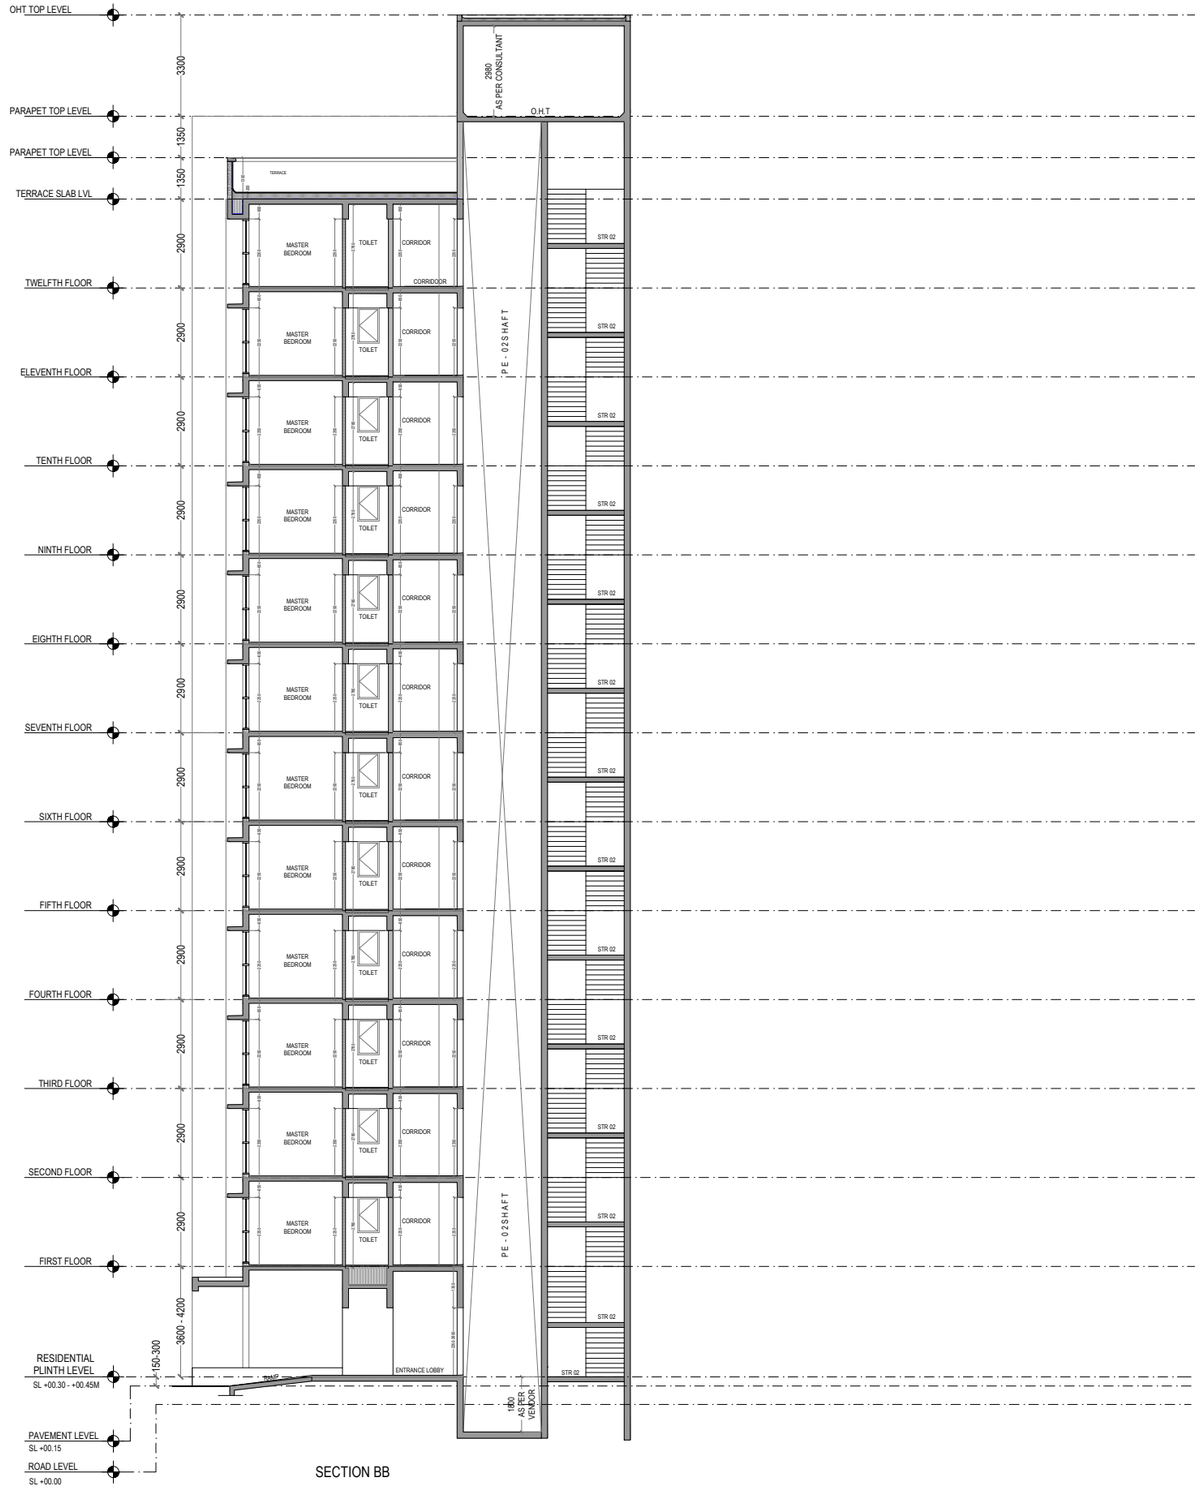


SECTION BB

GENERAL NOTES	REVISION INDEX			PROJECT TITLE	PROJ.NO.	DRAWING TITLE	DWG.NO.	DRAWN	SCALE	DATE
1 : All dimensions are in millimeters and levels in meters unless specified otherwise. 2 : Do not scale the drawing; follow written dimensions. 3 : All dimensions are unfinished dimensions unless specified otherwise. 4 : Any discrepancies should be brought to the notice of the Architect prior to execution of job / procuring materials at site. 5 : This drawing is the property of Kapadia Associates and should not be reproduced, copied, handed over to a third party or used for any purpose other than for which it has been issued. 6 : This drawing is to be read in conjunction with all relevant structural & services drawings.	REV.NO.	DATE	DESCRIPTION	**LODHA LAKEFRONT**	**L-10518**	E5-TYPOLOGY SECTION -C-C & D-D	**107**	RB	1:200	22-08-2019
				DRAWING STAGE	REV.NO.					
				CONCEPT	**R-00**					

KAPADIA ASSOCIATES
architecture • urban design
112-114
Peninsula Centre,Dr. S.S. Rao Road,
Off Ambedkar Road,Parel East,
Mumbai 400012
Tel : 91-22-6660 2838 / 39
Fax : 91-22-6660 2844
E-mail : kapl@kapl.in
Website: www.kapl.in

1:1

A3

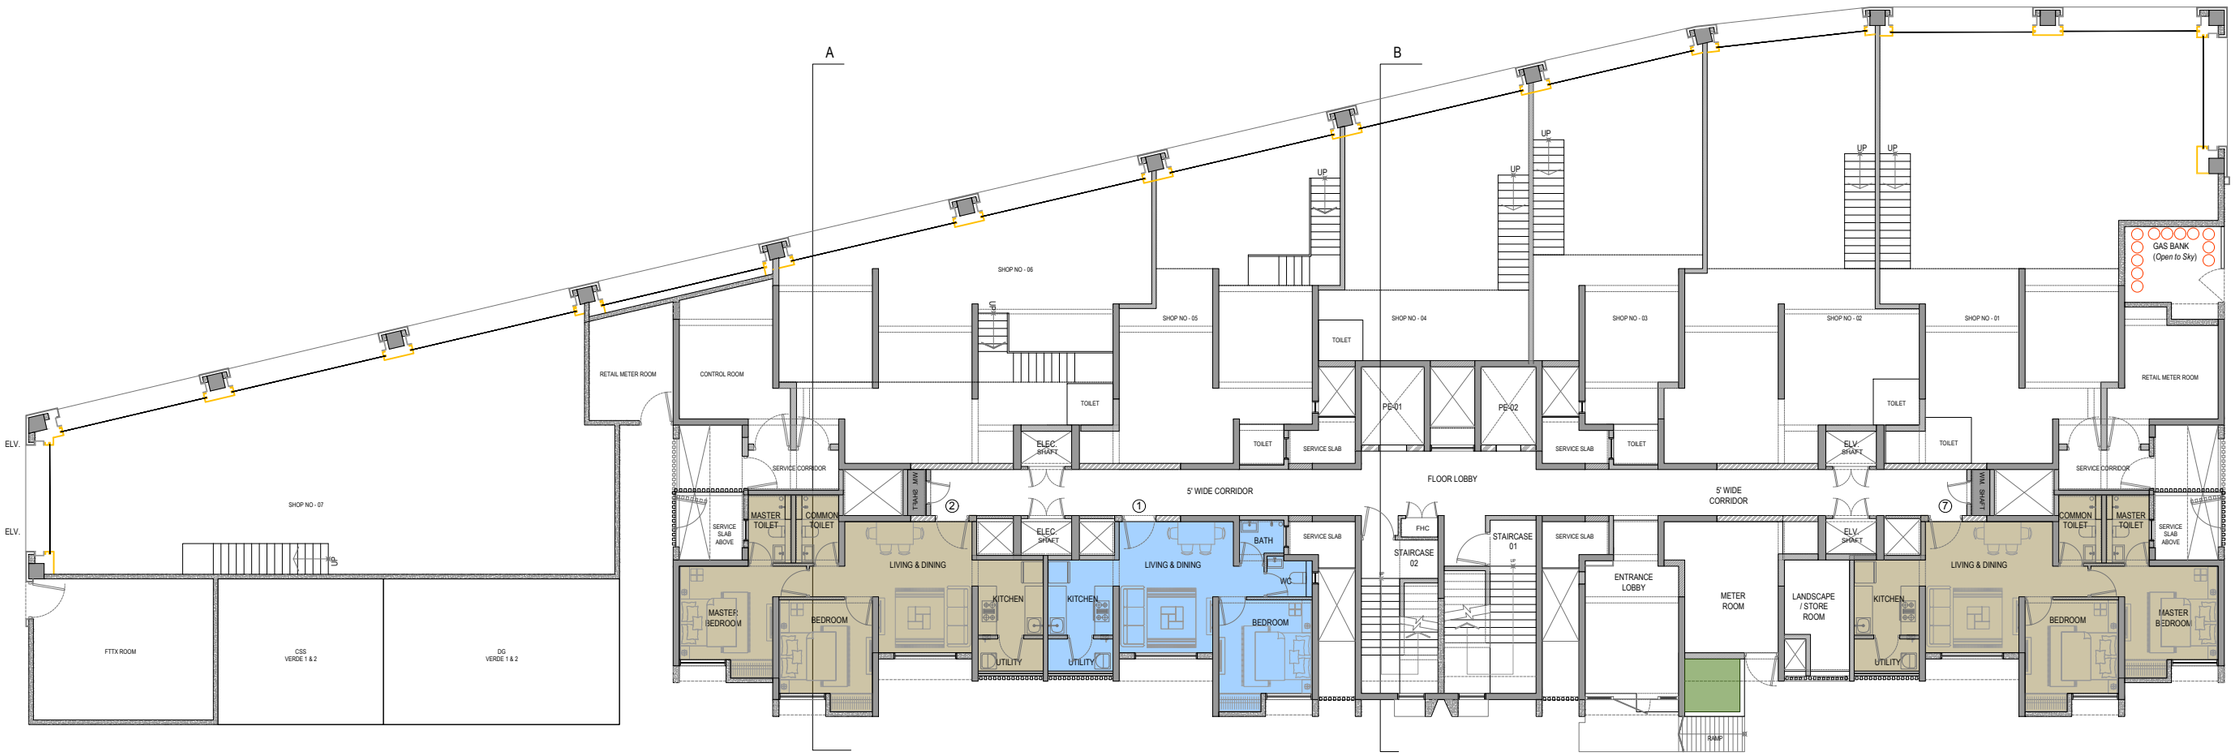

8 TO CORE

[E2]

LEGEND

- 1BHK
- 1.5BHK
- 2BHK
- 2BHK
- 2.5BHK

[N]

GENERAL NOTES
1 : All dimensions are in millimeters and levels in meters unless specified otherwise.
2 : Do not scale the drawing; follow written dimensions.
3 : All dimensions are unfinished dimensions unless specified otherwise.
4 : Any discrepancies should be brought to the notice of the Architect prior to execution of job / procuring materials at site.
5 : This drawing is the property of Kapadia Associates and should not be reproduced, copied, handed over to a third party or used for any purpose other than for which it has been issued.
6 : This drawing is to be read in conjunction with all relevant structural & services drawings.

REVISION INDEX		
REV.NO.	DATE	DESCRIPTION

PROJECT TITLE	PROJ.NO.
LODHA LAKEFRONT	**L-10518**
DRAWING STAGE	REV.NO.
CONCEPT	**R-00**


DRAWING TITLE	DWG.NO.
E2-TYPOLOGY GROUND FLOOR	**108**

DRAWN	SCALE	DATE
RB	1:200	22-08-2019

KAPADIA ASSOCIATES
architecture • urban design
112-114
Peninsula Centre,Dr. S.S. Rao Road,
Off Ambedkar Road,Parel East,
Mumbai 400012
Tel : 91-22-6660 2838 / 39
Fax : 91-22-6660 2844
E-mail : kapl@kapl.in
Website : www.kapl.in

1:1

A3

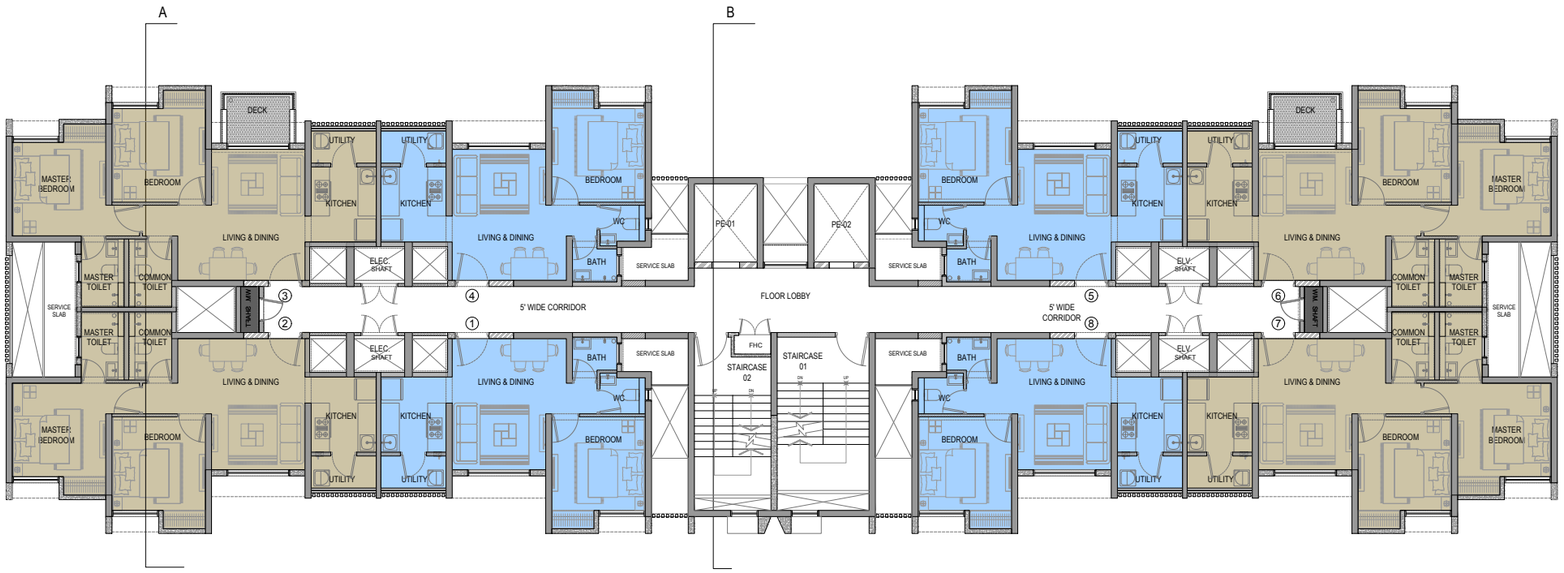

8 TO CORE

[E2]

LEGEND

- 1BHK
- 1.5BHK
- 2BHK
- 2BHK
- 2.5BHK

[N]

GENERAL NOTES

1 : All dimensions are in millimeters and levels in meters unless specified otherwise.
2 : Do not scale the drawing; follow written dimensions.
3 : All dimensions are unfinished dimensions unless specified otherwise.
4 : Any discrepancies should be brought to the notice of the Architect prior to execution of job / procuring materials at site.
5 : This drawing is the property of Kapadia Associates and should not be reproduced, copied, handed over to a third party or used for any purpose other than for which it has been issued.
6 : This drawing is to be read in conjunction with all relevant structural & services drawings.


REVISION INDEX		
REV.NO.	DATE	DESCRIPTION

PROJECT TITLE	PROJ.NO.	DRAWING TITLE	DWG.NO.	DRAWN	SCALE	DATE
LODHA LAKEFRONT	**L-10518**	E2-TYPOLOGY TYPICAL FLOOR	**108.1**	RB	1:200	22-08-2019
DRAWING STAGE	REV.NO.					
CONCEPT	**R-00**					

KAPADIA ASSOCIATES
architecture • urban design
112-114
Peninsula Centre,Dr. S.S. Rao Road,
Off Ambedkar Road,Parel East,
Mumbai 400012
Tel : 91-22-6660 2838 / 39
Fax : 91-22-6660 2844
E-mail : kapl@kapl.in
Website : www.kapl.in

1:1

A3

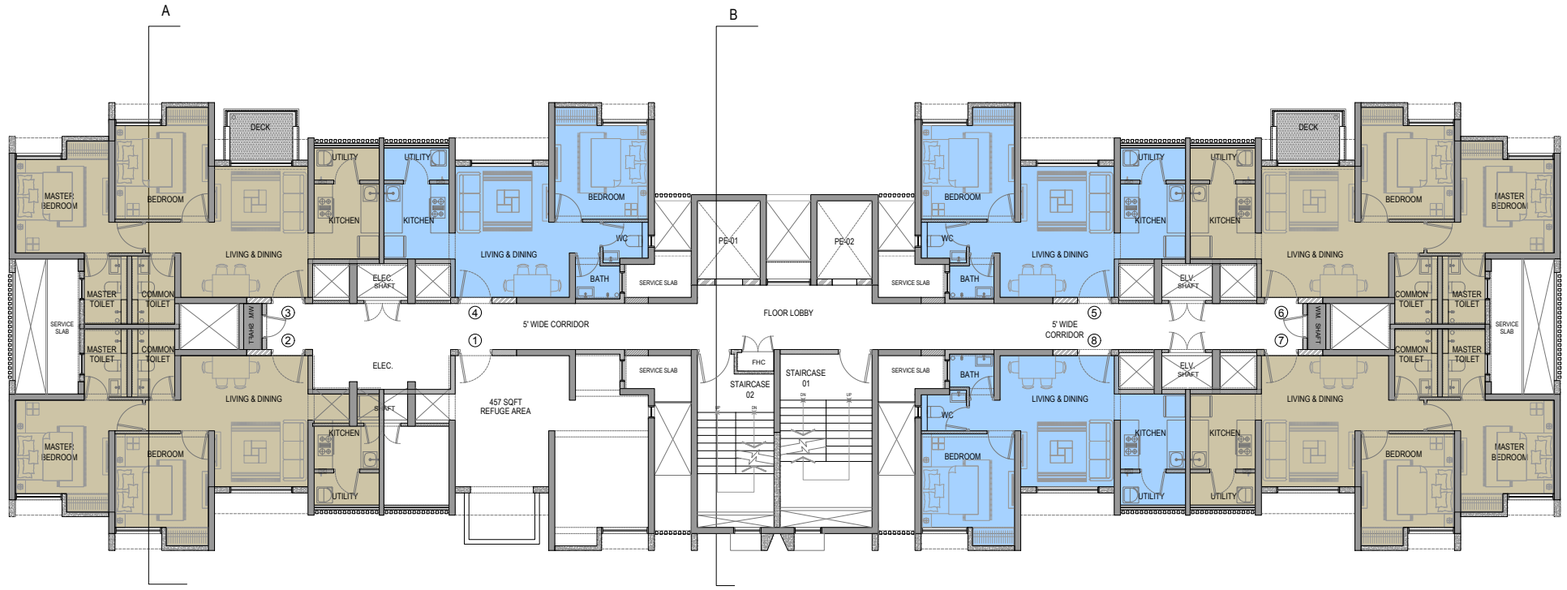

8 TO CORE

[E2]

LEGEND

- 1BHK
- 1.5BHK
- 2BHK
- 2BHK
- 2.5BHK

[N]

GENERAL NOTES
1 : All dimensions are in millimeters and levels in meters unless specified otherwise.
2 : Do not scale the drawing; follow written dimensions.
3 : All dimensions are unfinished dimensions unless specified otherwise.
4 : Any discrepancies should be brought to the notice of the Architect prior to execution of job / procuring materials at site.
5 : This drawing is the property of Kapadia Associates and should not be reproduced, copied, handed over to a third party or used for any purpose other than for which it has been issued.
6 : This drawing is to be read in conjunction with all relevant structural & services drawings.

REVISION INDEX		
REV.NO.	DATE	DESCRIPTION

PROJECT TITLE	PROJ.NO.
LODHA LAKEFRONT	**L-10518**
DRAWING STAGE	REV.NO.
CONCEPT	**R-00**


DRAWING TITLE	DWG.NO.
E2-TYPOLOGY REFUGE FLOOR	**108.2**

DRAWN	SCALE	DATE
RB	1:200	22-08-2019

KAPADIA ASSOCIATES
architecture • urban design
112-114
Peninsula Centre,Dr. S.S. Rao Road,
Off Ambedkar Road,Parel East,
Mumbai 400012
Tel : 91-22-6660 2838 / 39
Fax : 91-22-6660 2844
E-mail : kapl@kapl.in
Website : www.kapl.in

1:1

A3

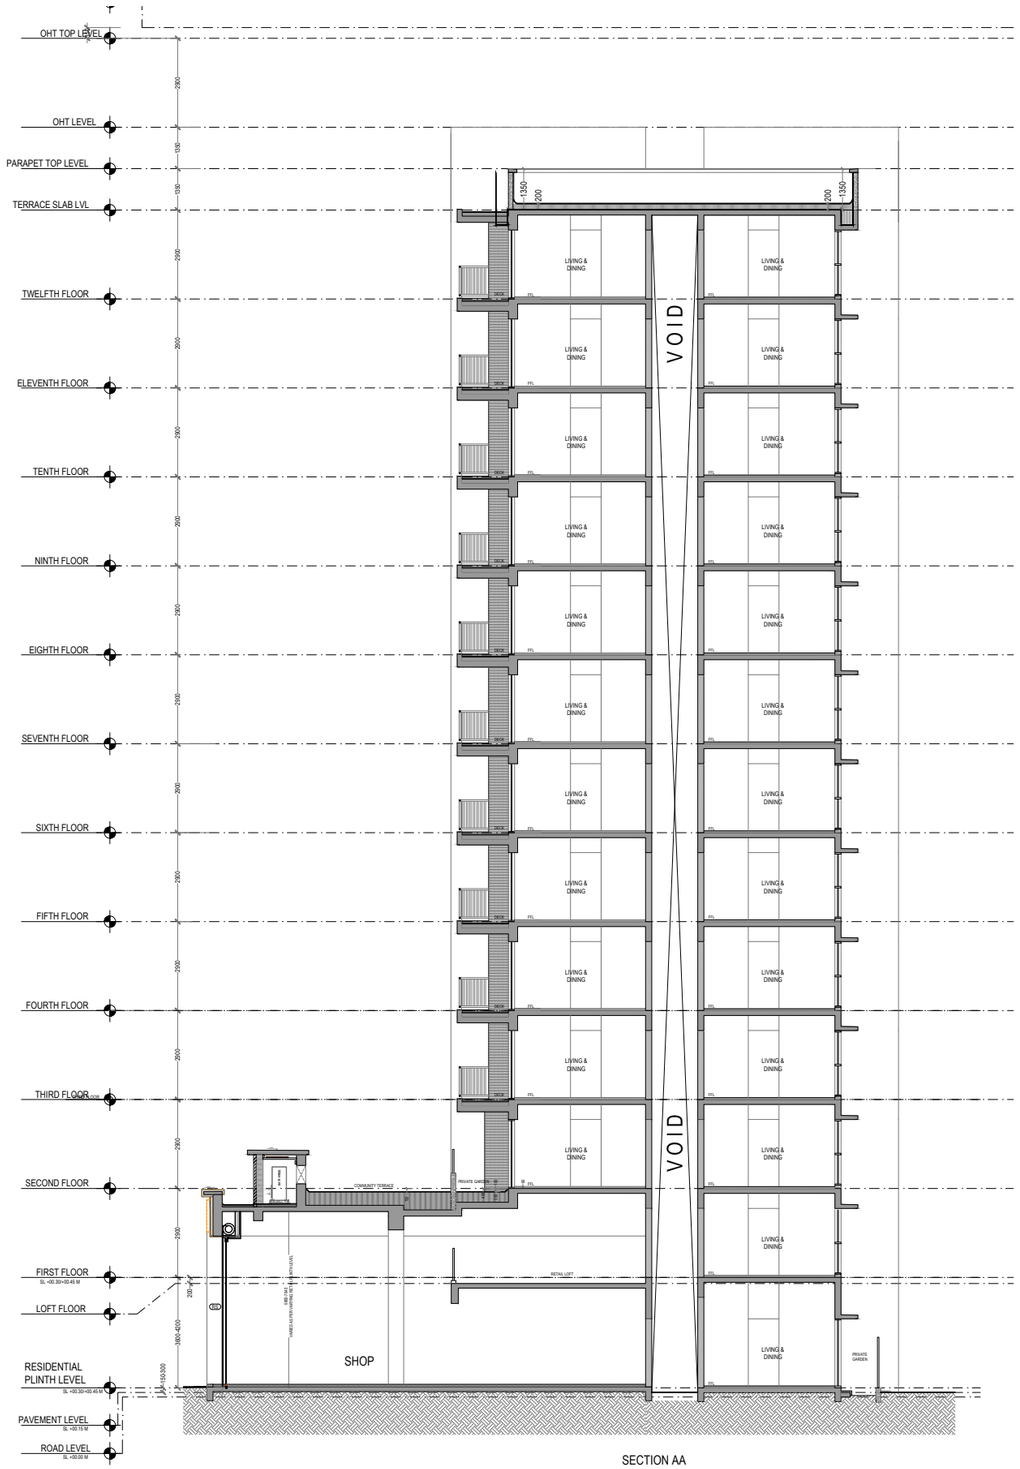

SECTION AA

GENERAL NOTES
1 : All dimensions are in millimeters and levels in meters unless specified otherwise.
2 : Do not scale the drawing; follow written dimensions.
3 : All dimensions are unfinished dimensions unless specified otherwise.
4 : Any discrepancies should be brought to the notice of the Architect prior to execution of job / procuring materials at site.
5 : This drawing is the property of Kapadia Associates and should not be reproduced, copied, handed over to a third party or used for any purpose other than for which it has been issued.
6 : This drawing is to be read in conjunction with all relevant structural & services drawings.

REVISION INDEX		
REV.NO.	DATE	DESCRIPTION

PROJECT TITLE	PROJ.NO.
LODHA LAKEFRONT	**L-10518**
DRAWING STAGE	REV.NO.
CONCEPT	**R-00**

DRAWING TITLE	DWG.NO.
E2-TYPOLOGY SECTION -AA	**109**

DRAWN	SCALE	DATE
RB	1:200	22-08-2019

KAPADIA ASSOCIATES
architecture • urban design
112-114
Peninsula Centre,Dr. S.S. Rao Road,
Off Ambedkar Road,Parel East,
Mumbai 400012
Tel : 91-22-6660 2838 / 39
Fax : 91-22-6660 2844
E-mail : kapl@kapl.in
Website: www.kapl.in

1:1