

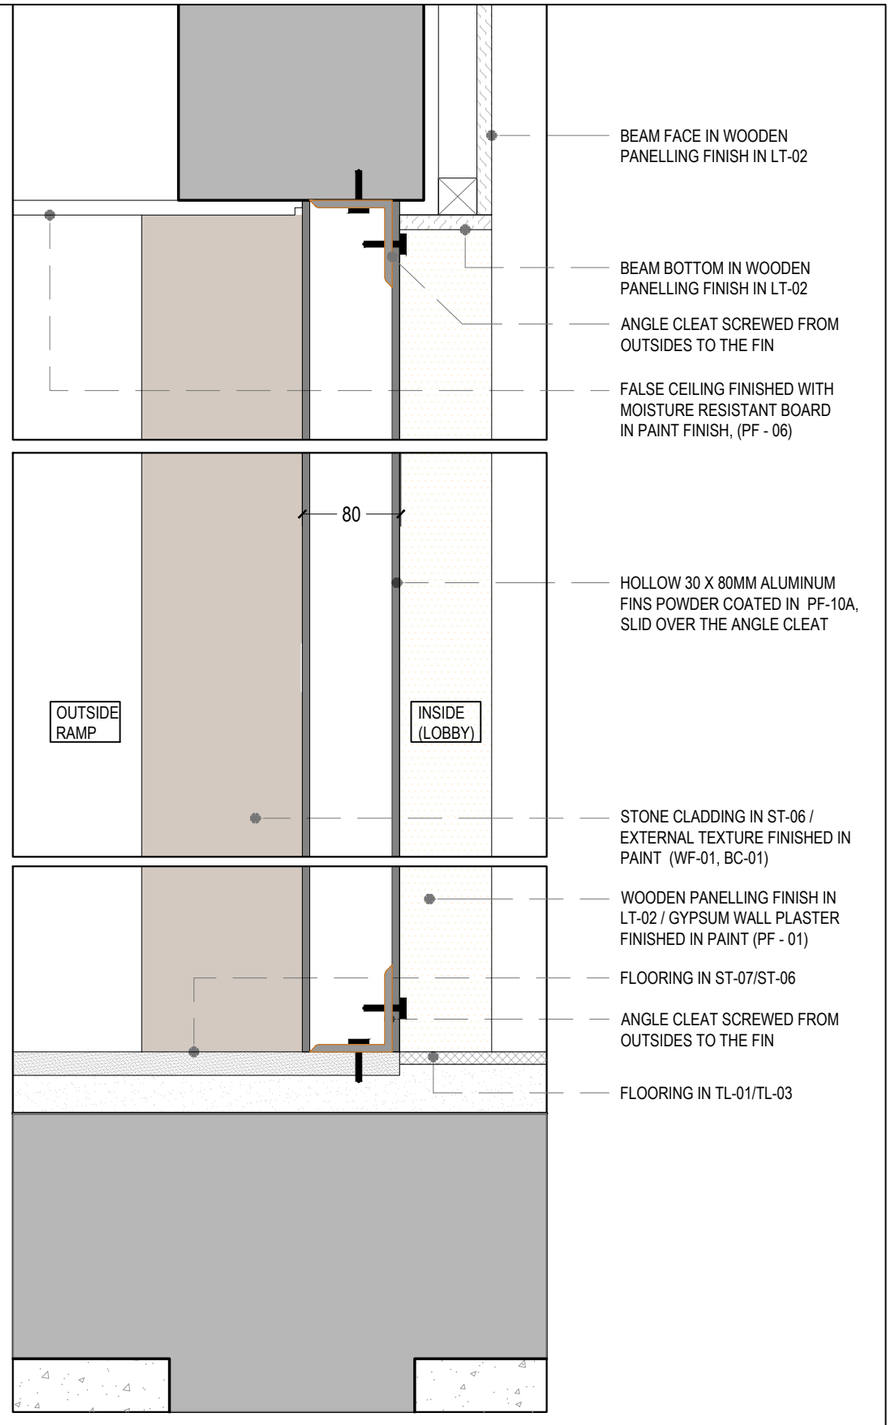


DETAIL-31

SCALE - 1:5

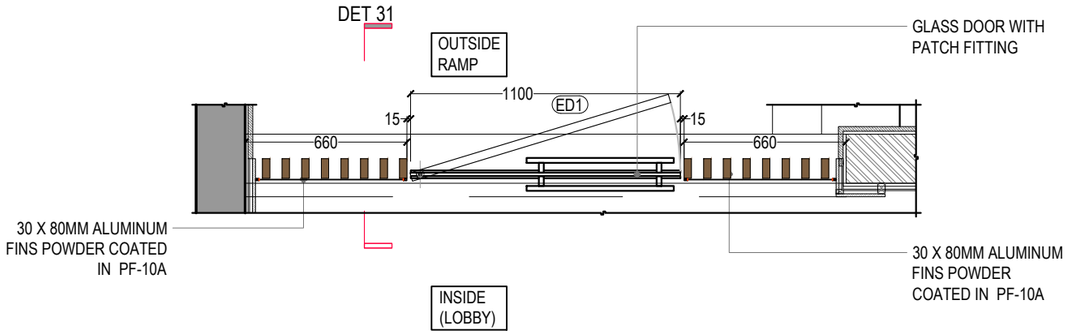

PLAN FOR ED1

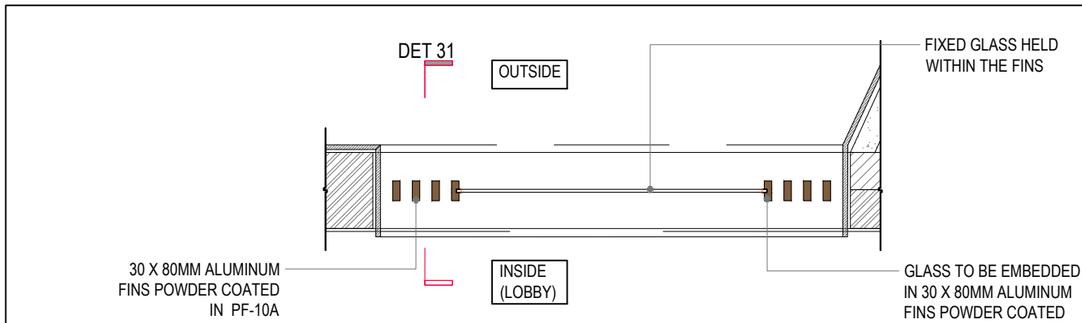

PLAN FOR OPENING