
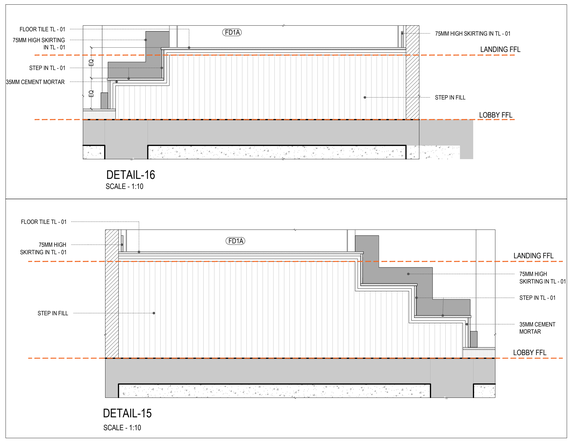



DETAIL-16
SCALE - 1:10

DETAIL-15
SCALE - 1:10

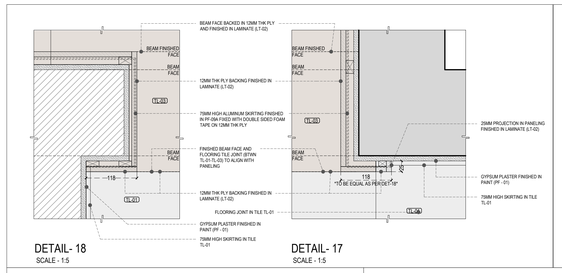


DETAIL- 18
SCALE - 1:5

DETAIL- 17
SCALE - 1:5

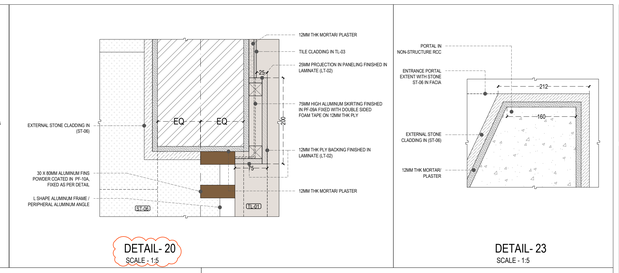


DETAIL- 20
SCALE - 1:5


DETAIL- 23
SCALE - 1:5

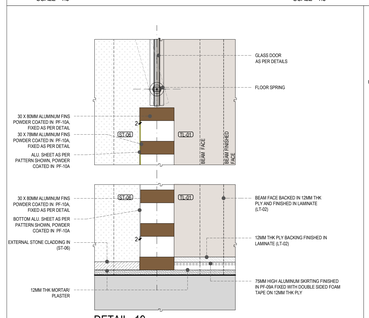


DETAIL- 19
SCALE - 1:5

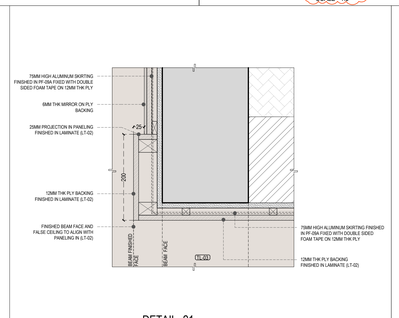


DETAIL- 21
SCALE - 1:5

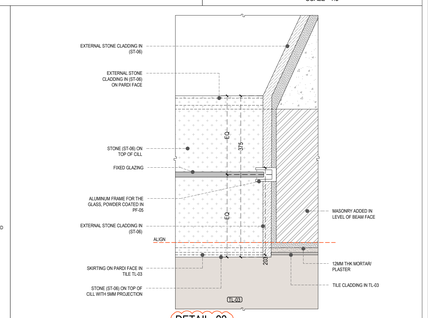


DETAIL- 22
SCALE - 1:5

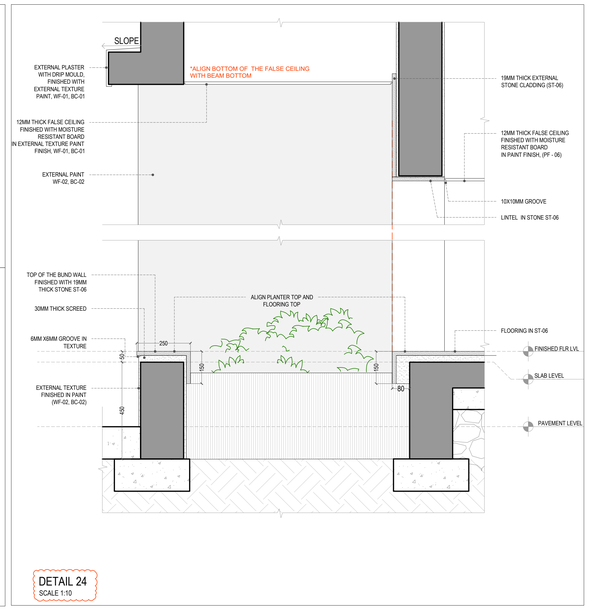


DETAIL 24
SCALE 1:10

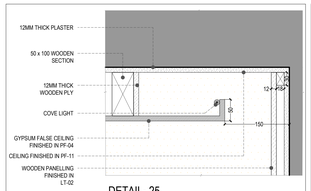


DETAIL- 25
SCALE - 1:5

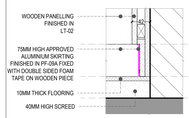


DETAIL- 26
SCALE - 1:5

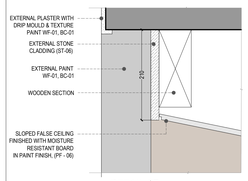

DETAIL-27
SCALE - 1:5

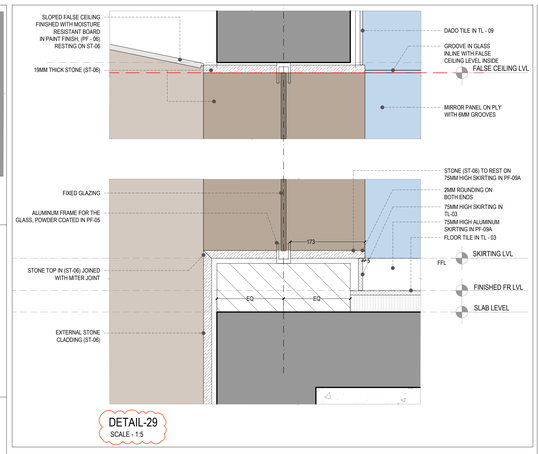


DETAIL-29
SCALE - 1:5

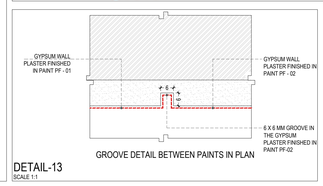


DETAIL-13
SCALE 1:1


GROOVE DETAIL BETWEEN PAINTS IN PLAN

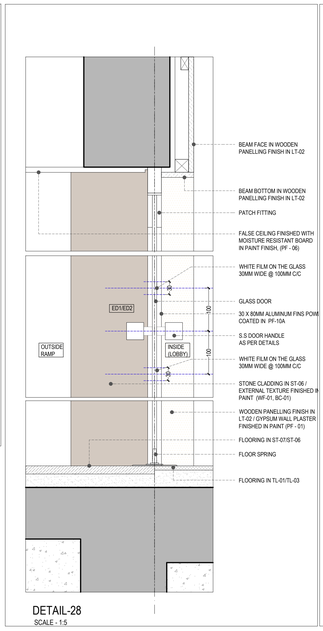

DETAIL-28
SCALE - 1:5

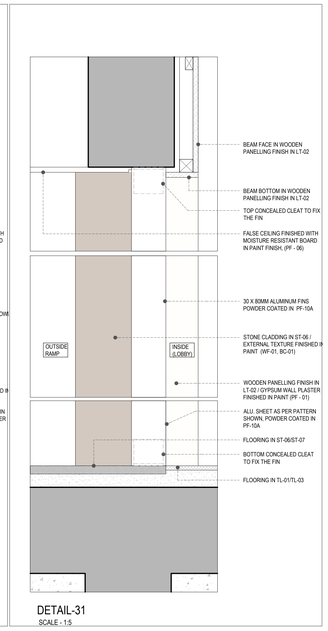

DETAIL-31
SCALE - 1:5

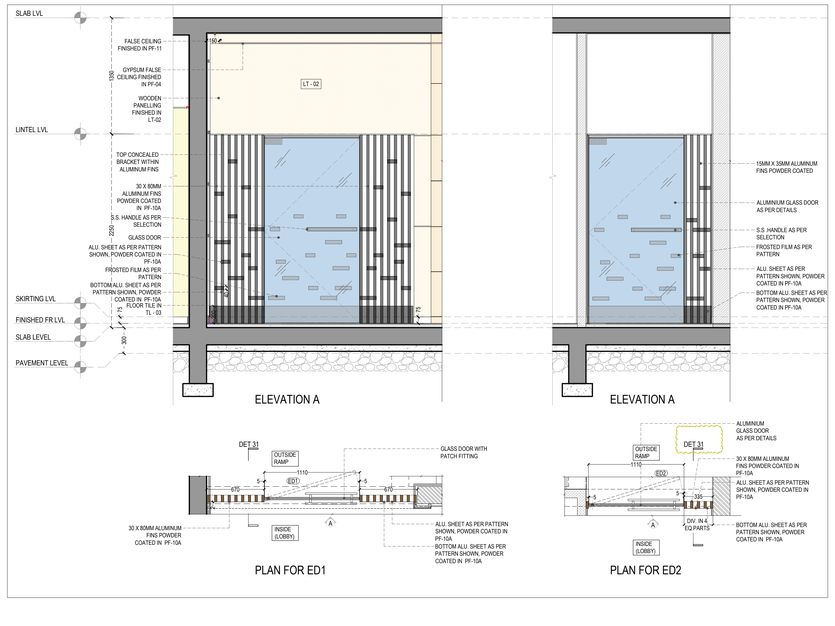

ELEVATION A

ELEVATION A

PLAN FOR ED1

PLAN FOR ED2

GENERAL NOTES

1 : All dimensions are in millimeters and levels in meters unless specified otherwise.
2 : Do not scale the drawing; follow written dimensions.
3 : All dimensions are unfinished dimensions unless specified otherwise.
4 : Any discrepancies should be brought to the notice of the Architect prior to execution of job / procuring materials at site.
5 : This drawing is the property of Kapadia Associates and should not be reproduced, copied, handed over to a third party or used for any purpose other than for which it has been issued.
6 : This drawing is to be read in conjunction with all relevant structural & services drawings.

KEY PLAN

REVISION INDEX

REV.NO.	DATE	DESCRIPTION
R-03	16-11-2022	ENTRANCE PORTAL-STRUCTURE

CONSULTANTS

STRUCT BOMBAY CONSULTANTS.
Structural Consultants
Tel : 022-24937510,24933986
email : sbobom@gmail.com

MICRO ENGINEERING
MEP Consultants
Tel : 0120-4558718
email : business@meindia.com

PBB
Planner /Landscape Architect
Tel : 079 69230354
email : landscapeindia@usq.net

STAMP & SIGN

NORTH

PROJECT TITLE	PROJ.NO
PALAVA-LAKEFRONT	L-10518
DRAWING TITLE	DWG.NO
GRND FLR LOBBY FINISHING_FRESCA	958
DRAWING STAGE	REV.NO
VFC	R-03

DRAWN	CHECKED	SCALE	DATE
PK	DP	1:25	16-11-2022

KAPADIA ASSOCIATES
architecture • urban design
112-114
Peninsula Centre,Dr. S.S. Rao Road,
Off Ambedkar Road,Parel East,
Mumbai 400012
Tel : 91-22-6660 2638 / 39
Fax : 91-22-6660 2844
E-mail : kaa@vsnl.in
Website : www.kaa.in