



ELEVATION AA

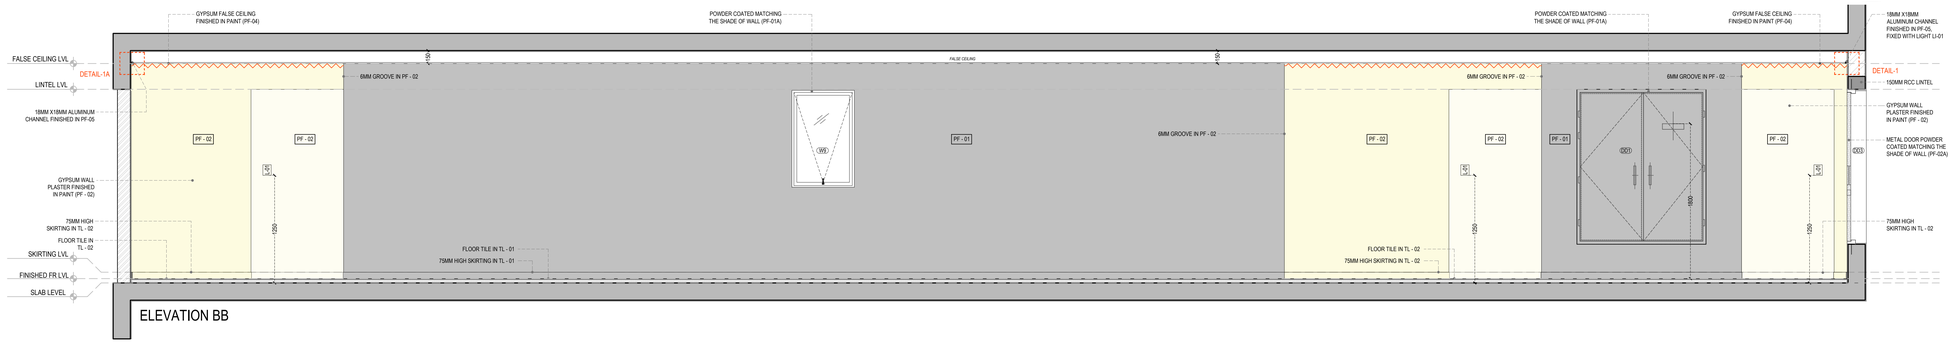


ELEVATION BB

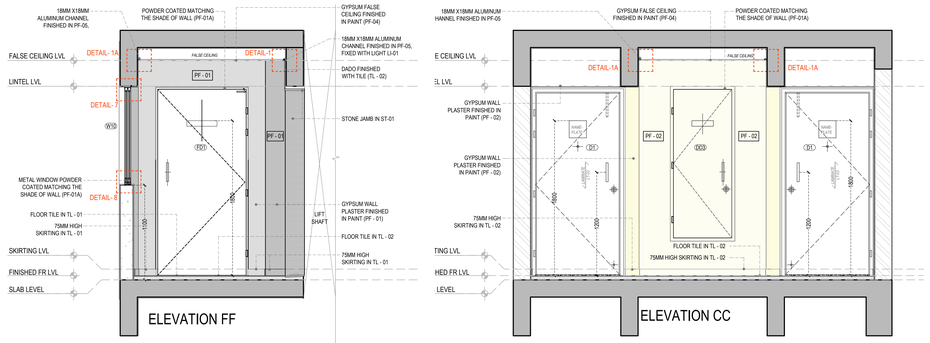


ELEVATION FF

ELEVATION CC

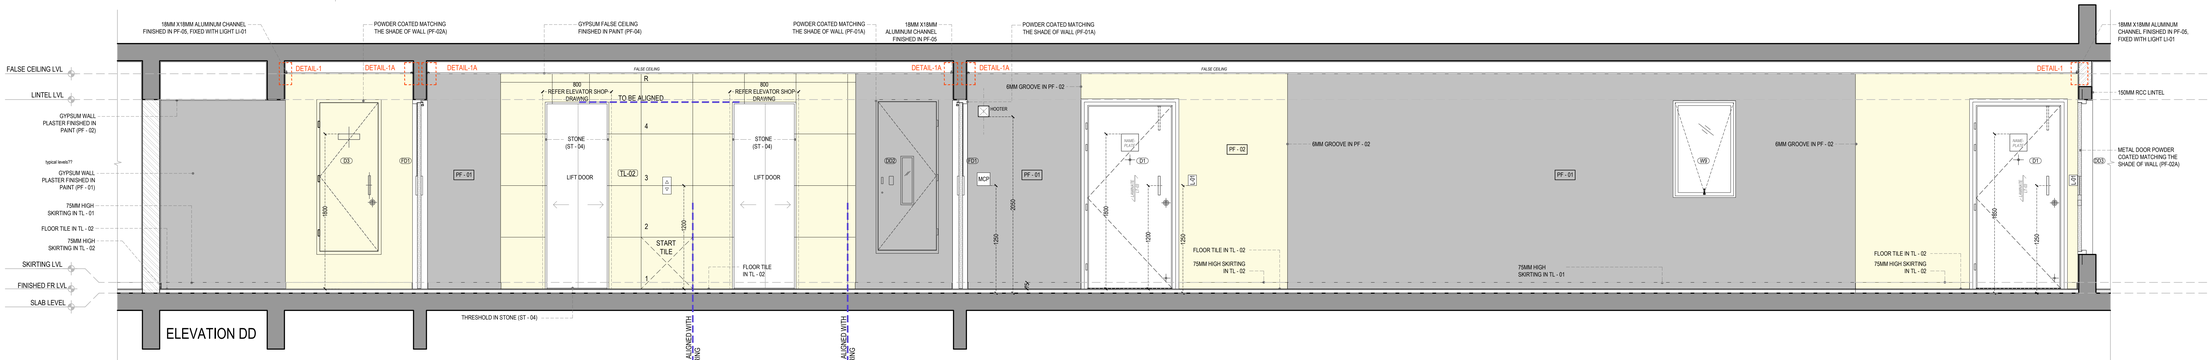

ELEVATION DD

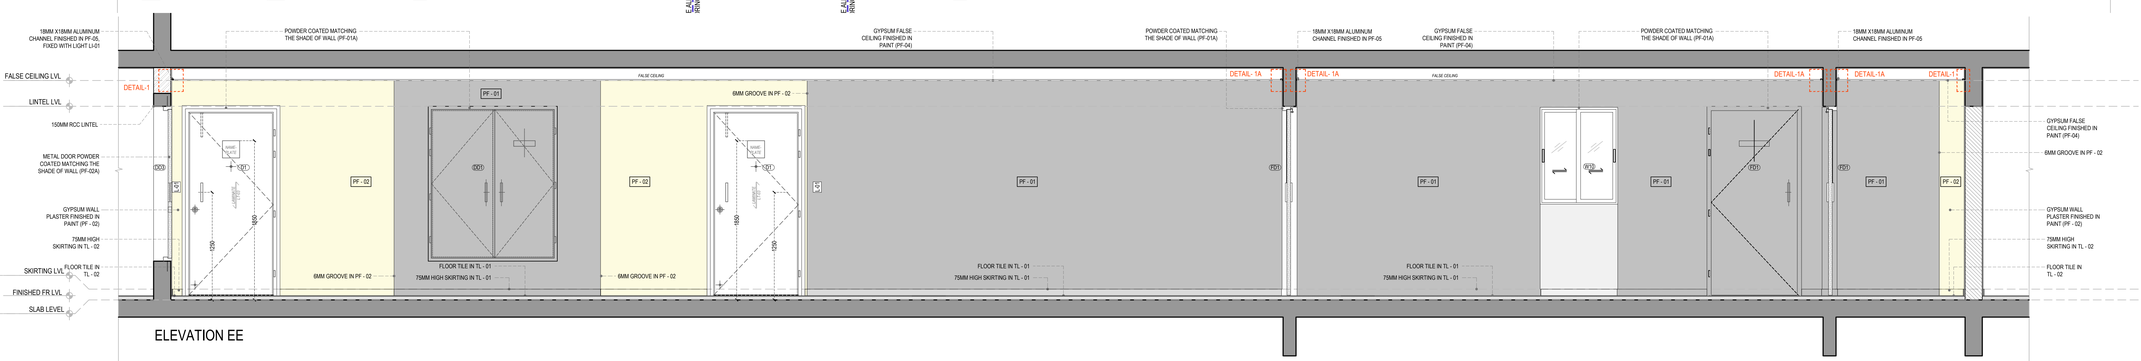

ELEVATION EE

GENERAL NOTES

1 : All dimensions are in millimeters and levels in meters unless specified otherwise.
2 : Do not scale the drawing; follow written dimensions.
3 : All dimensions are unfinished dimensions unless specified otherwise.
4 : Any discrepancies should be brought to the notice of the Architect prior to execution of job / procuring materials at site.
5 : This drawing is the property of Kapadia Associates and should not be reproduced, copied, handed over to a third party or used for any purpose other than for which it has been issued.
6 : This drawing is to be read in conjunction with all relevant structural & services drawings.

KEY PLAN

REVISION INDEX

REV.NO.	DATE	DESCRIPTION
R-00	06.05.2022	TYPICAL LOBBY PLAN

CONSULTANTS

STRUCT BOMBAY CONSULTANTS.
Structural Consultants
Tel : 022-24937510,24933986
email : sbcbom@gmail.com

MICRO ENGINEERING
MEP Consultants
Tel : 0120-4558718
email : business@meindia.com

PBB
Planner /Landscape Architect
Tel : 079 6923054
email : landscapeindia@usq.net

STAMP & SIGN	NORTH
	N

PROJECT TITLE	PROJ.NO
PALAVA-LAKEFRONT	L-10518
DRAWING TITLE	DWG.NO
TYPICAL LOBBY FINISHING_FRESCA	963
DRAWING STAGE	REV.NO
VFC	R-00

DRAWN	CHECKED	SCALE	DATE
KR	DP	1:25	06-05-2022

KAPADIA ASSOCIATES
architecture ▪ urban design
112-114
Peninsula Centre,Dr. S.S. Rao Road,
Off Anand Sweet Road,Parel East,
Mumbai 400012
Tel : 91-22-6660 2838 / 39
Fax : 91-22-6660 2844
Email : kad@vsnl.in
Website : www.kapa.in