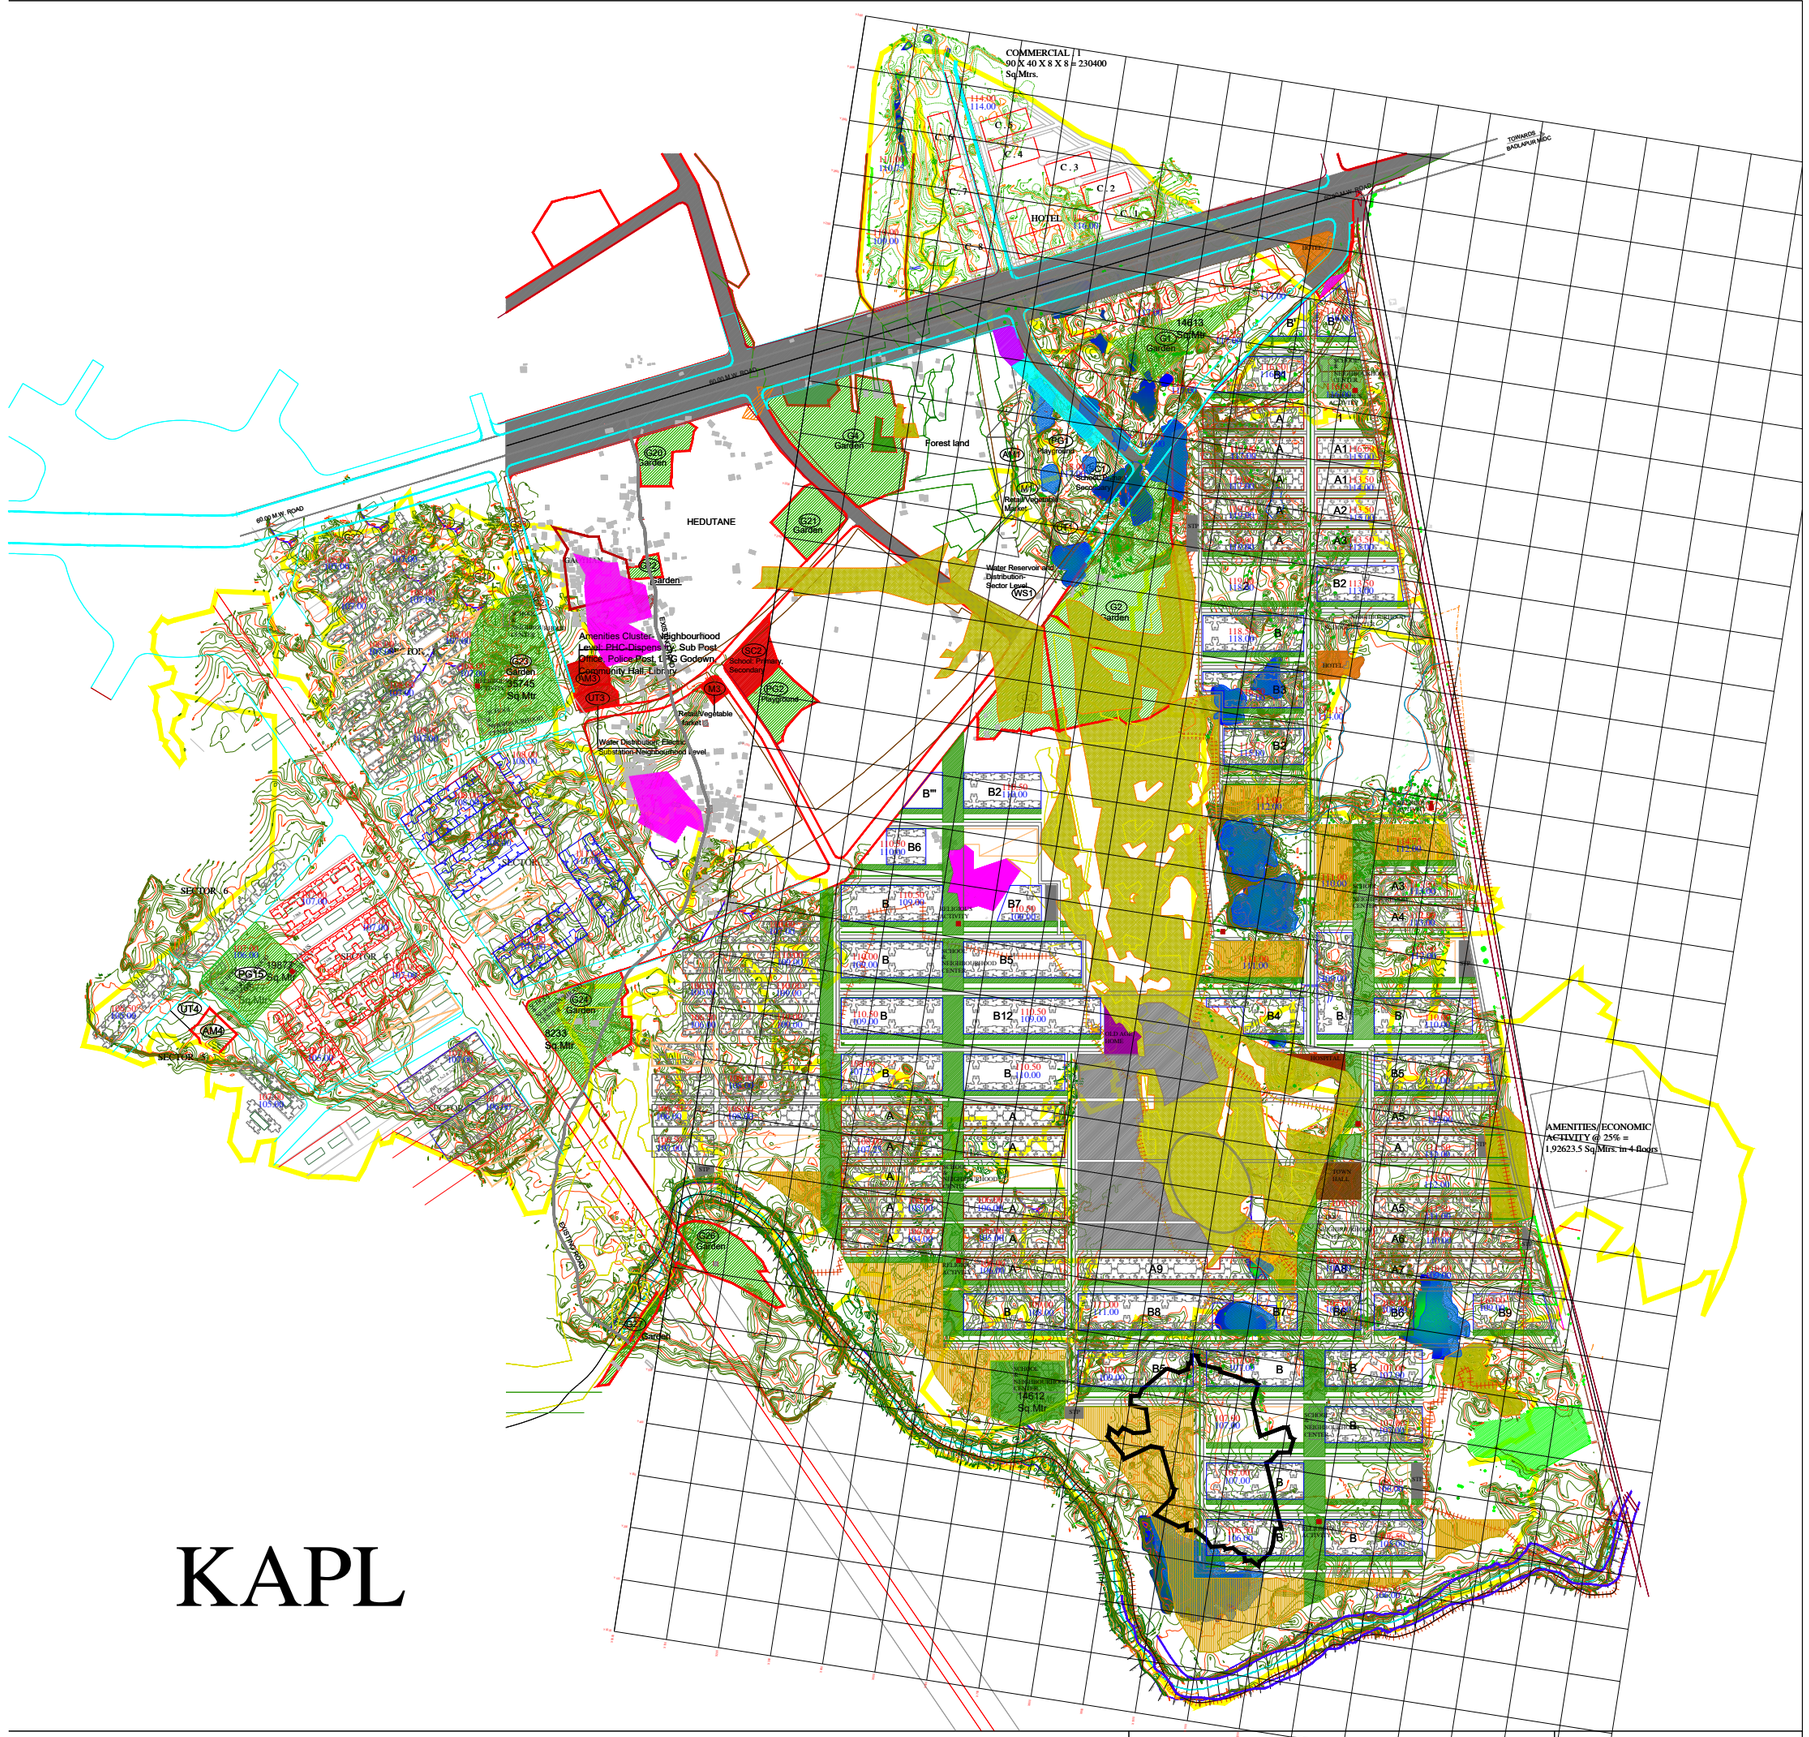

COMMERCIAL
90 X 40 X 8 X 8 = 230400
Sq.Mtrs.
HOTEL
HEDUTANE
Forest land
Amenities Cluster- Neighbourhood
Level: PHC-Dispens'ry, Sub Post
Office, Police Post, LPG Godown
Community Hall, Library
Retail Vegetable
Market
Water Reservoir at
Distribution
Sector Level
AMENITIES/ECONOMIC
ACTIVITY @ 25% =
1.92623.5 Sq.Mtrs. in 4 floors
SECTOR - 6
SECTOR - 5
SECTOR - 4
SECTOR - 3
SECTOR - 2
SECTOR - 1
14612
Sq.Mtr
6233
Sq.Mtr
PALAVA, MUMBAI
SCALE-
1:4000
DATE: 15-01-13
TITLE
WORKING MASTER PLAN

KAPL