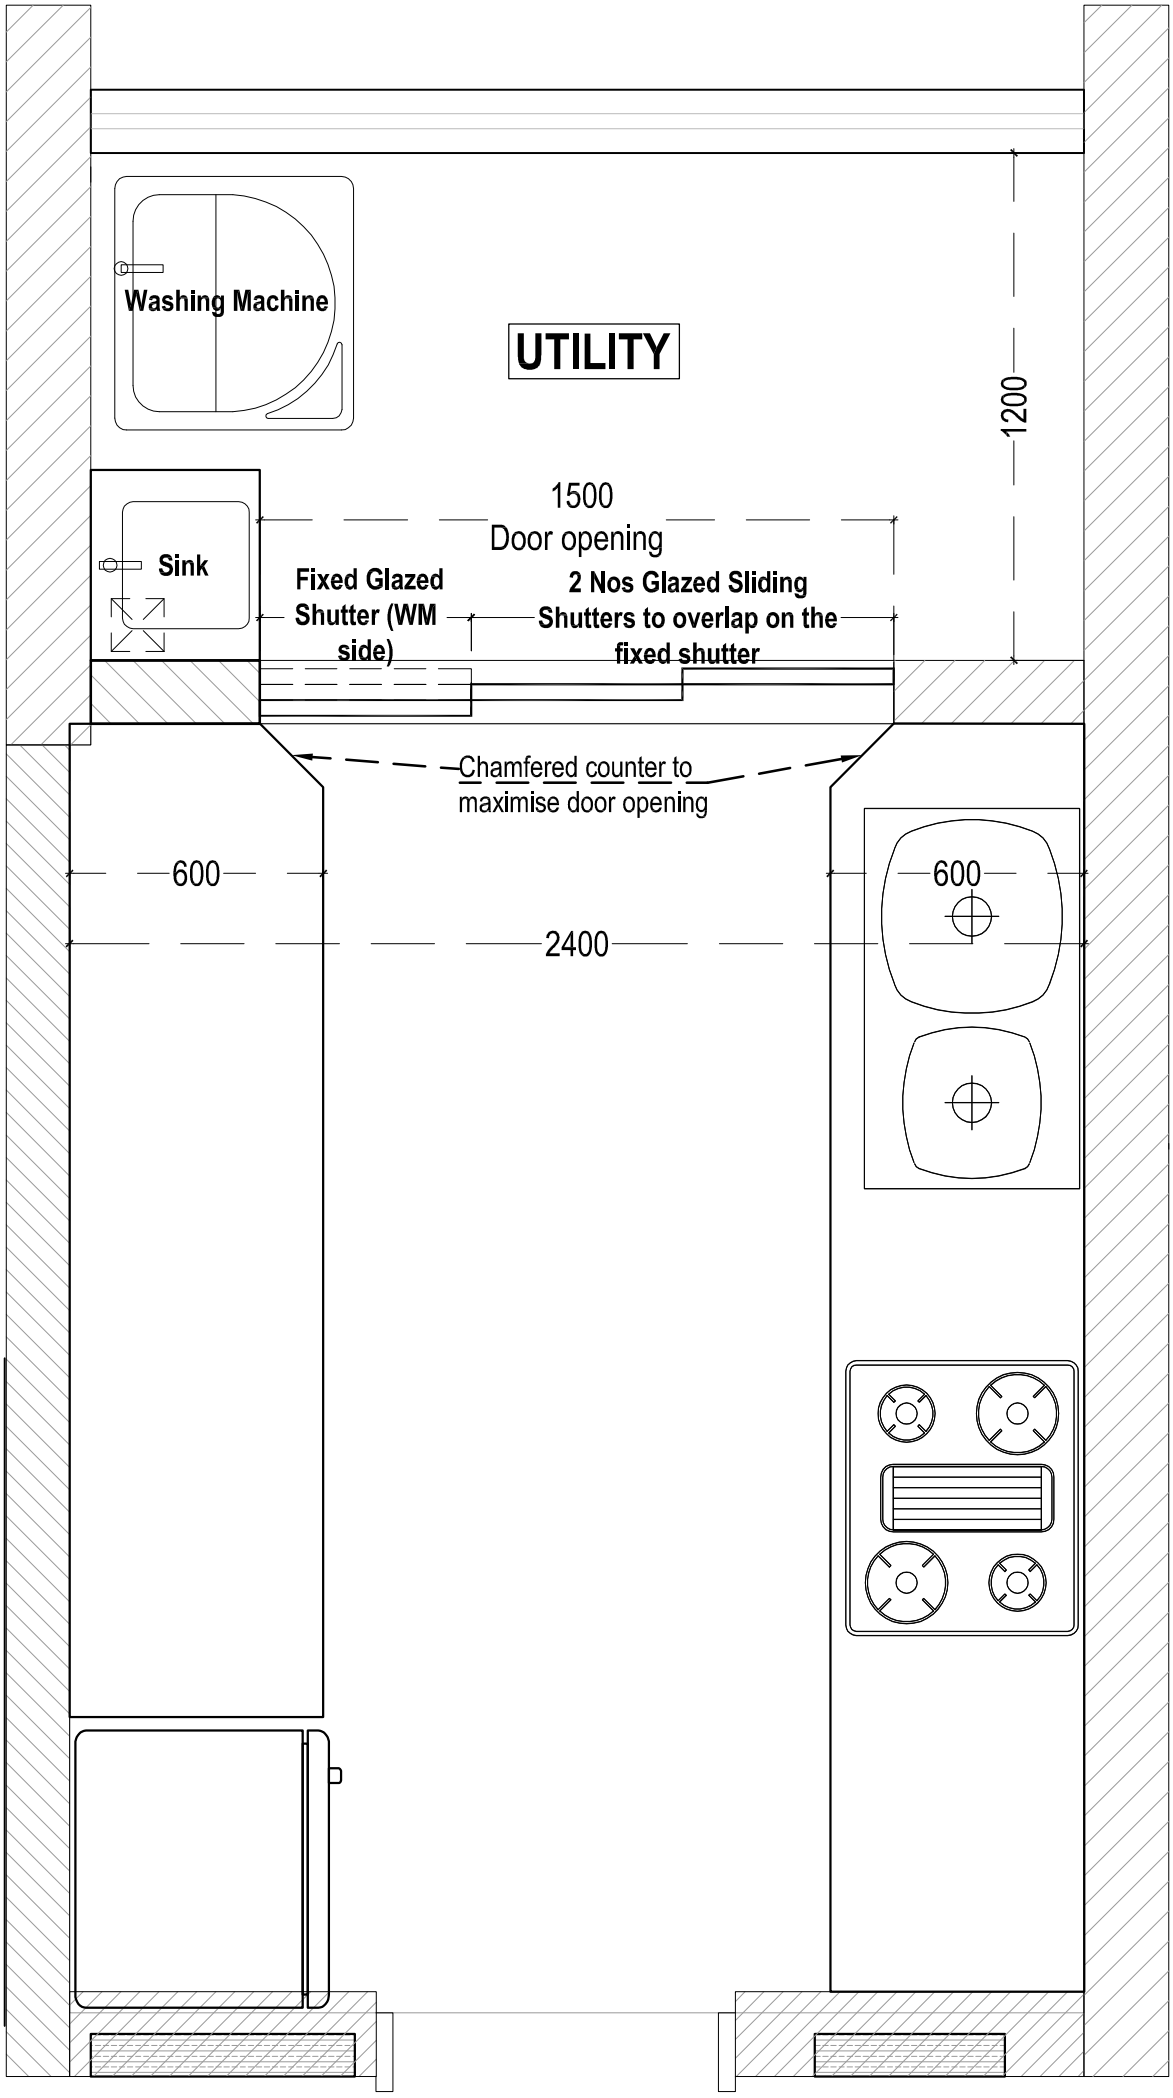

Washing Machine
UTILITY
1200
1500
Door opening
Sink
Fixed Glazed Shutter (WM side)
2 Nos Glazed Sliding Shutters to overlap on the fixed shutter
Chamfered counter to maximise door opening
600
600
2400