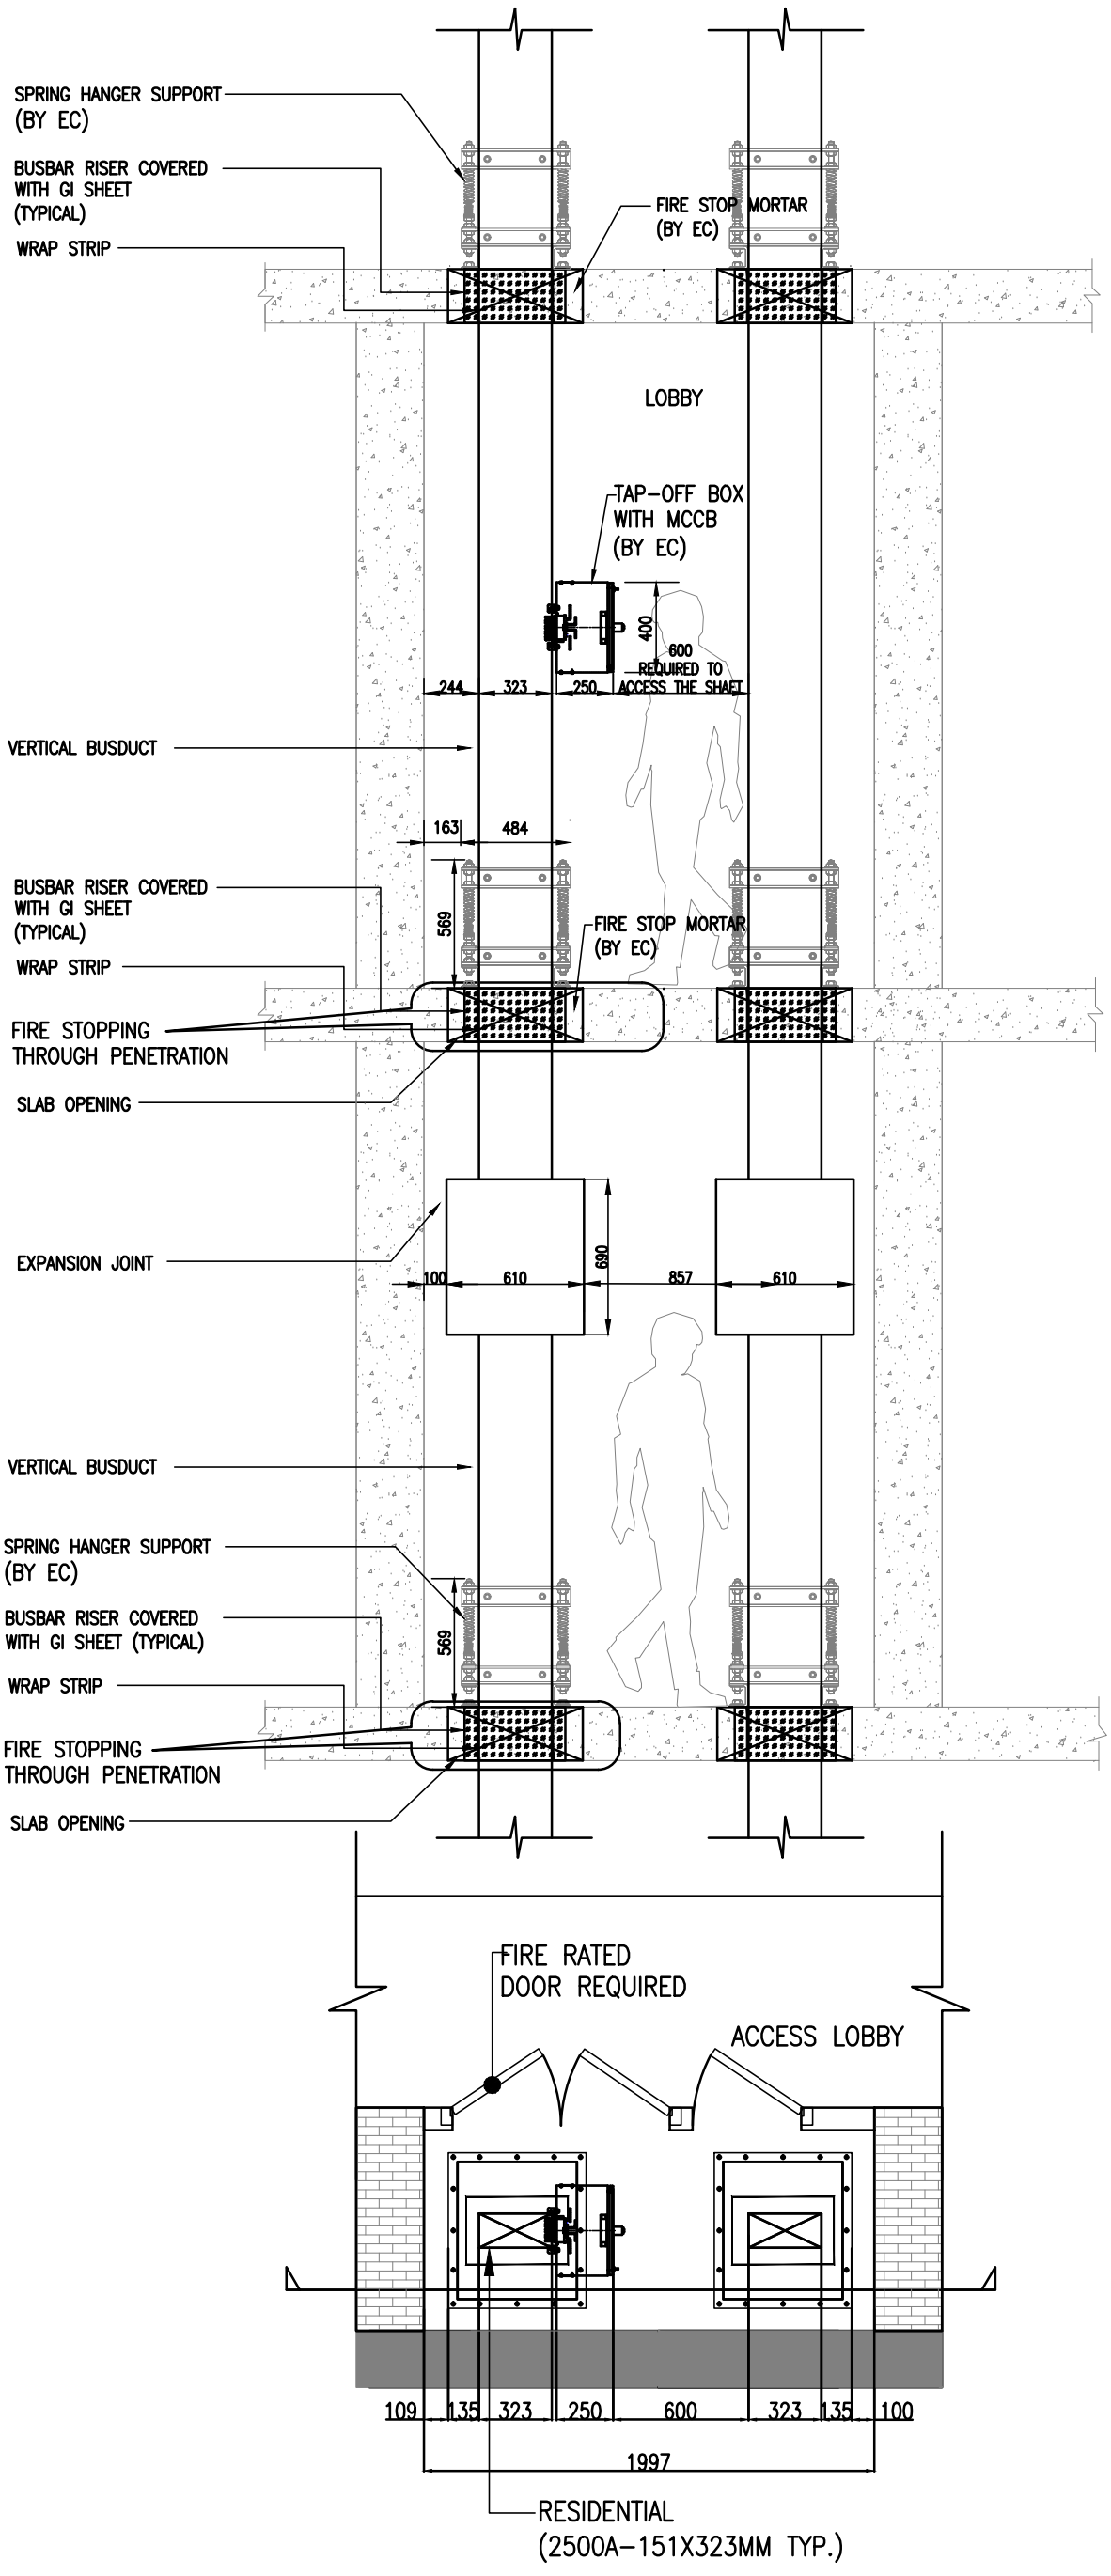


2500A TYPICAL INSTALLATION DETAIL
FOR BUSDUCT & TAPOFF BOX
IN ELECTRICAL RISER

OPTION-1 (C&S BUS BAR HORIZONTAL INSTALLATION ONE TAP OFF)

C:\Users\5106.LODHAGROUP.000\Desktop\Typ installation of busbar shaft\201900401 2500A BUSDUCT RISER INSTALLATION DETAIL.dwg, Model, 4/1/2019 7:11:32 PM, DWG To PDF.pc3