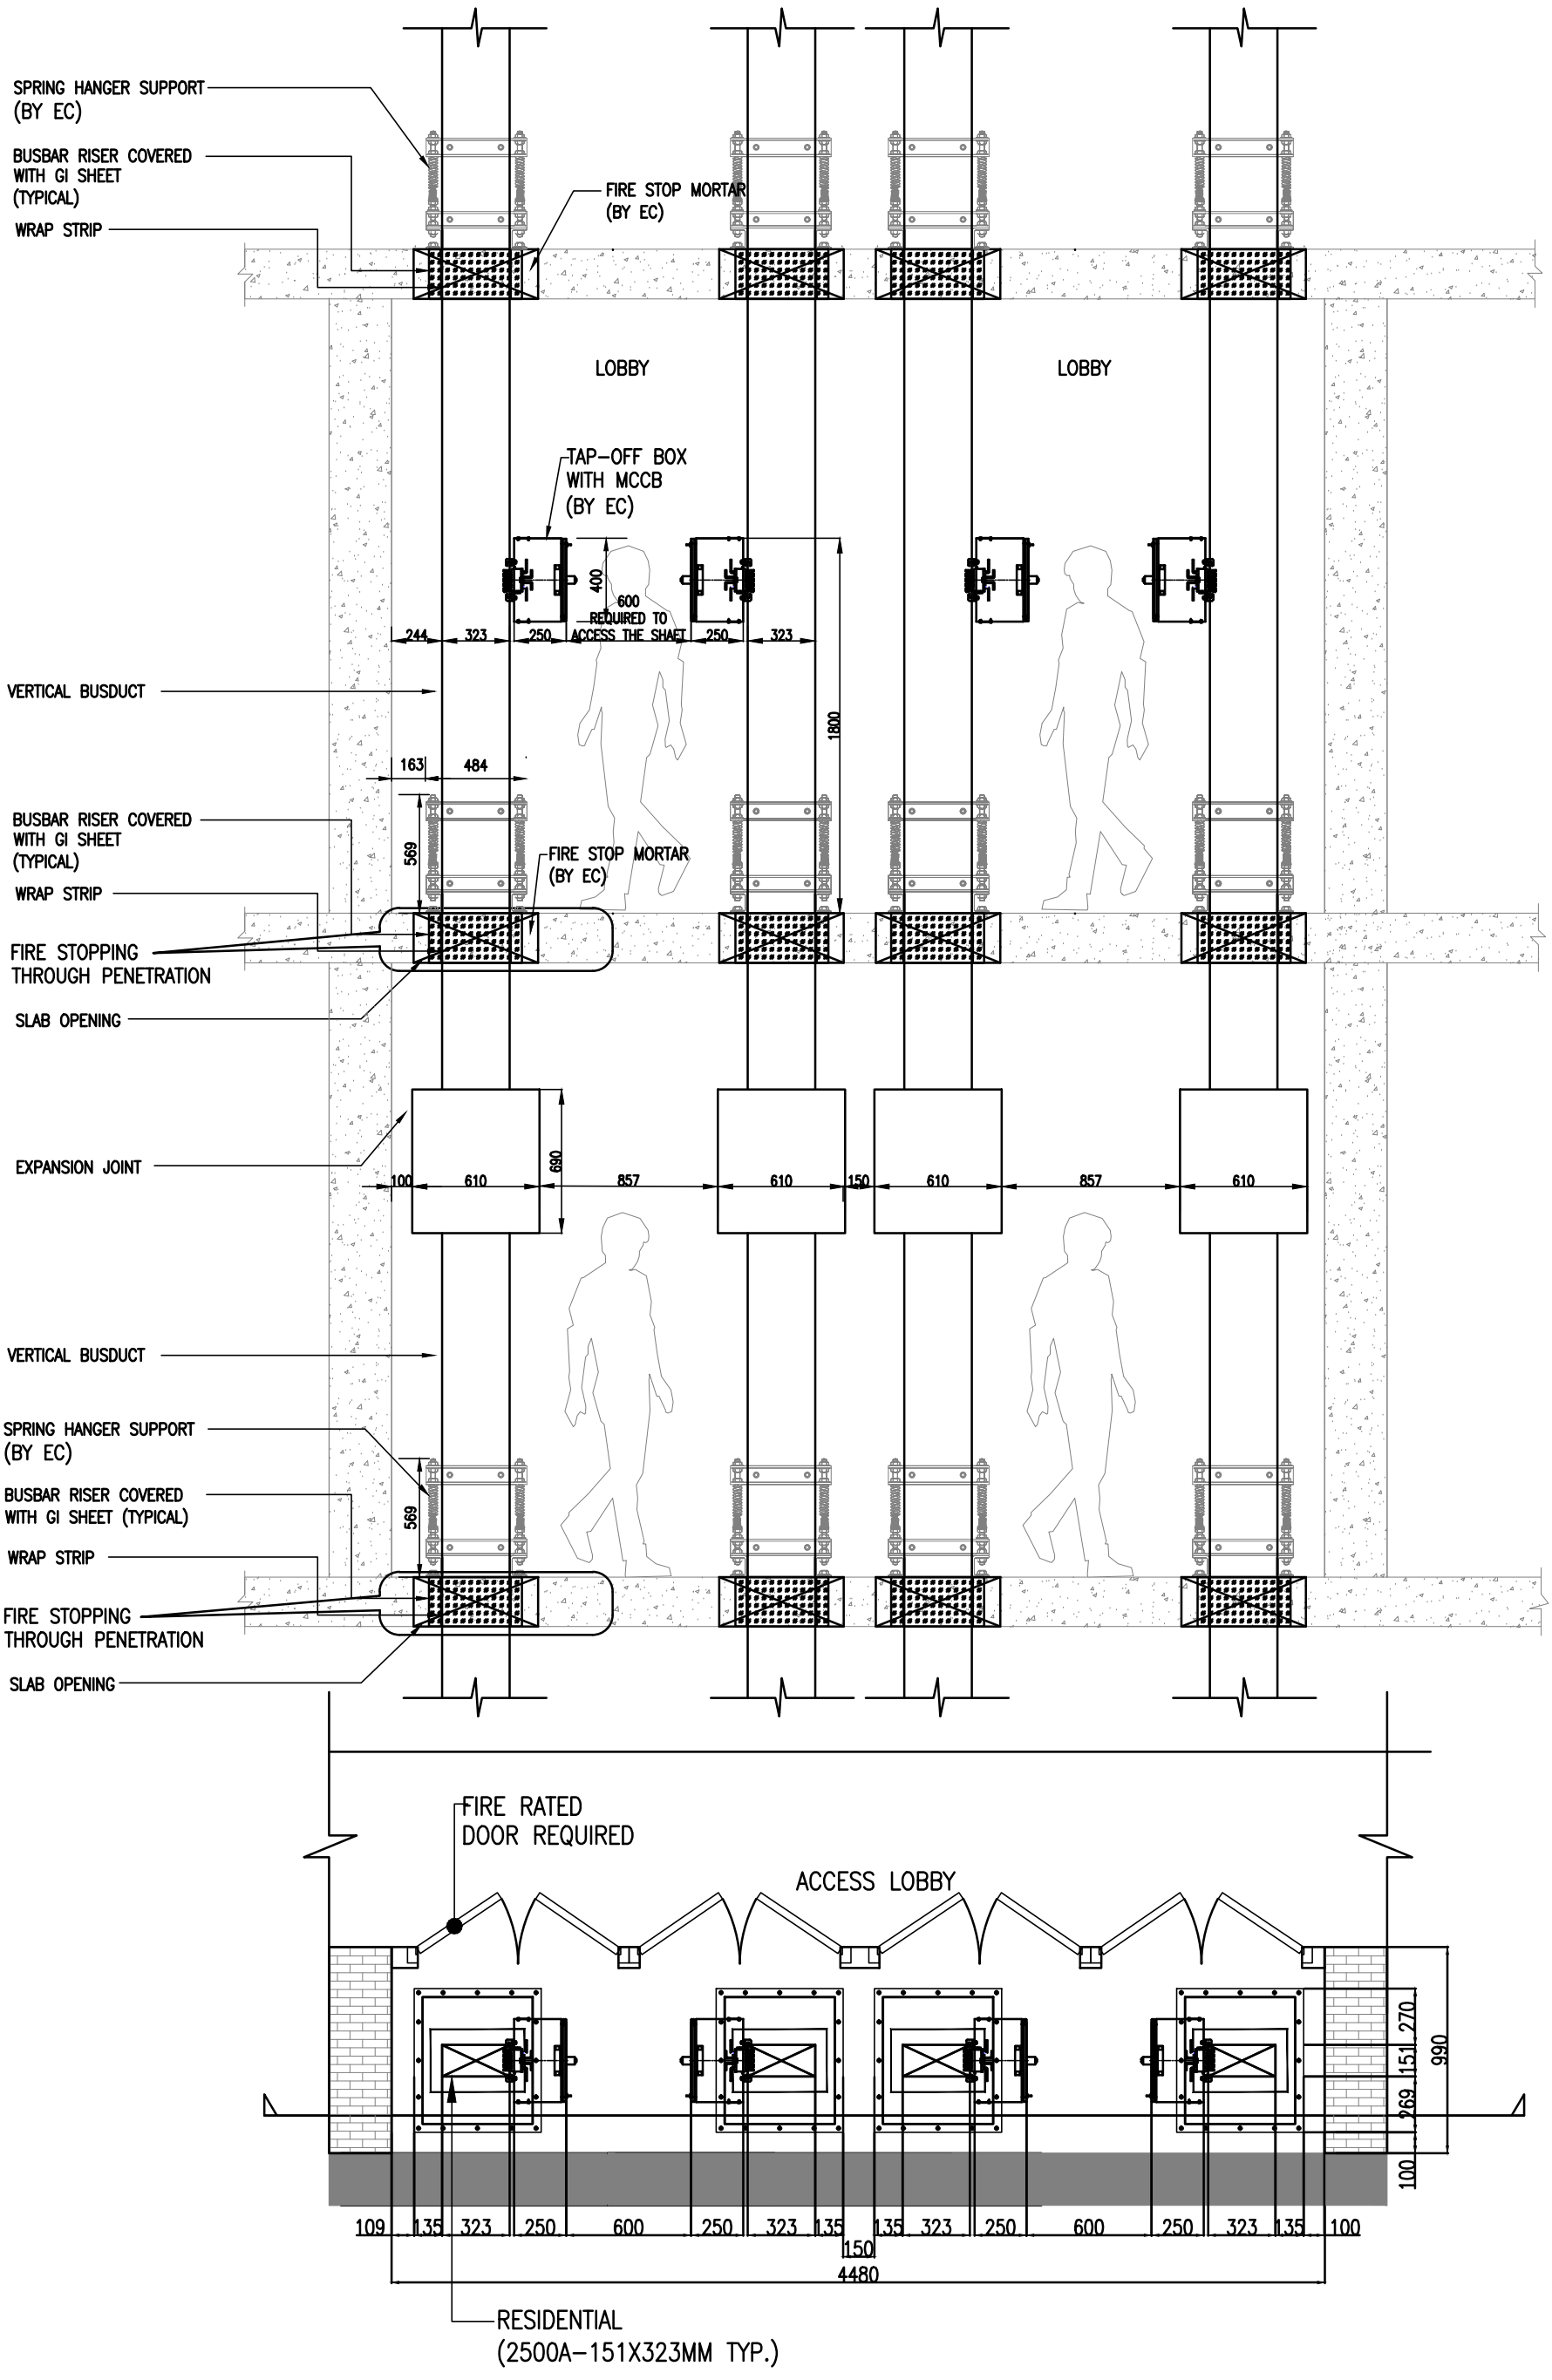


2500A TYPICAL INSTALLATION DETAIL
FOR BUSDUCT & TAPOFF BOX
IN ELECTRICAL RISER

OPTION-1A (C&S BUS BAR HORIZONTAL INSTALLATION TWO TAP OFF AT SAME FLOOR)

C:\Users\5106.LODHAGROUP.000\Desktop\Typ installation of busbar shaft\20190401 2500A BUSDUCT RISER INSTALLATION DETAIL.dwg, Model, 4/1/2019 7:13:15 PM, DWG To PDF.pc3