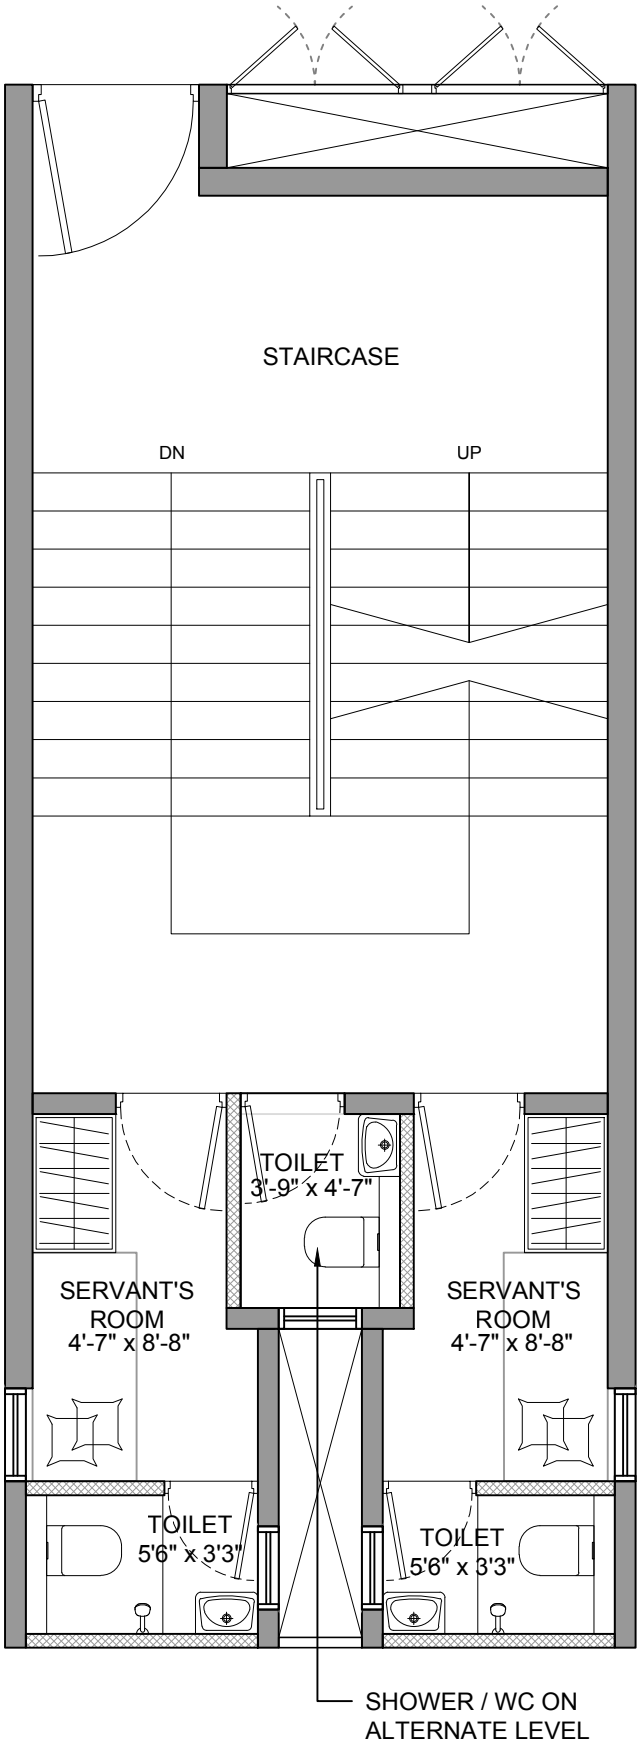


TOTAL RERA SERVANT ROOM = 64. SQ.FT.

TOTAL RERA COMMON TOILET = 18.51 SQ.FT.