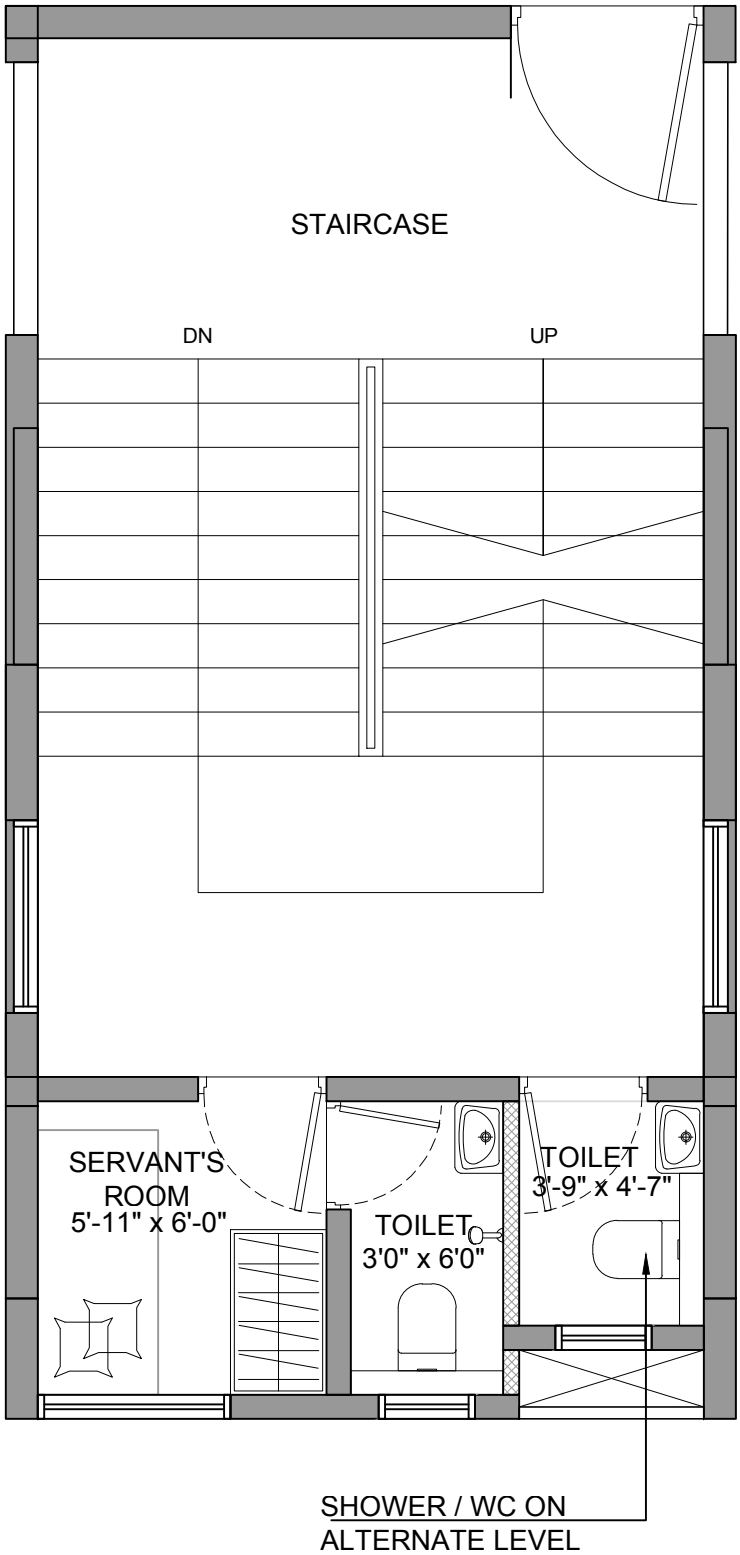



TOTAL RERA SERVANT ROOM = 58.45 SQ.FT.

TOTAL RERA COMMON TOILET = 16.68 SQ.FT.