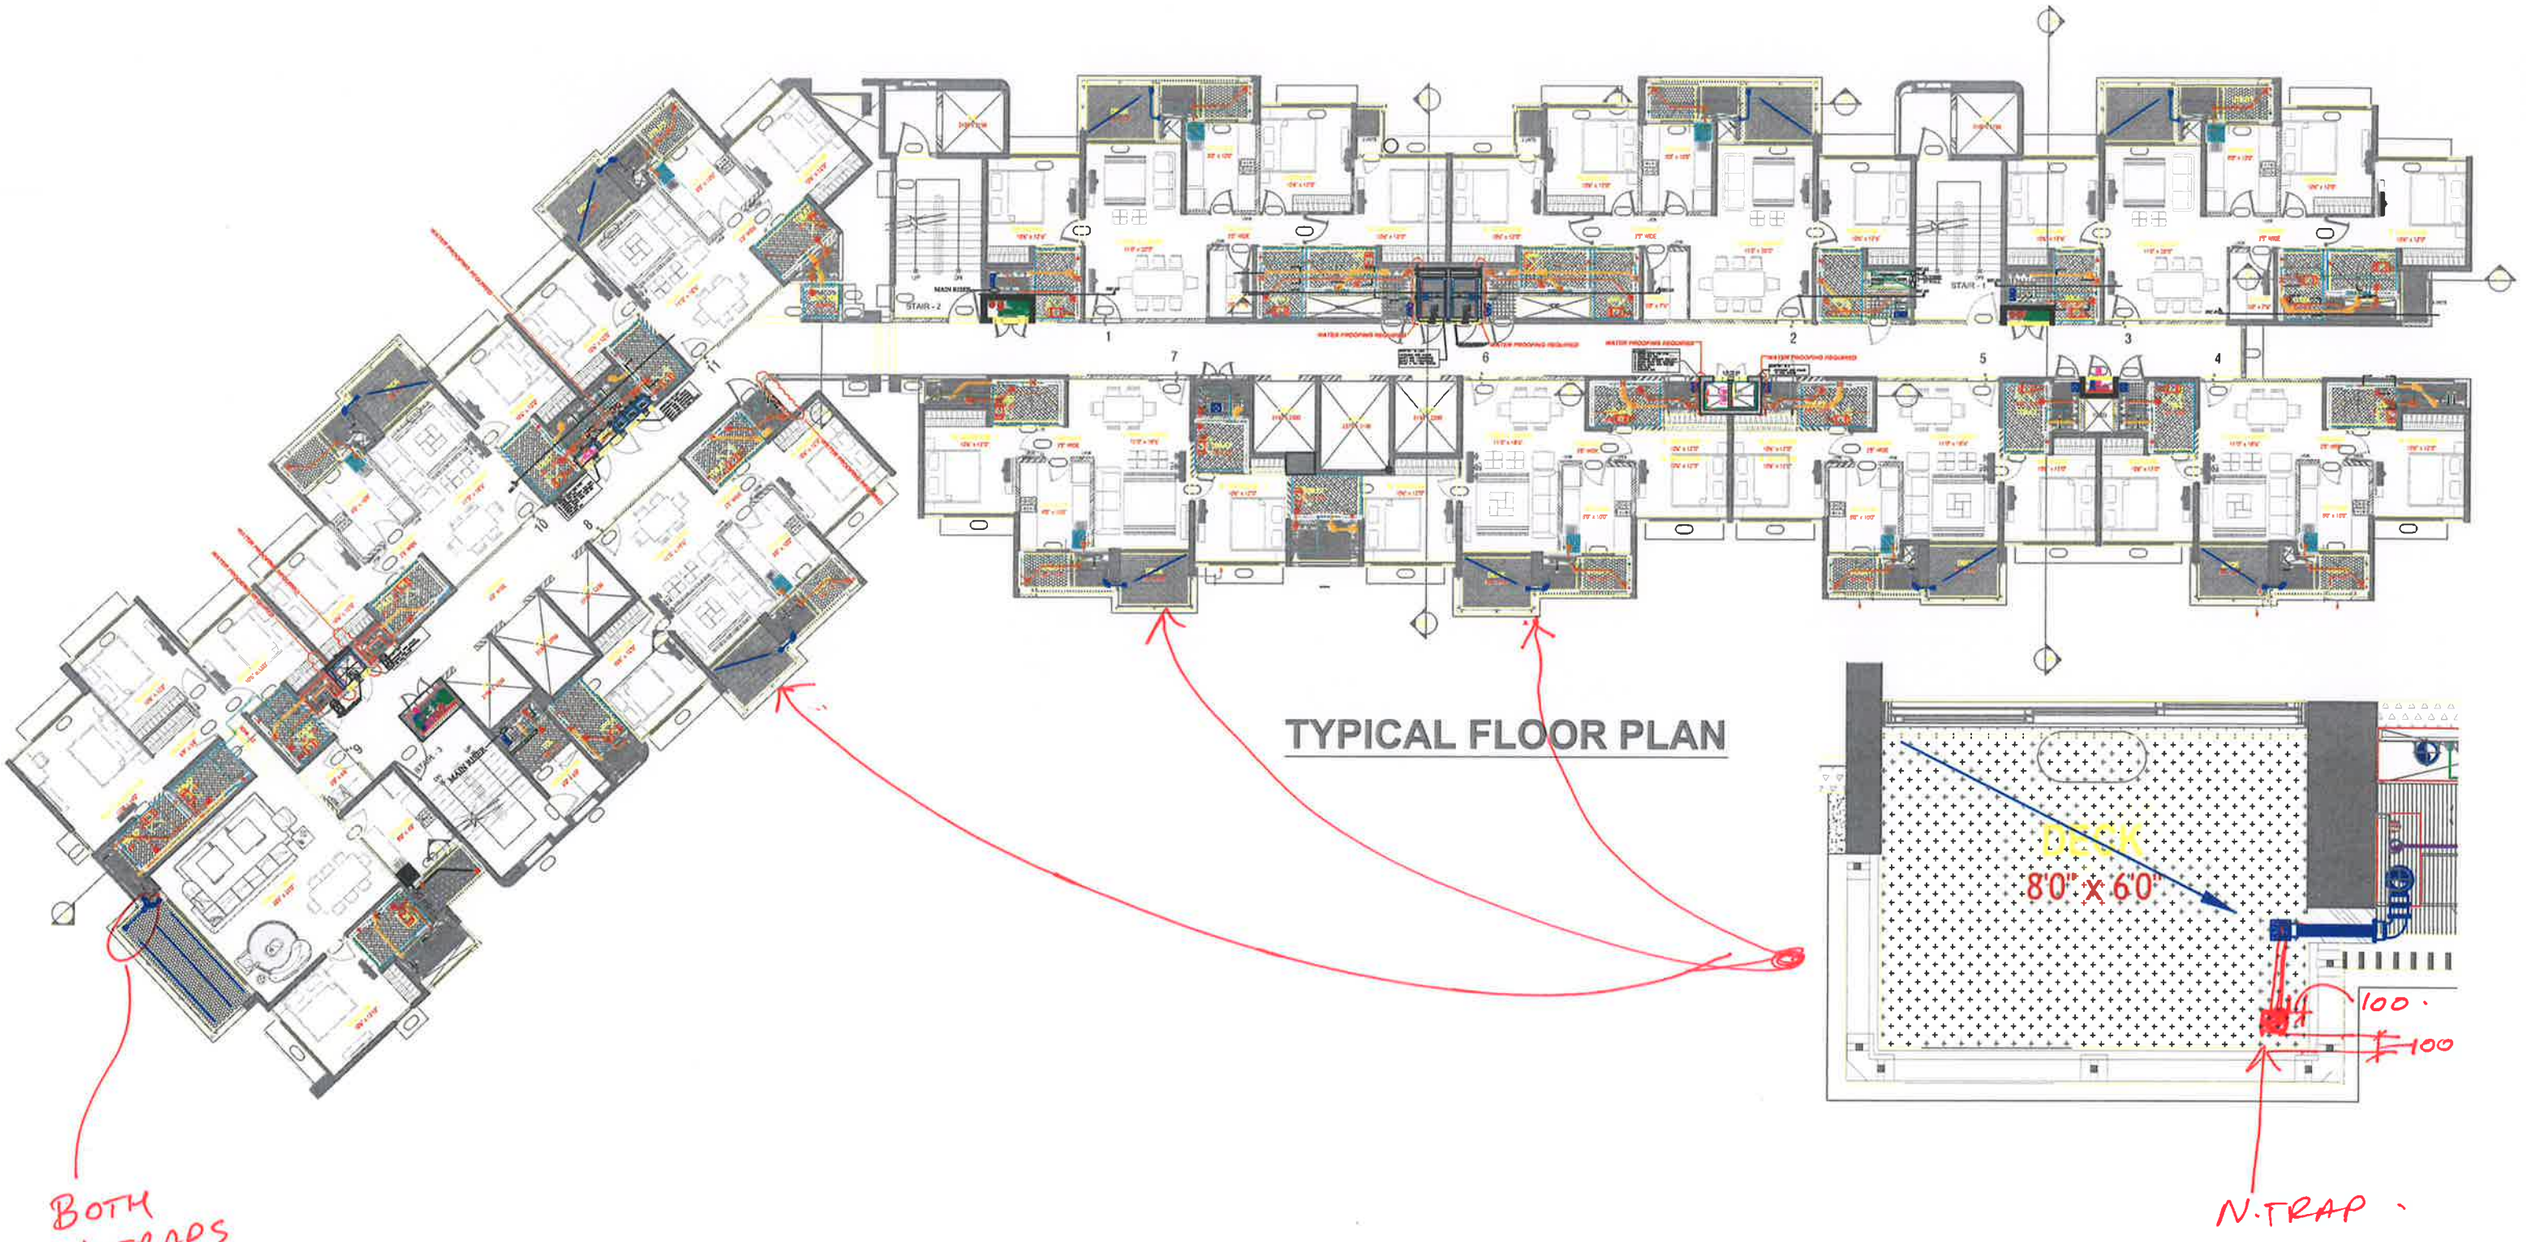


TYPICAL FLOOR PLAN

BOTH N. TRAPS TO BE IN A LINE.

N. TRAP

TYPICAL DECK N. TRAP LOCATION

21/10/2022