
CONFIDENTIAL

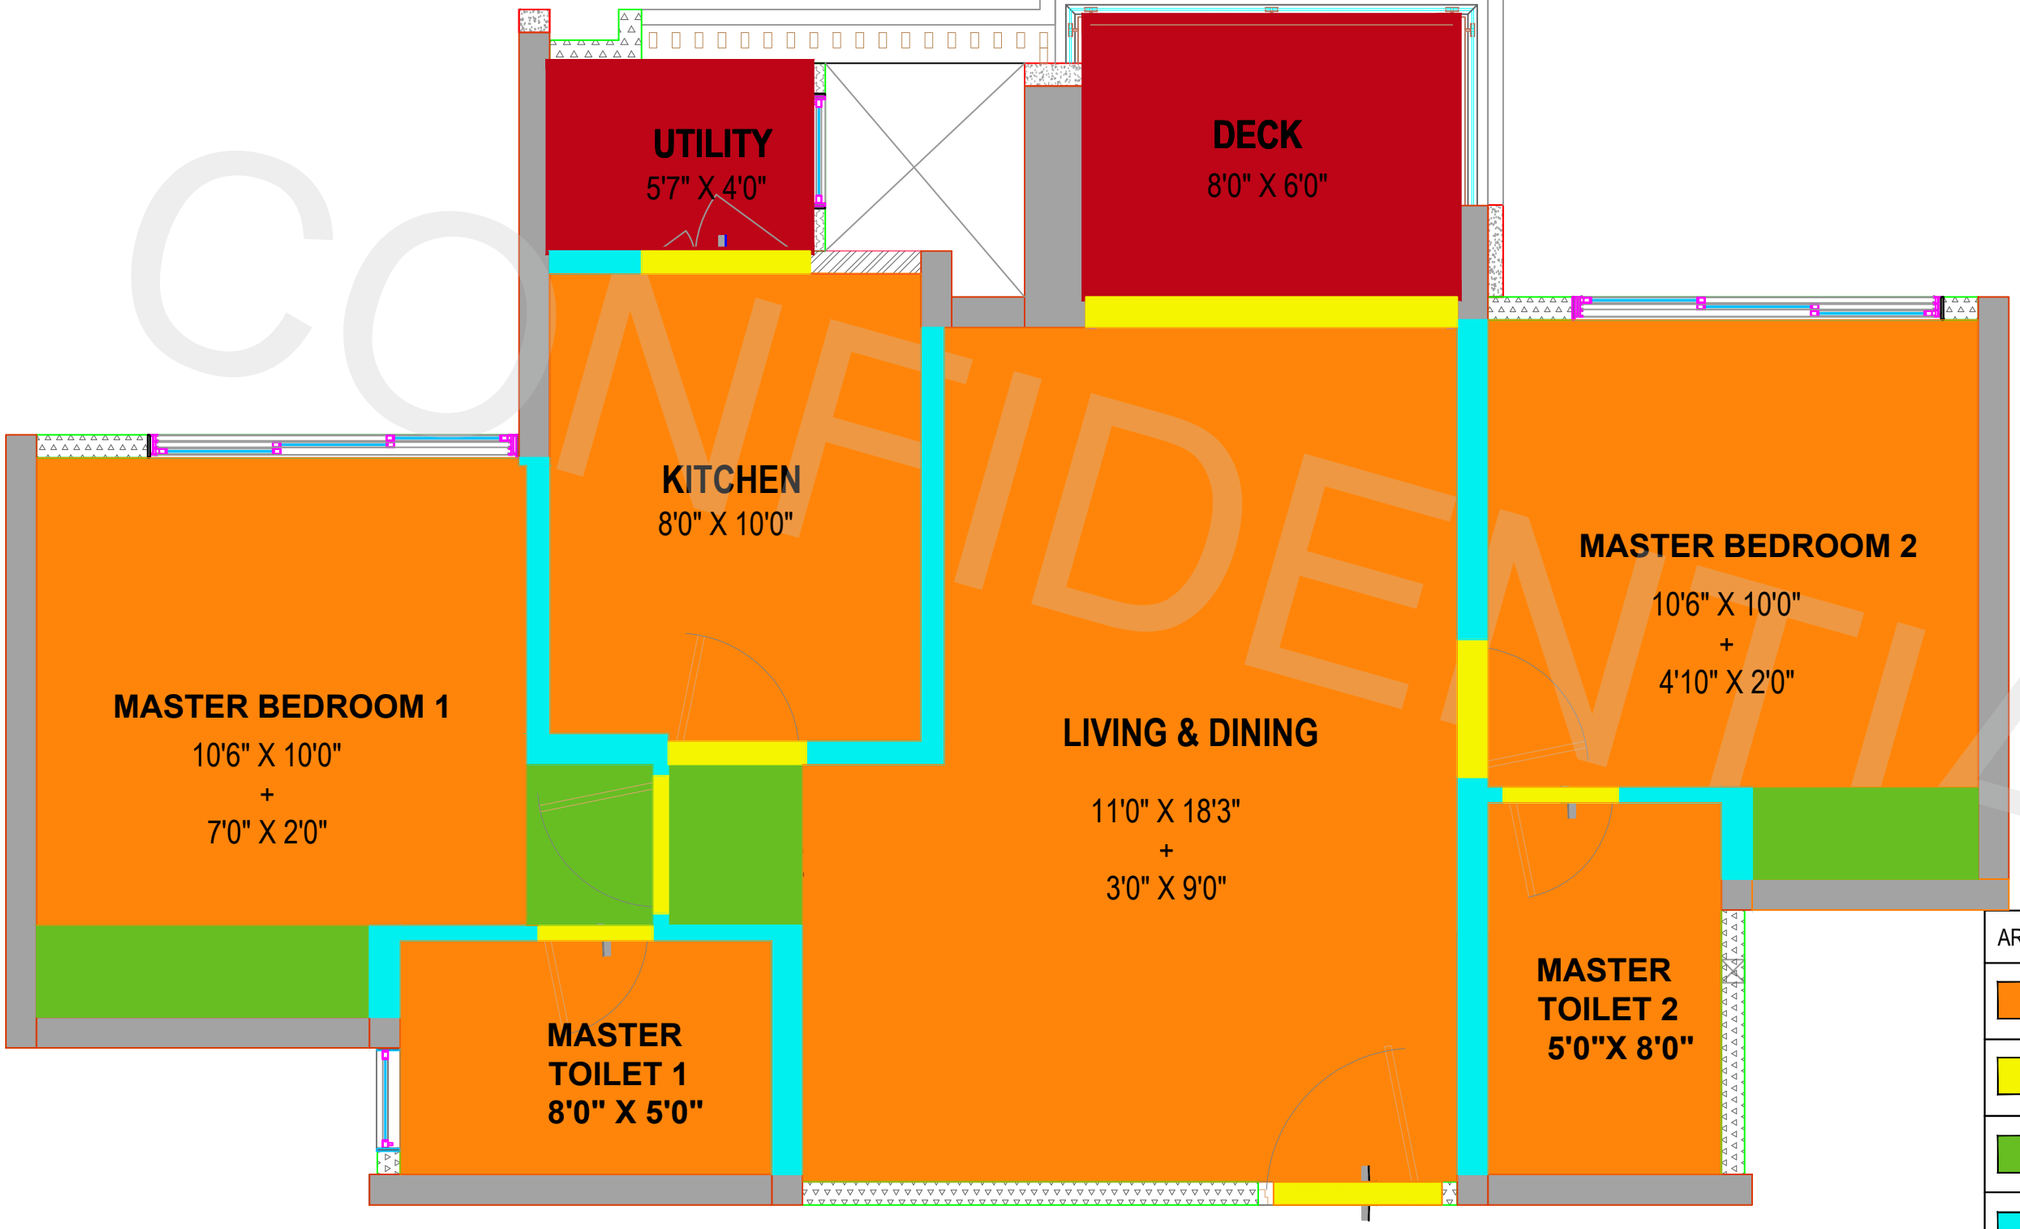

AREA BIFURCATION	
ROOM AREA	597.75 SQ.FT
DOOR OPENING AREA	12.95 SQ.FT
CUPBOARD & PASSAGE AREA	43.1 SQ.FT
INTERNAL WALL AREA	36.2 SQ.FT
CARPET AREA	690 SQ FT
EVBT AREA	70 SQ.FT
TOTAL CARPET AREA	760 SQ FT

2 BHK

UNIT NOS. - 4,5,10 & 11

LODHA BELLAVISTA