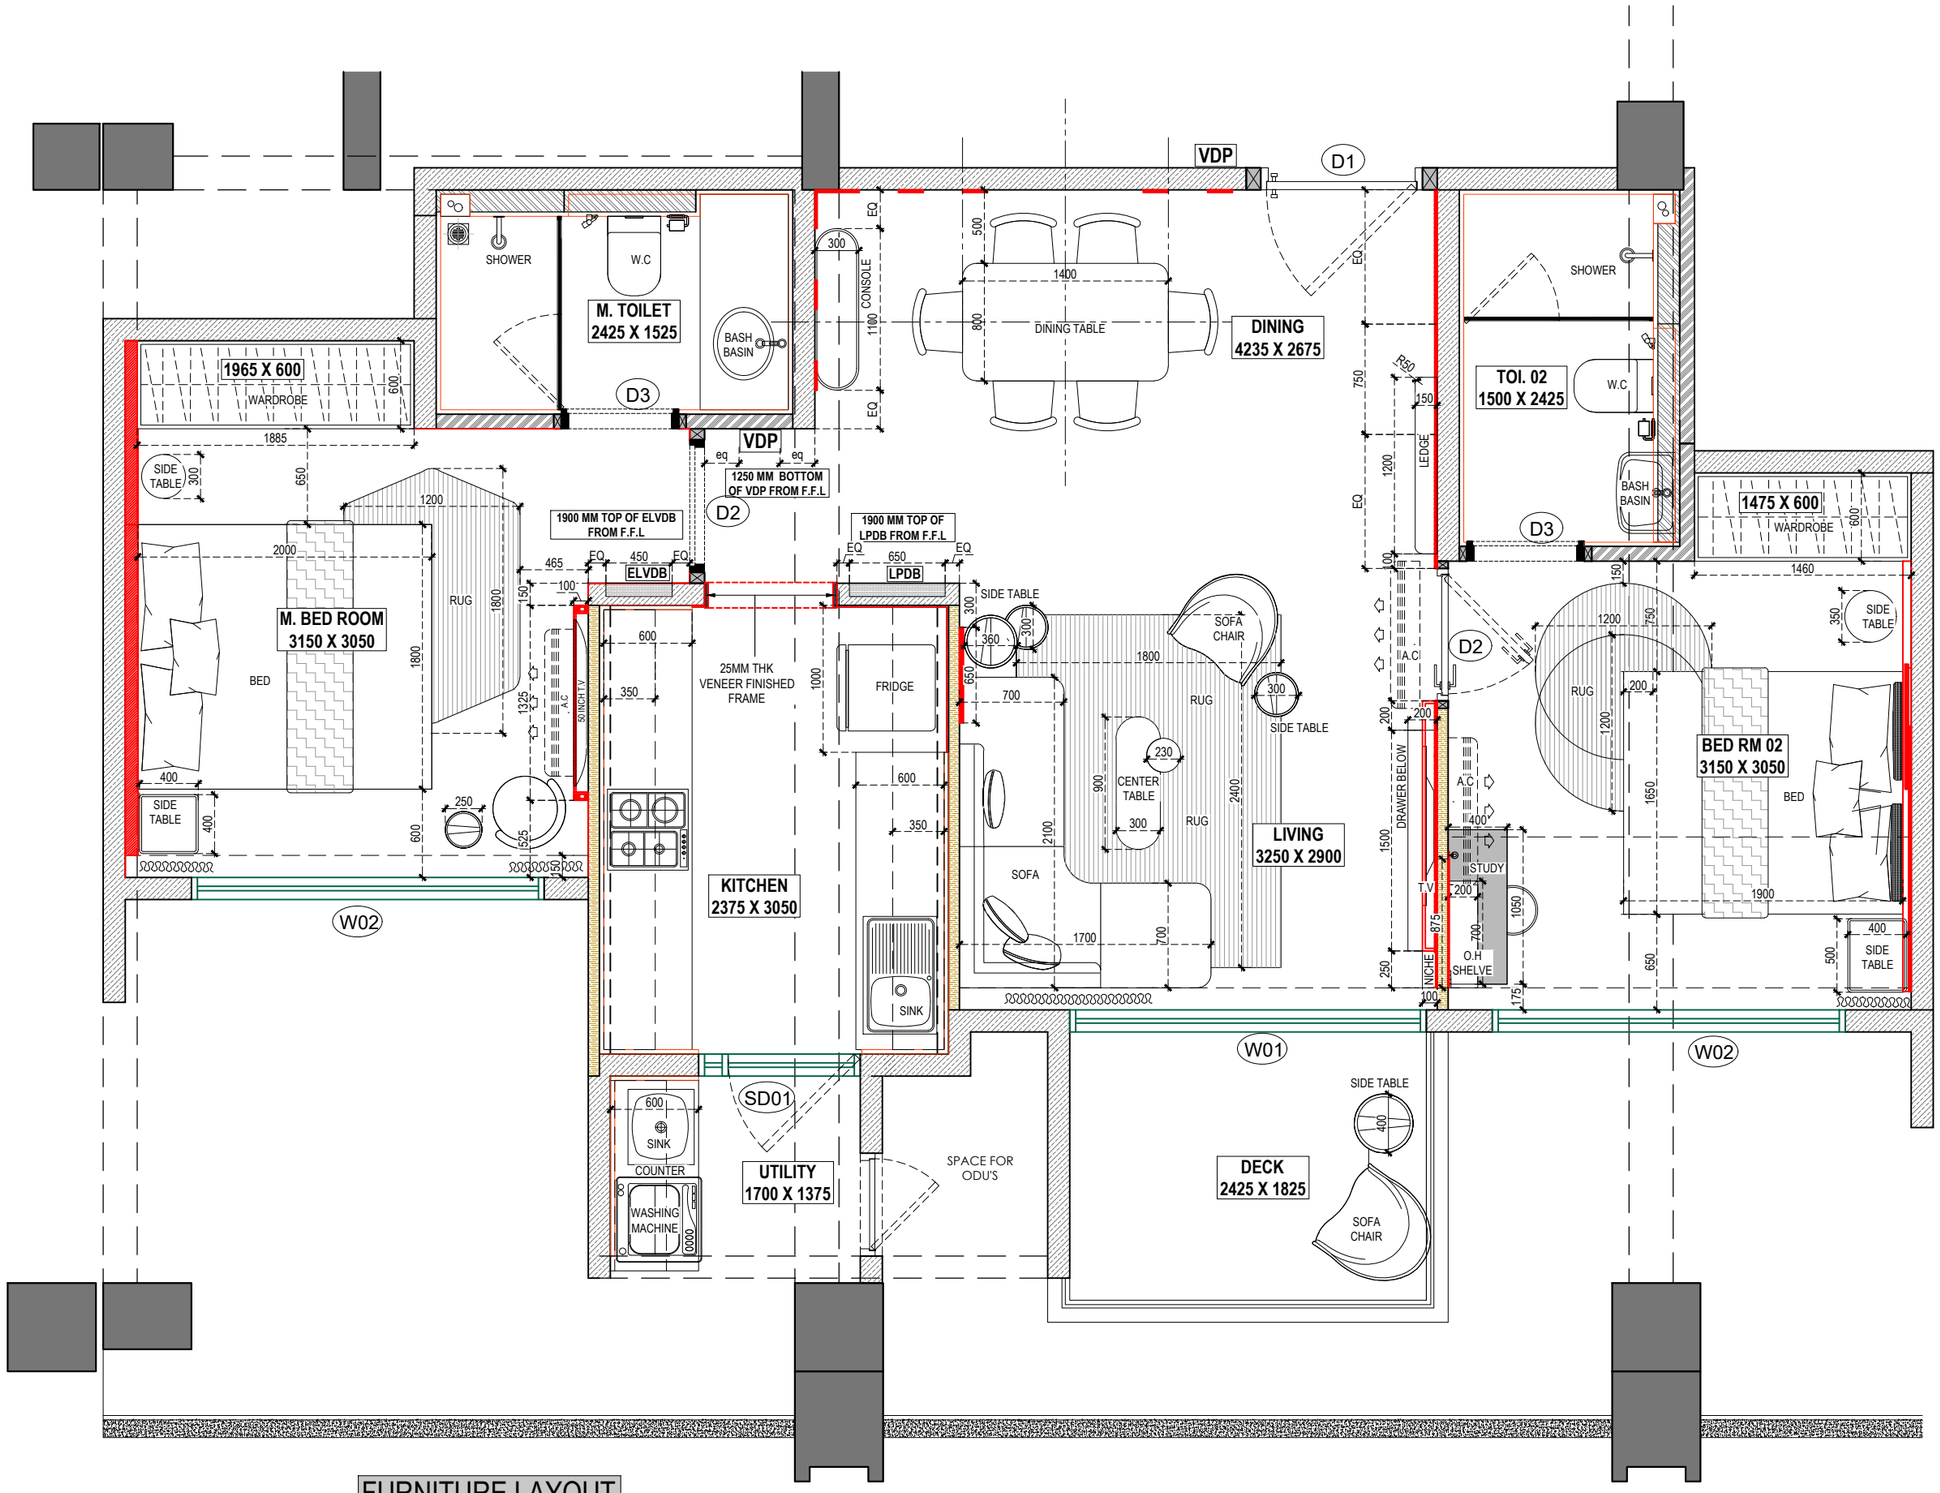


FURNITURE LAYOUT
SCALE- 1:30

GENERAL NOTES:

1 : All dimensions are in millimeters and levels in meters unless otherwise specified .
2 : Do not scale the drawing; follow written dimensions.
3 : Any discrepancies should be brought to the notice of the Architect prior to execution of job / procuring materials at site.
4 : This drawing is the property of **LODHA GROUP** and should not be reproduced, copied, handed over to a third party or used for any purpose other than for which it has been issued.
5 : This drawing is to be read in conjunction with all relevant structural & services drawings.

REVISION INDEX:		
REV. NO.:	DATE:	

REVISION INDEX:		
REV. NO.:	DATE:	

NORTH

PROJECT NAME: ACME OZONE SHOW FLAT

DRAWING STAGE.: VFC DRAWING

DRAWING NO:	REVISION NO:	SCALE:
L-ID-AO-SF-LP_102	R0	1:30
DATE:	DRAWN:	CHECKED:
11-05-2022	AA	VD

DRAWING TITLE: ACME OZONE SHOW FLAT
FURNITURE LAYOUT

LODHA
Lodha Excelus
8th floor
N M Joshi Marg
Mahalaxmi
Mumbai 400 011, India
T: +91 22 23034400