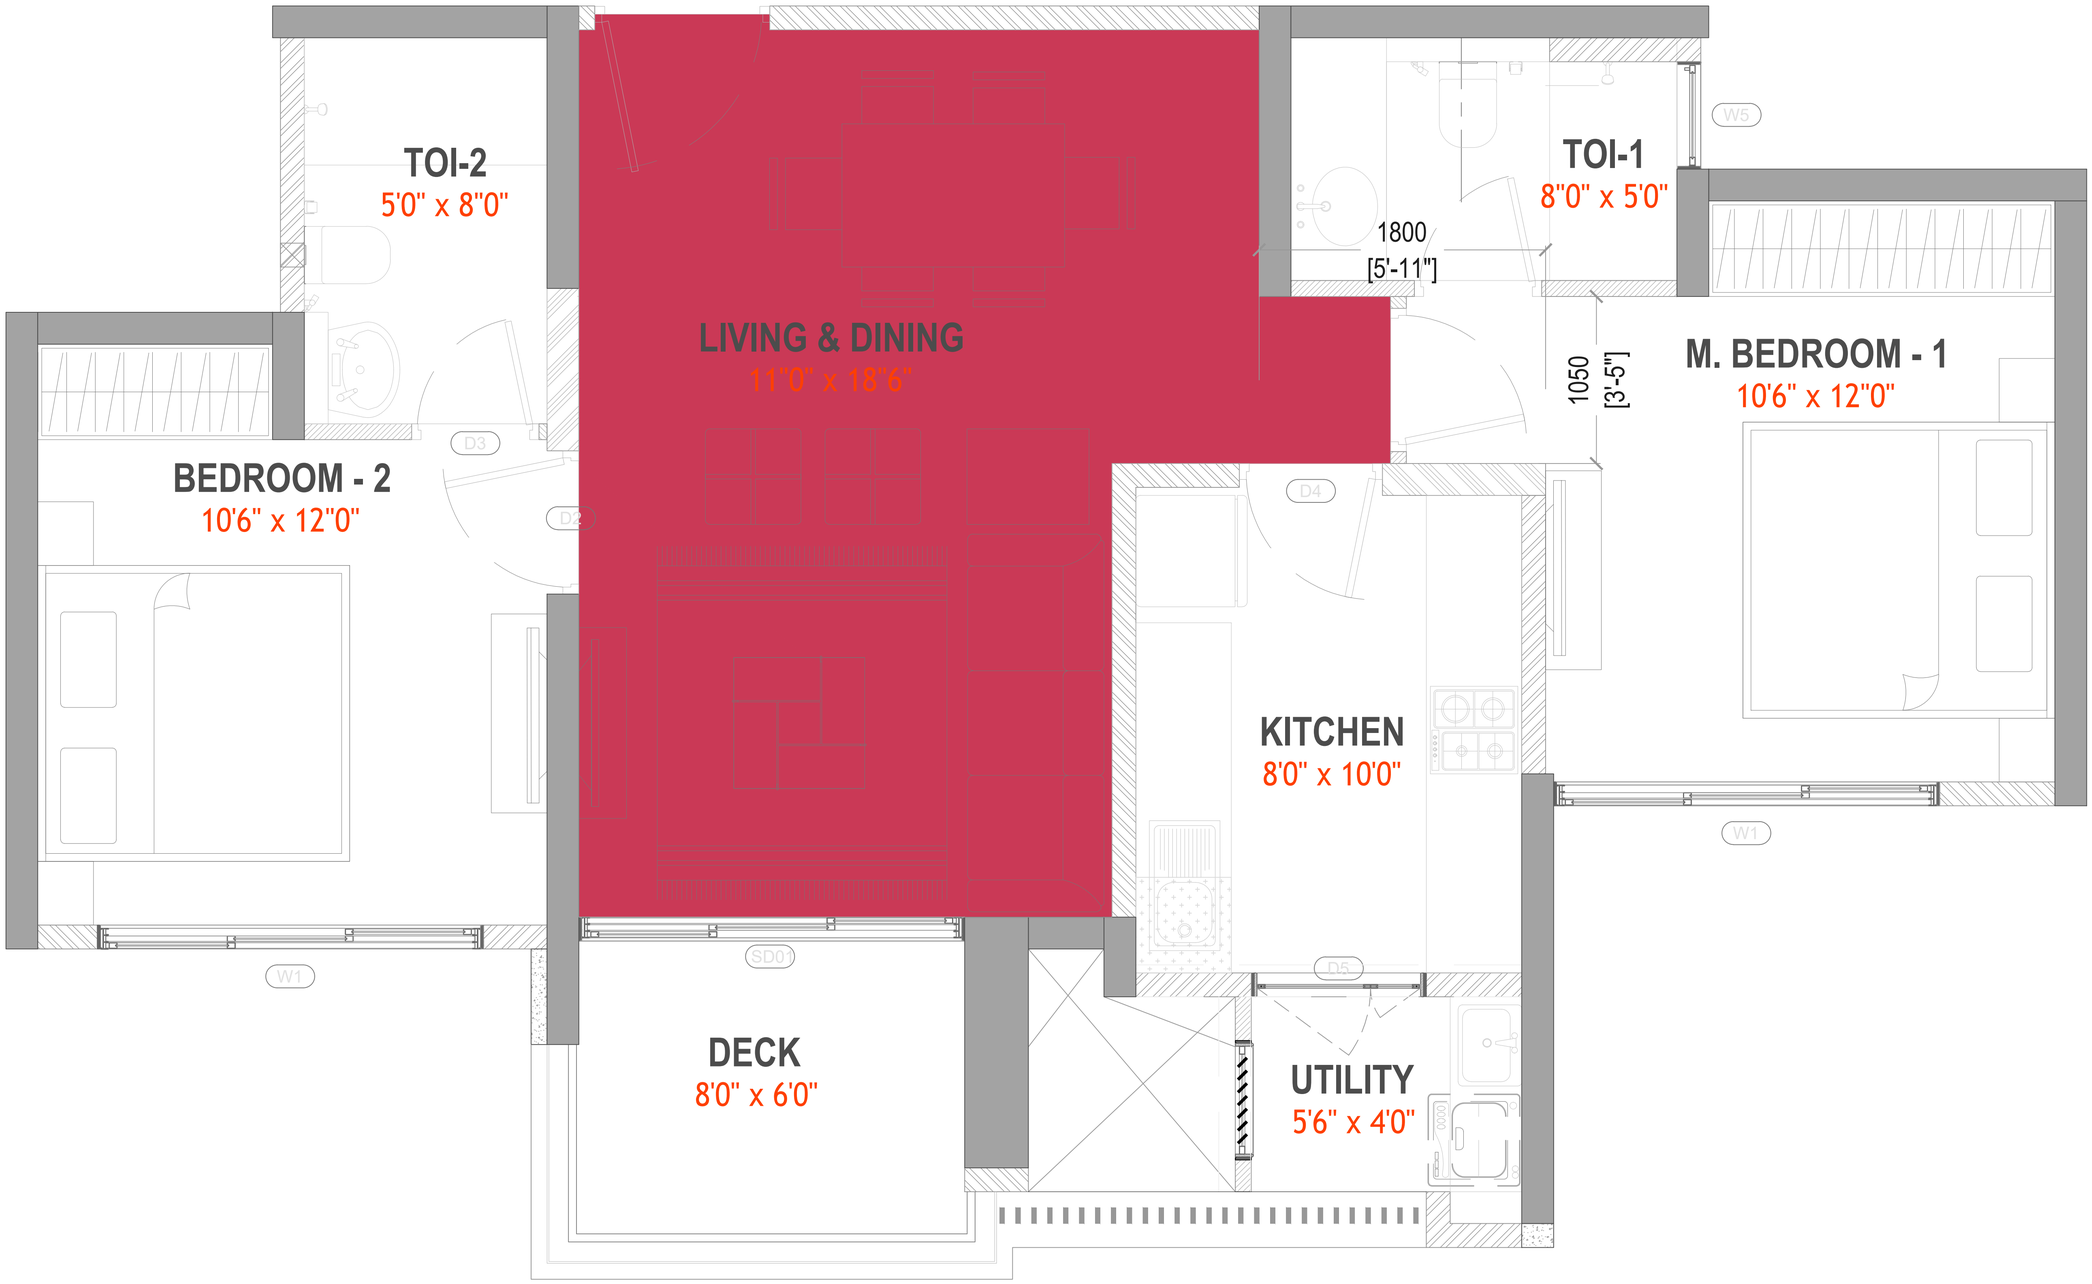


238 SQFT- MARBLE FOORING

PROPOSED LAYOUT

1:19.2464