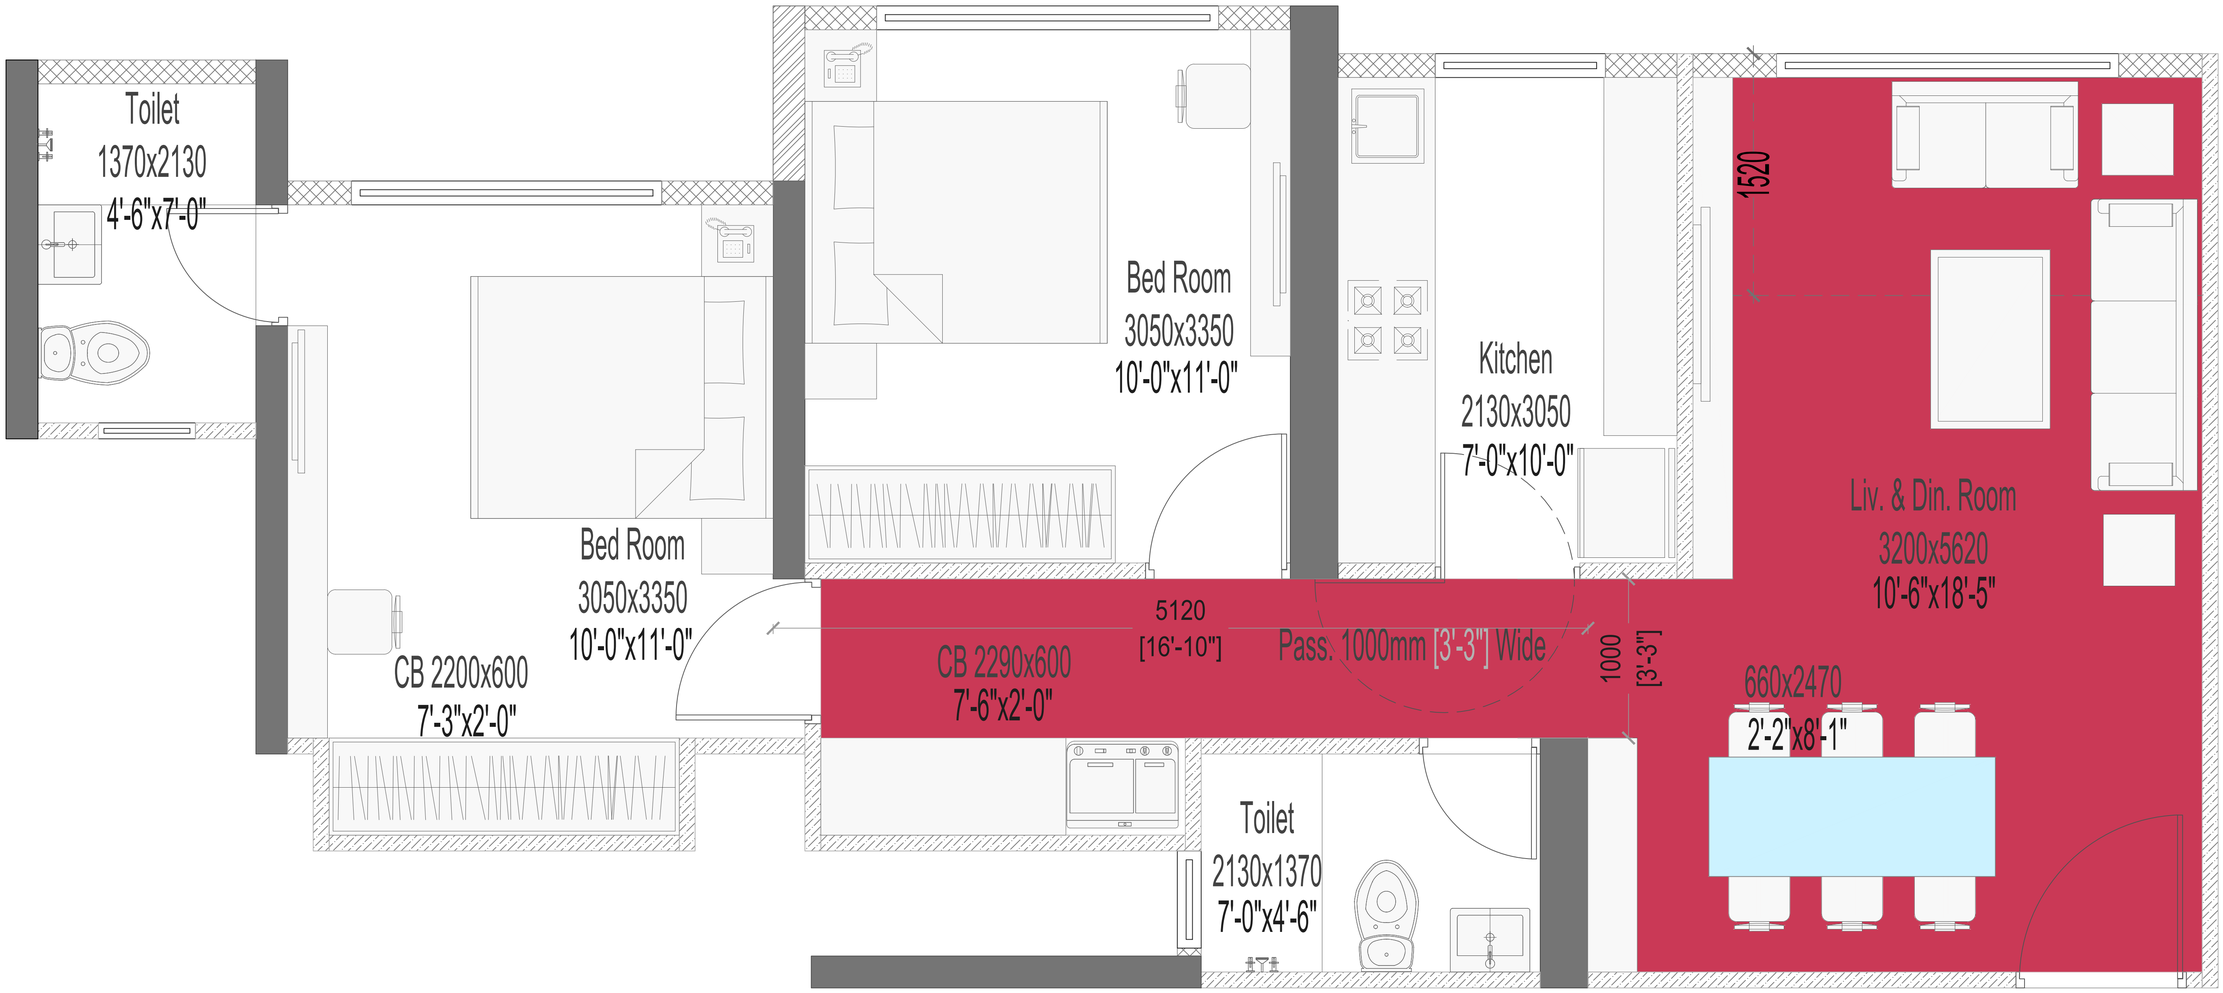


262 SQFT- VITRIFIED TILE FLOORING

PREVIOUS LAYOUT

1:19.2464