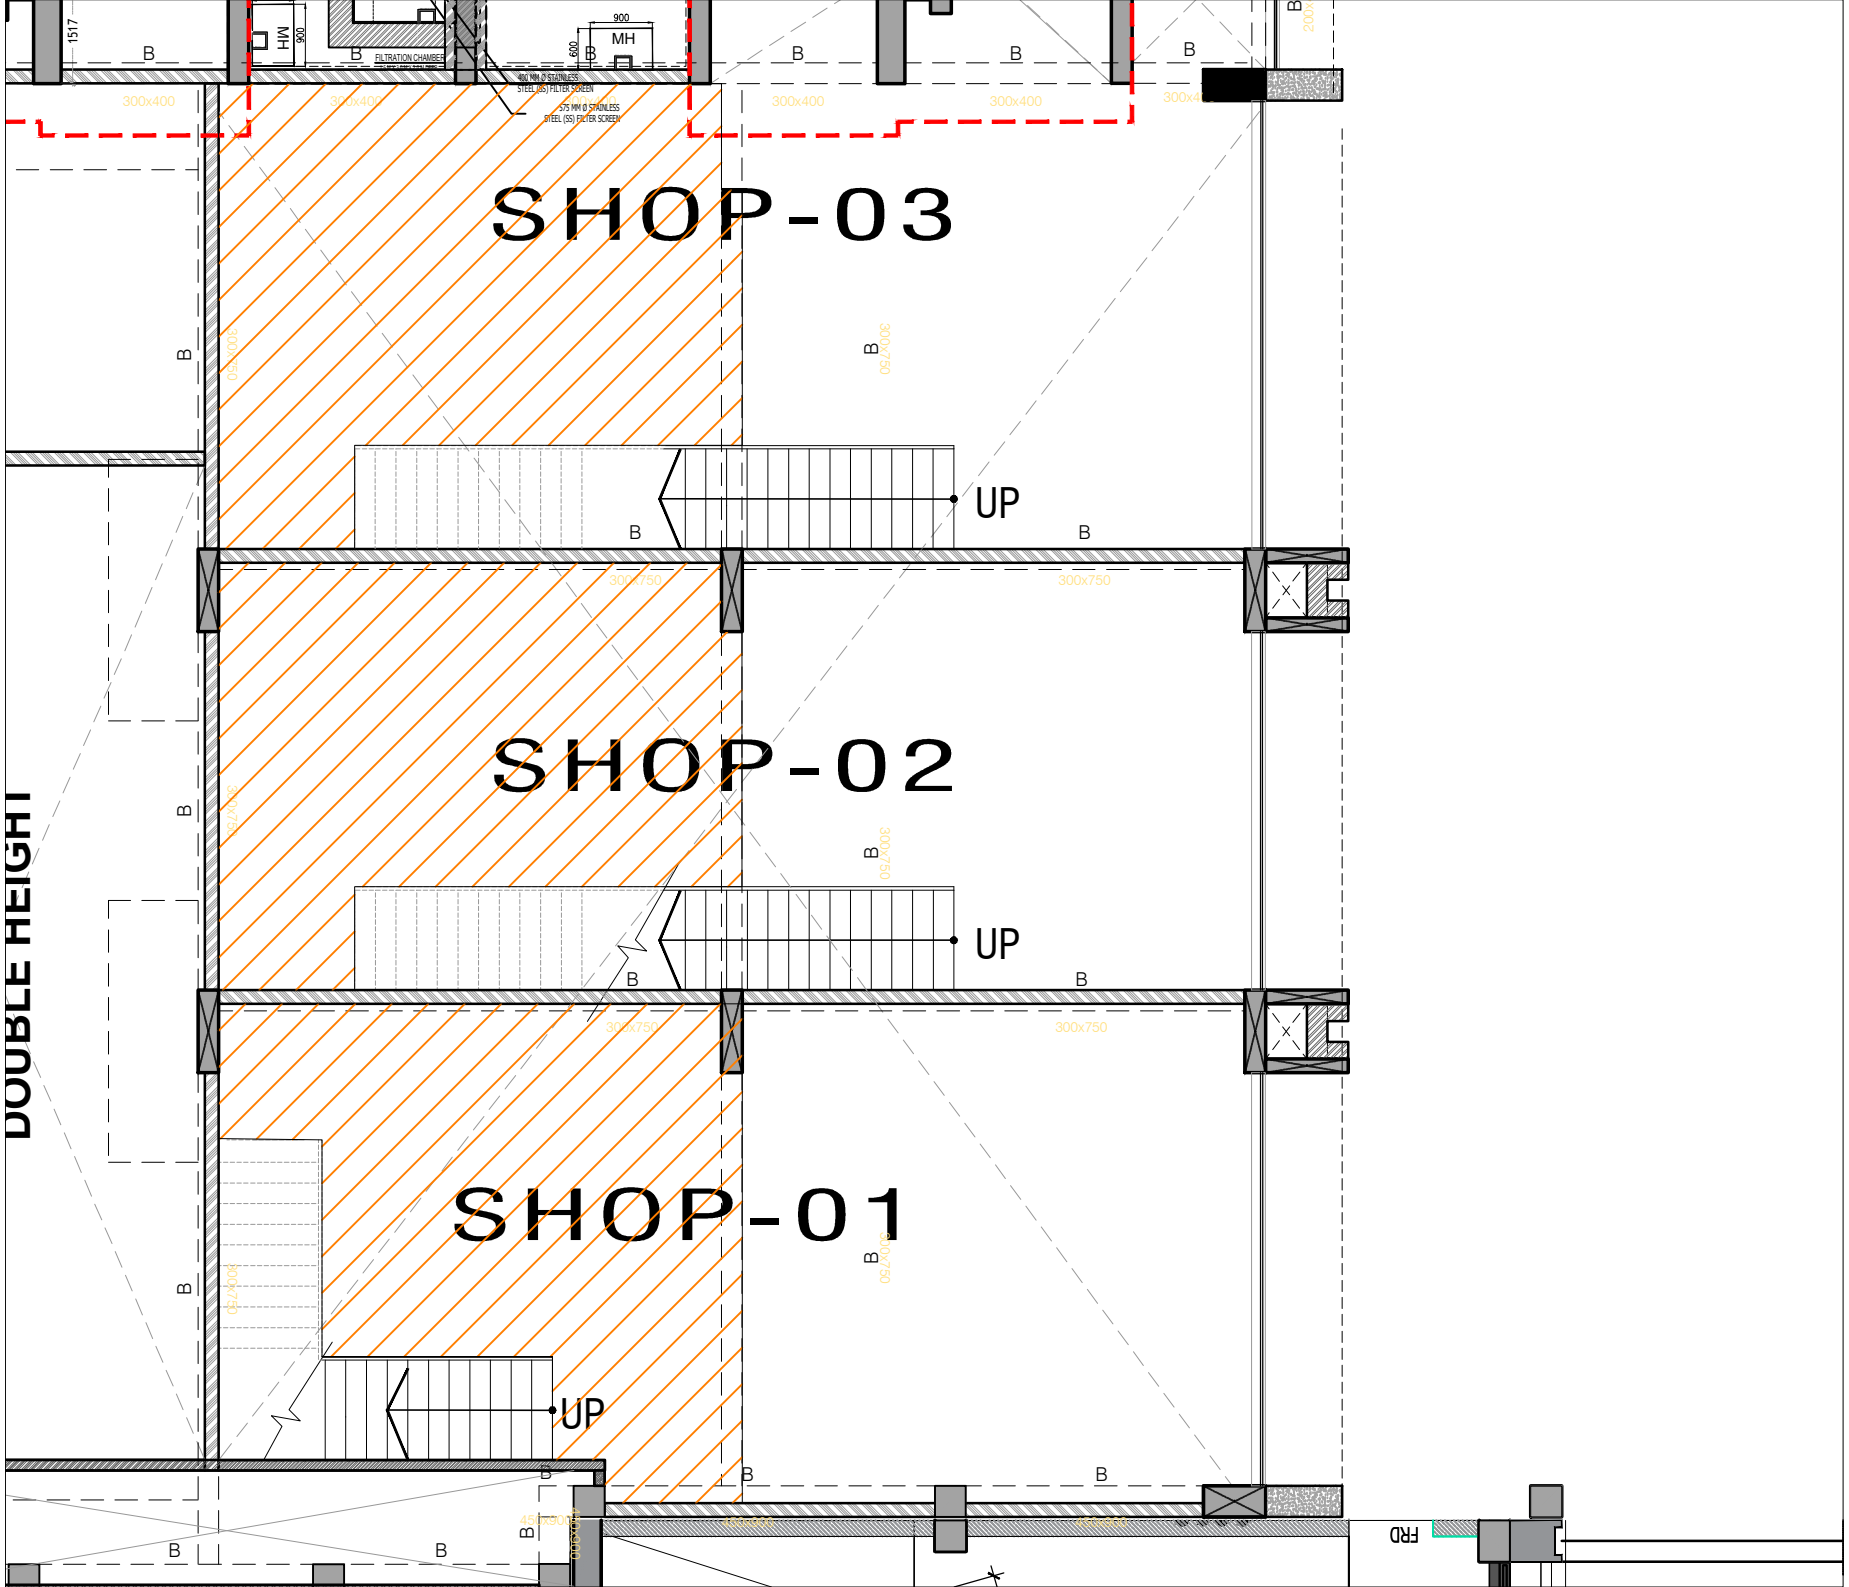

SHOP-03
SHOP-02
SHOP-01
UP
UP
UP
DOUBLE HEIGHT
MH
MH
FILTRATION CHAMBER
400 MM Ø STAINLESS STEEL (SS) FILTER SCREEN
575 MM Ø STAINLESS STEEL (SS) FILTER SCREEN
300x400
300x750
FRD