
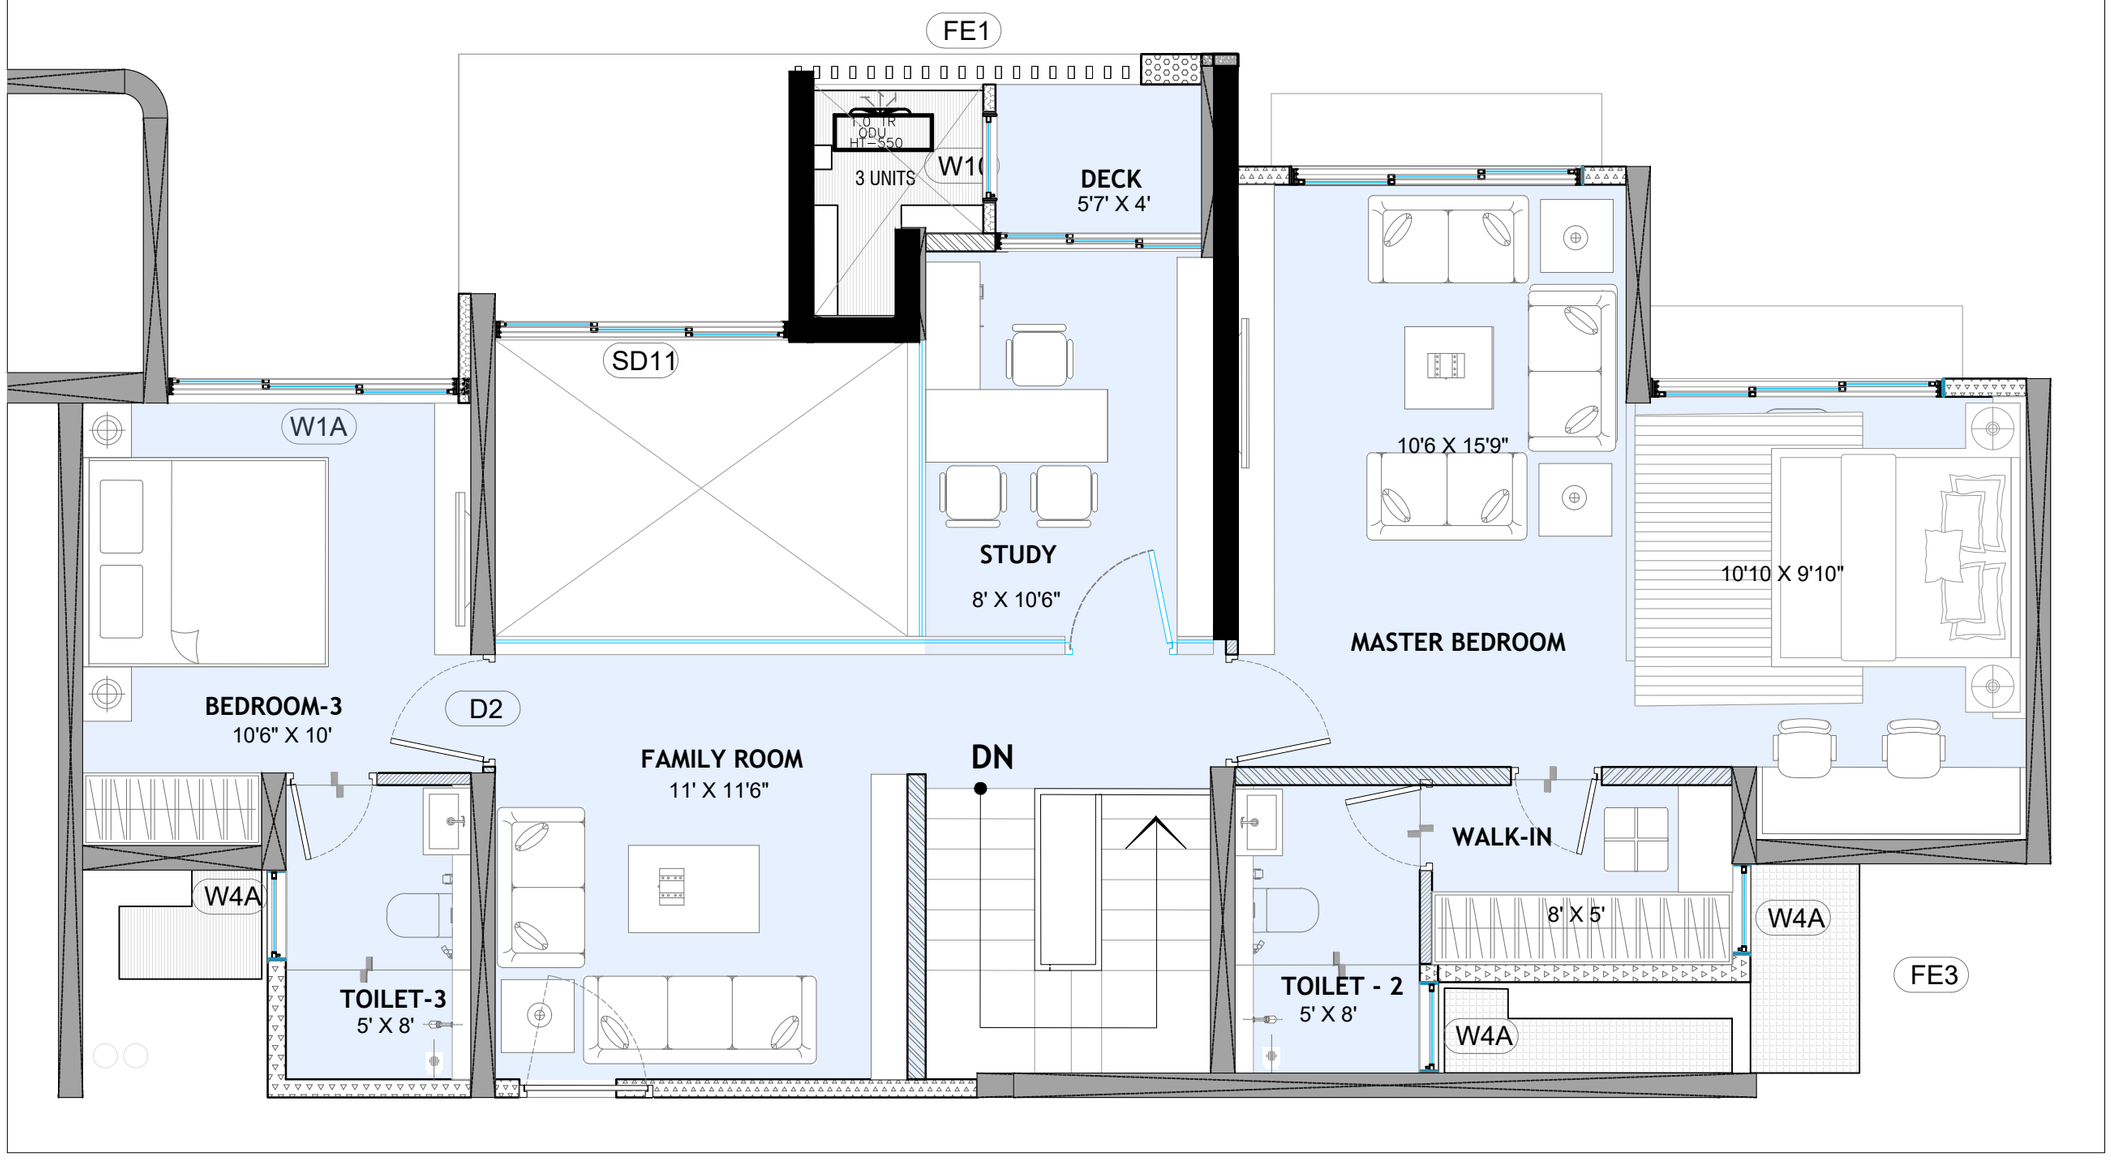


36TH FLOOR LEVEL

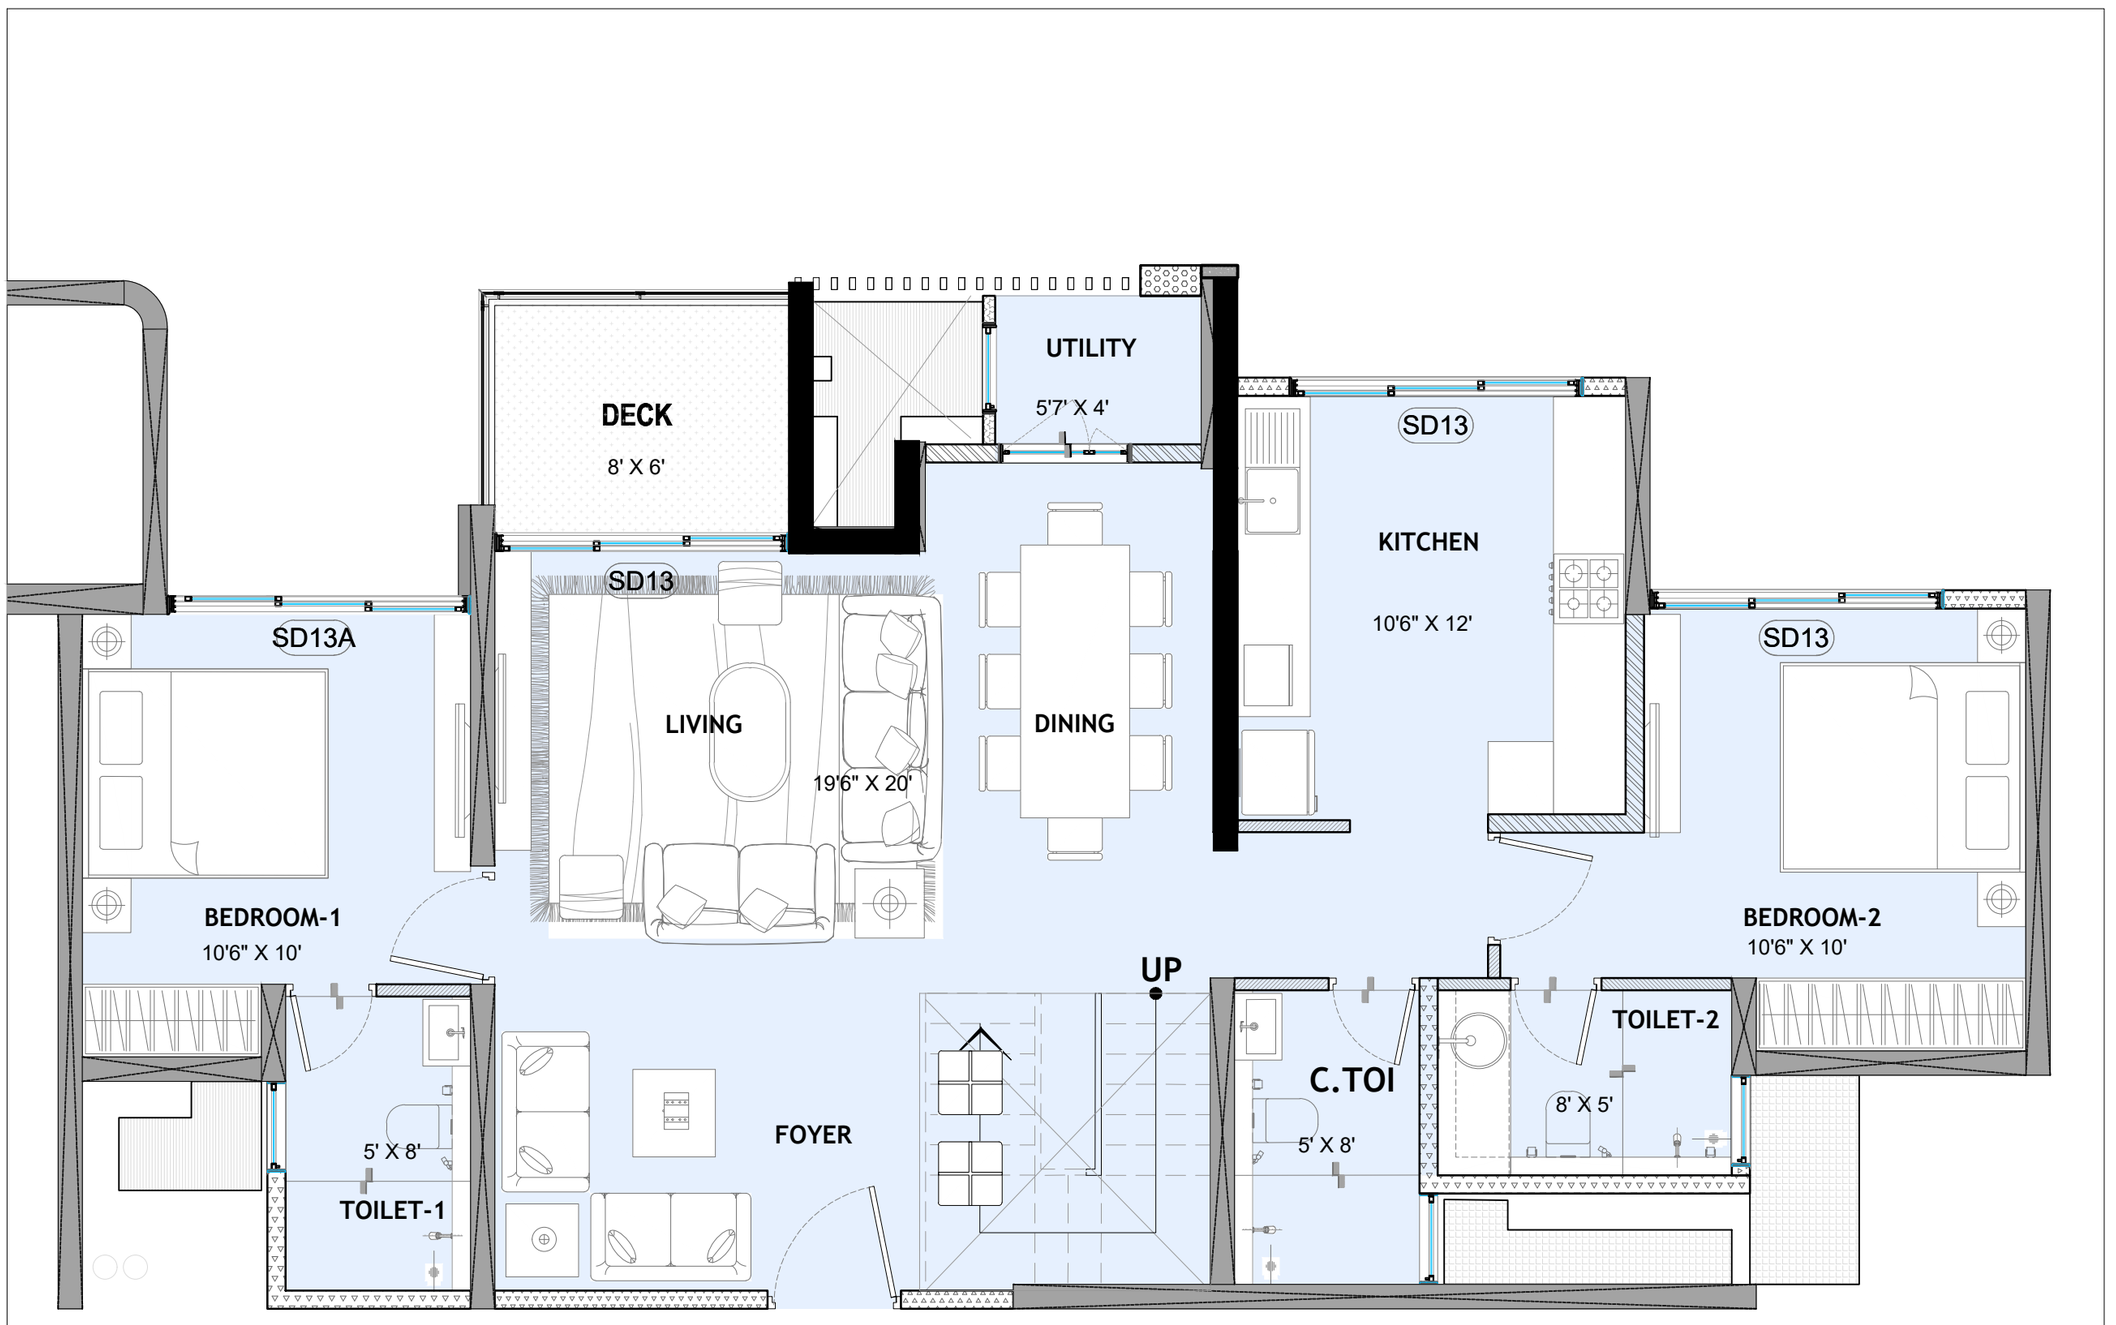

35TH FLOOR LEVEL

APT-3

PENTHOUSE

RERACA=1953 SQFT