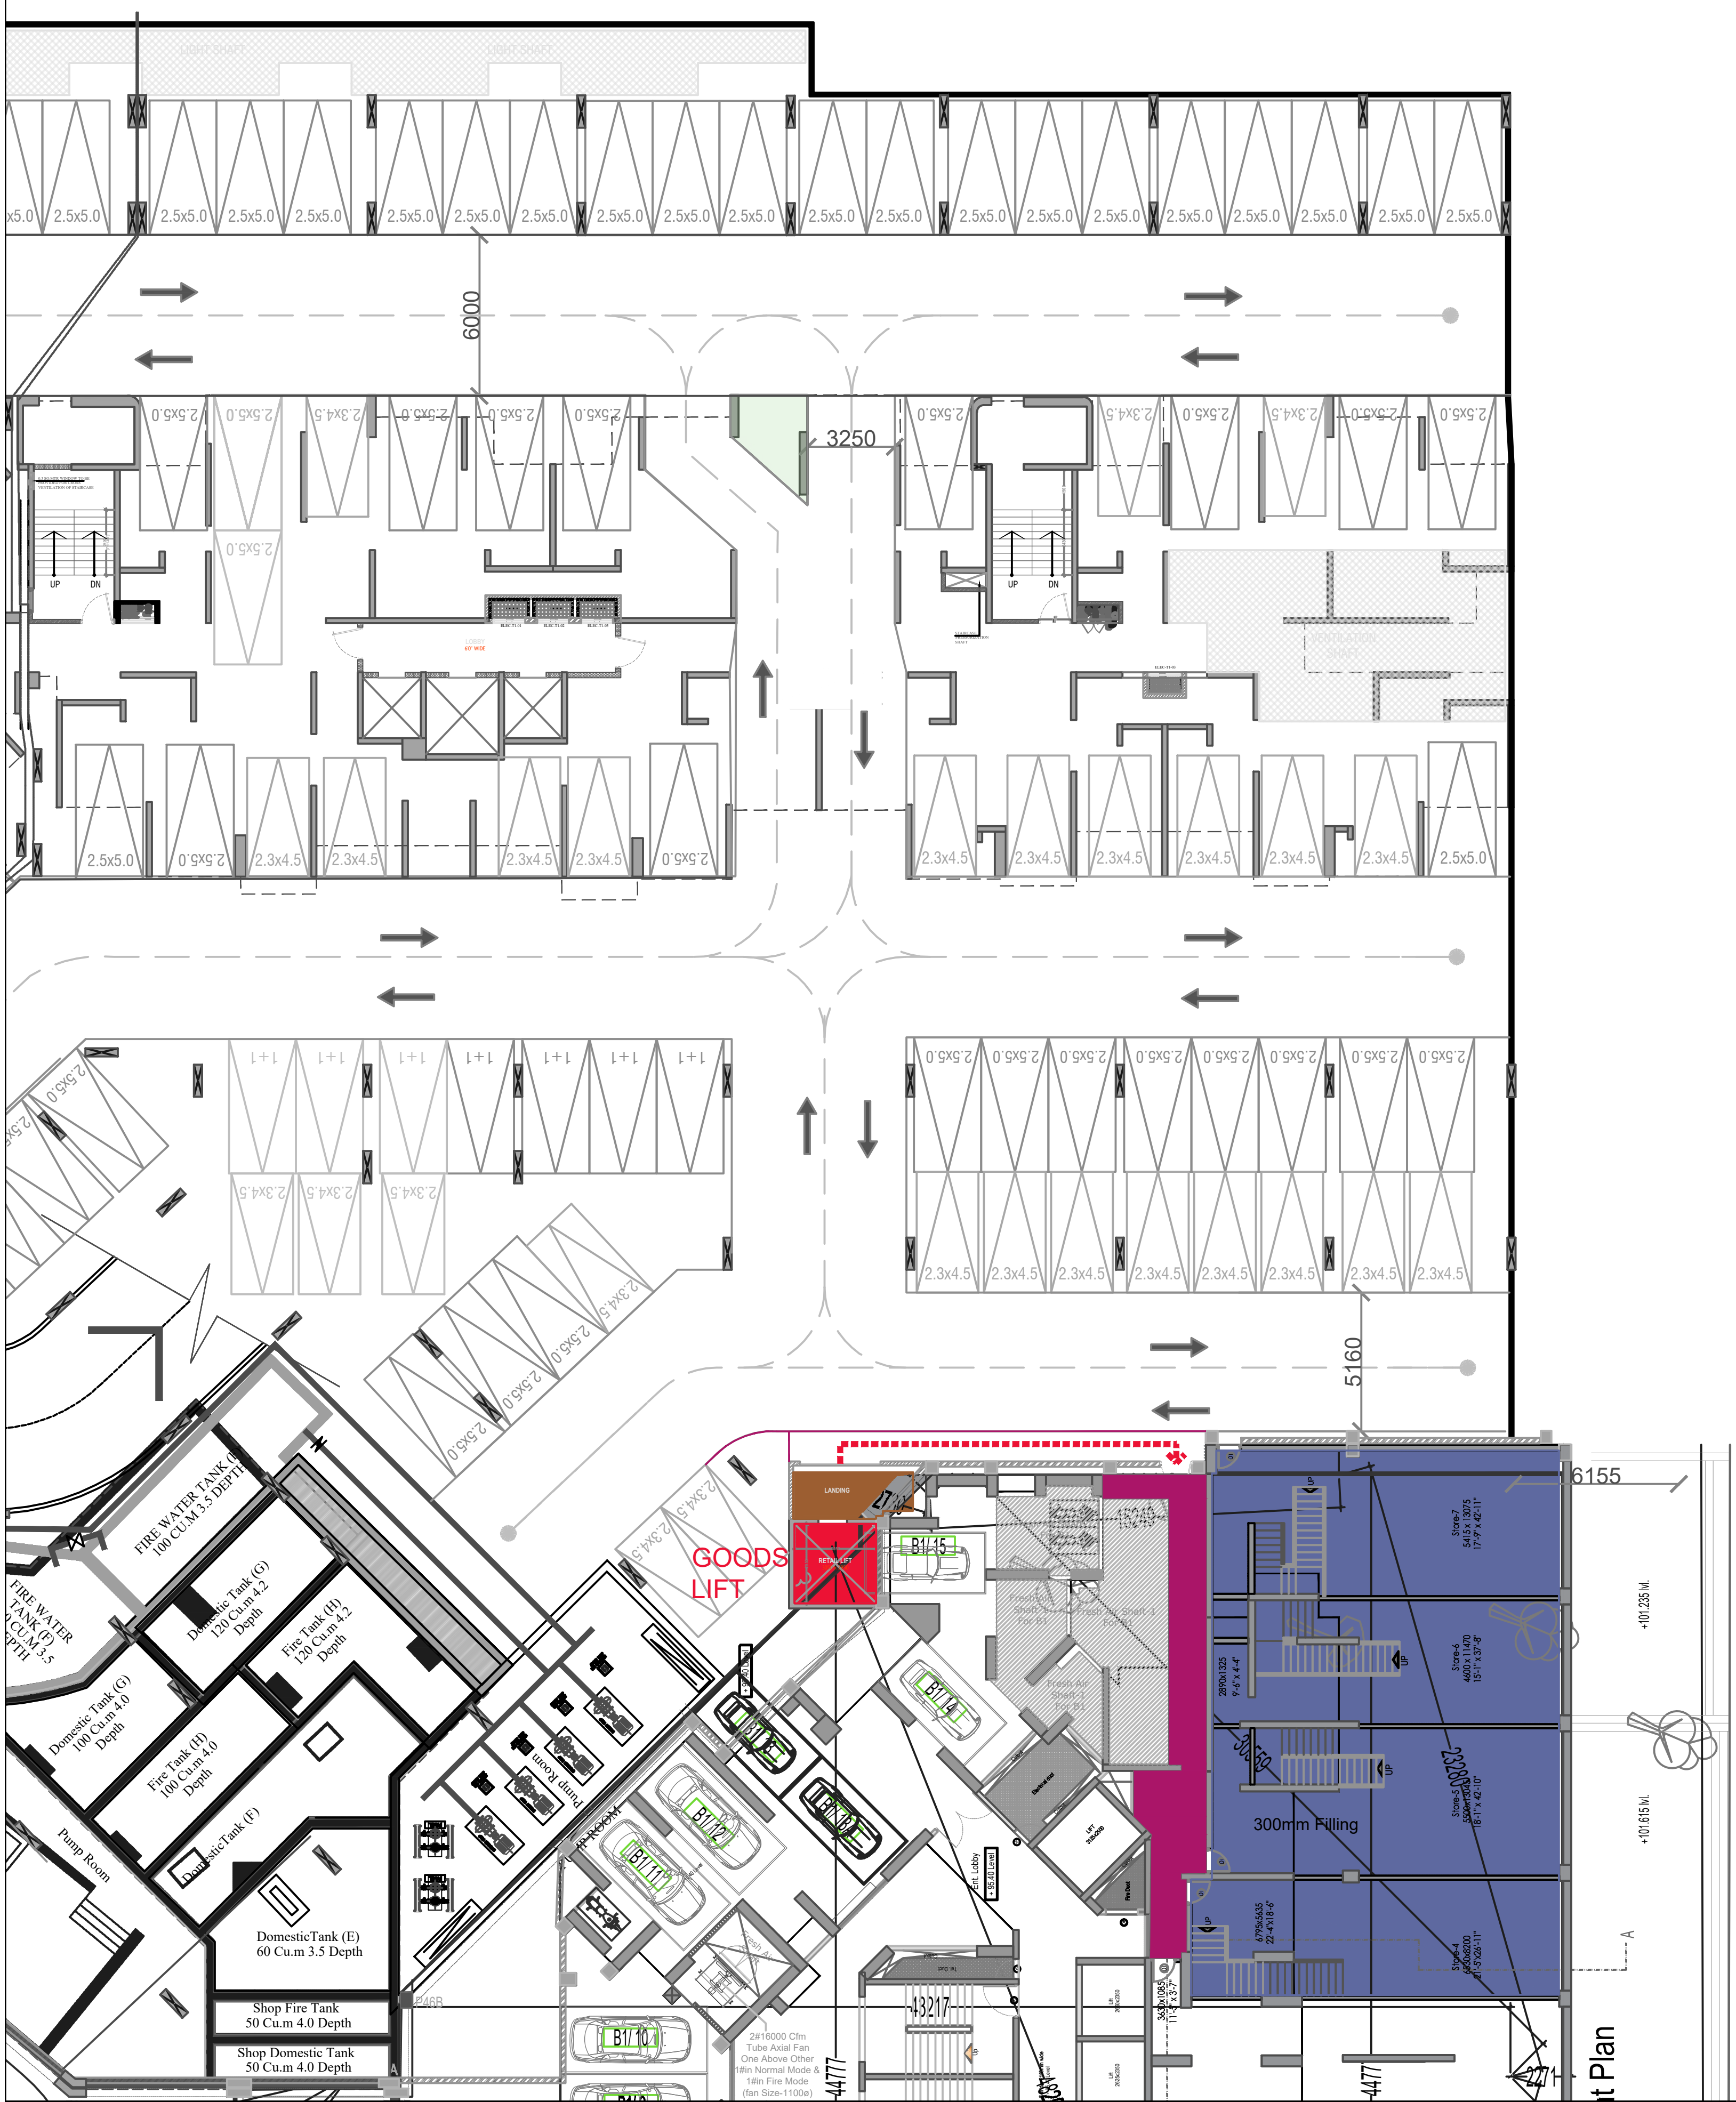


PARKING _BASEMENT PARKING

(GOODS LIFT FROM GROUND TO BASEMENT FOR GINGELIA SHOPS)

1:300