

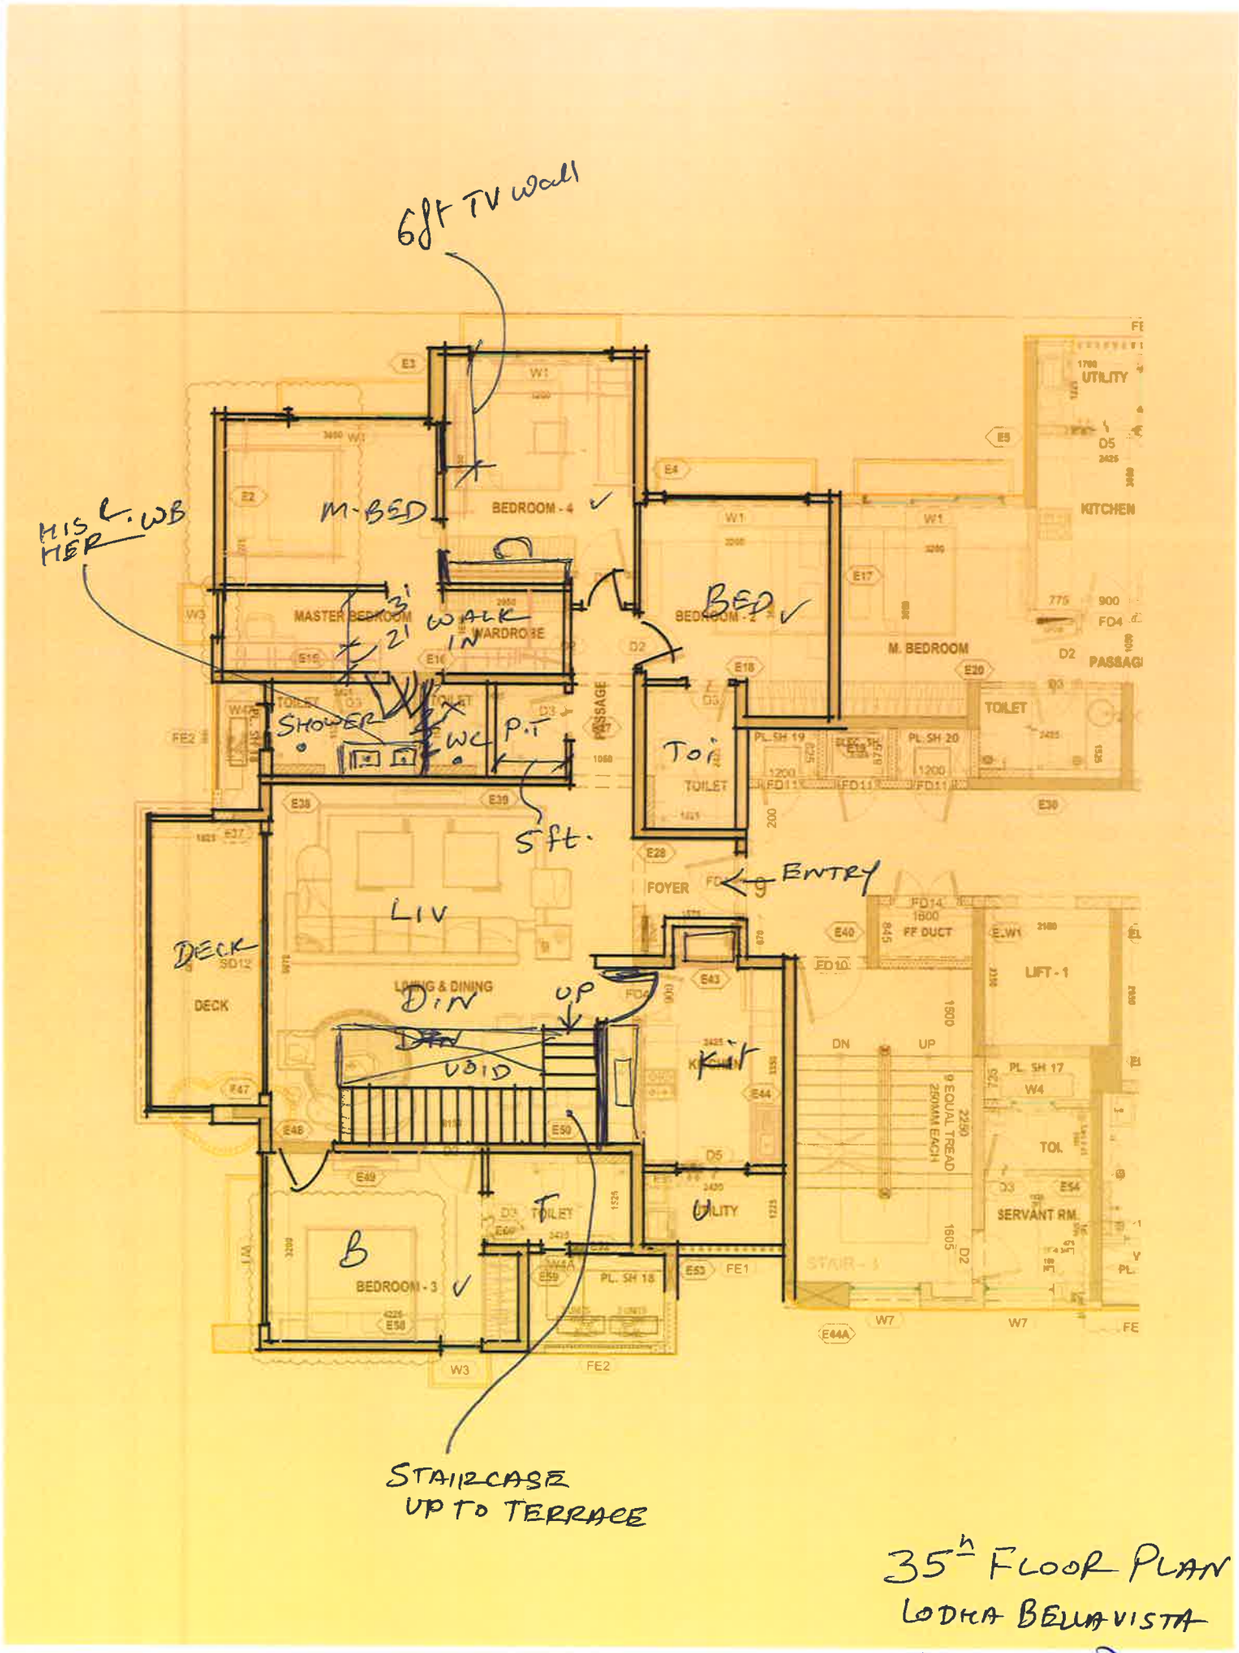


35th FLOOR PLAN
LODHA BELLA VISTA
(4+4 PH)

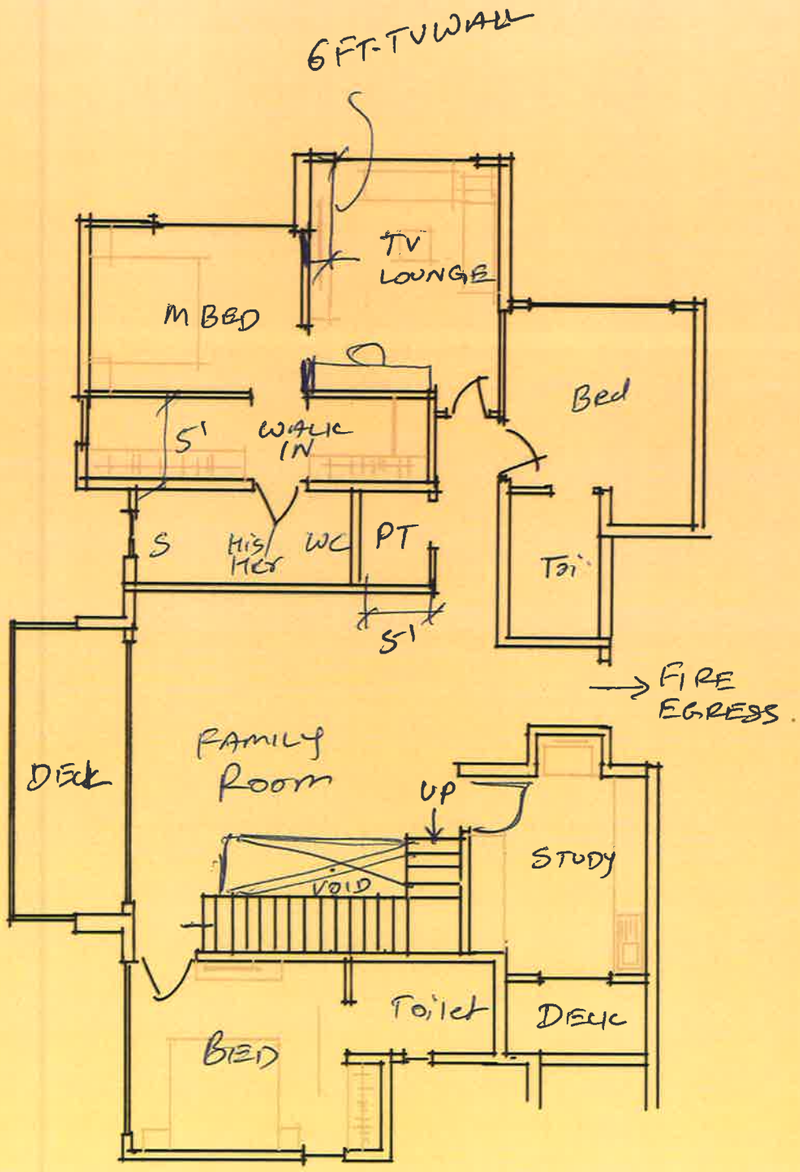

34th FLOOR PLAN
LODHA BELLAVISTA
(4+4 PH)

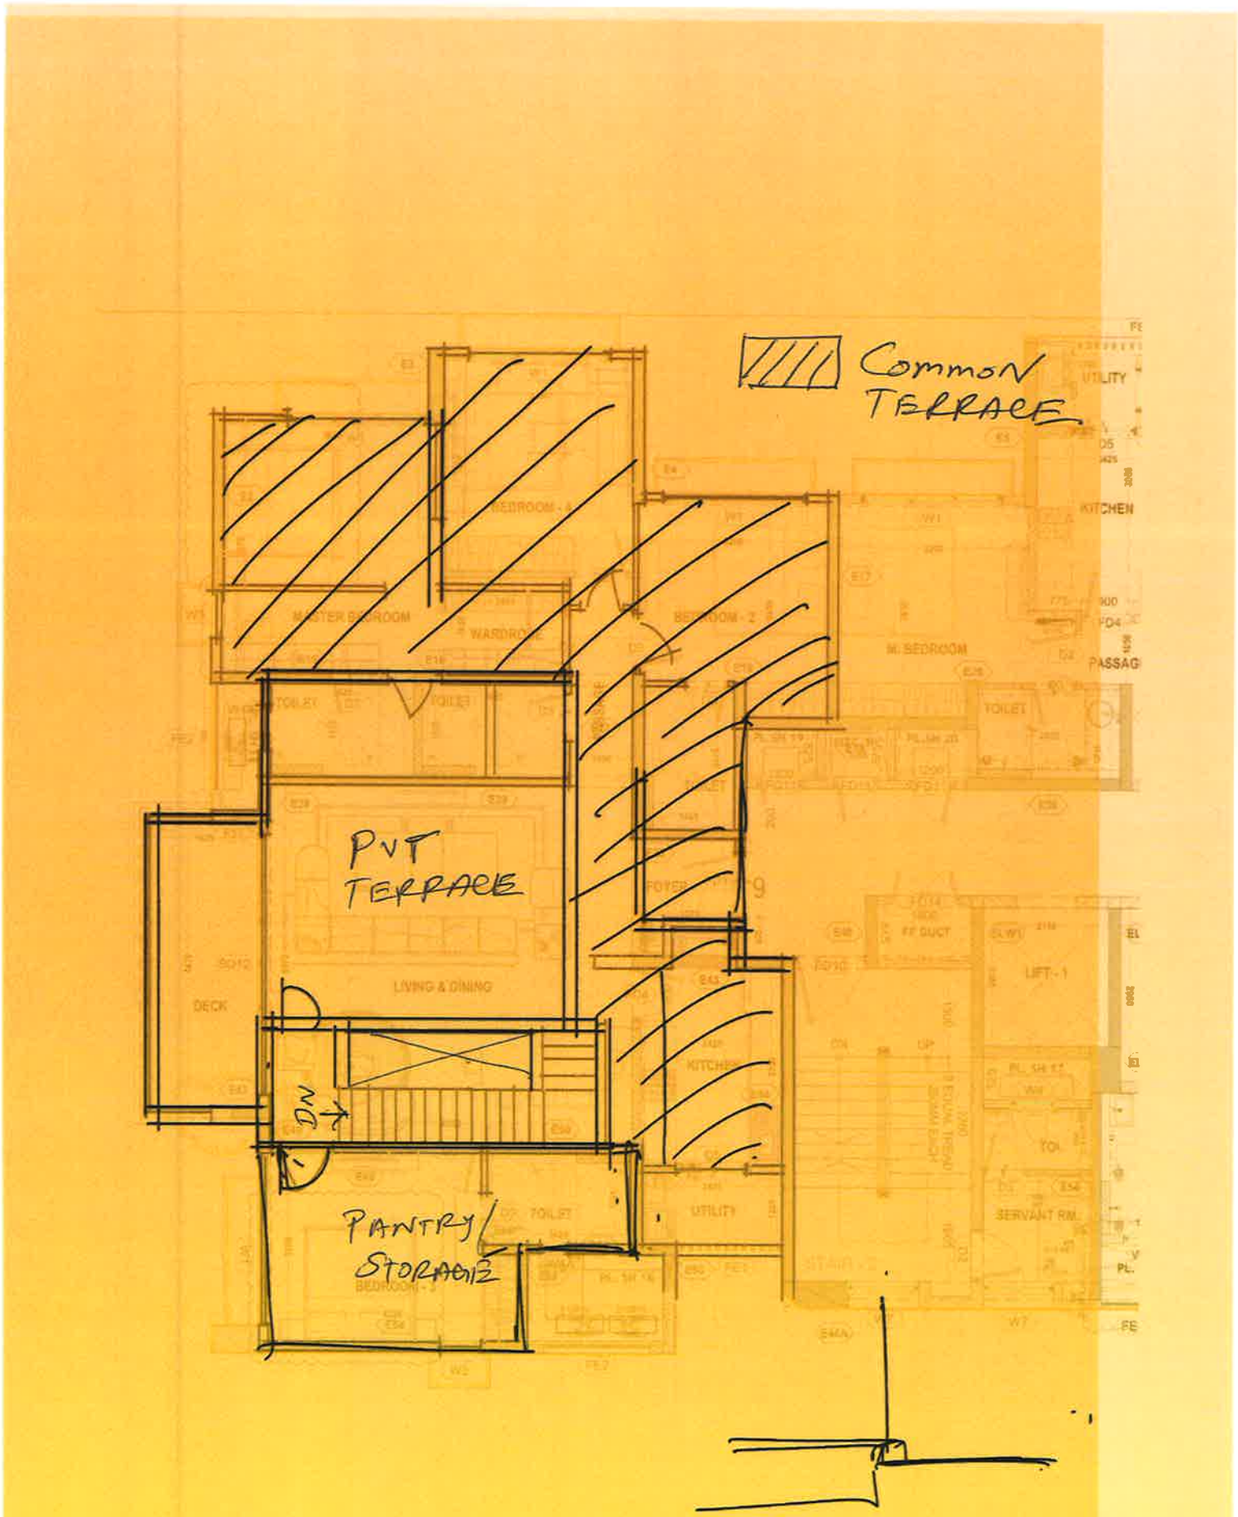

TERRACE PLAN.
LODHA BELLAVISTA
(4+4 PM)