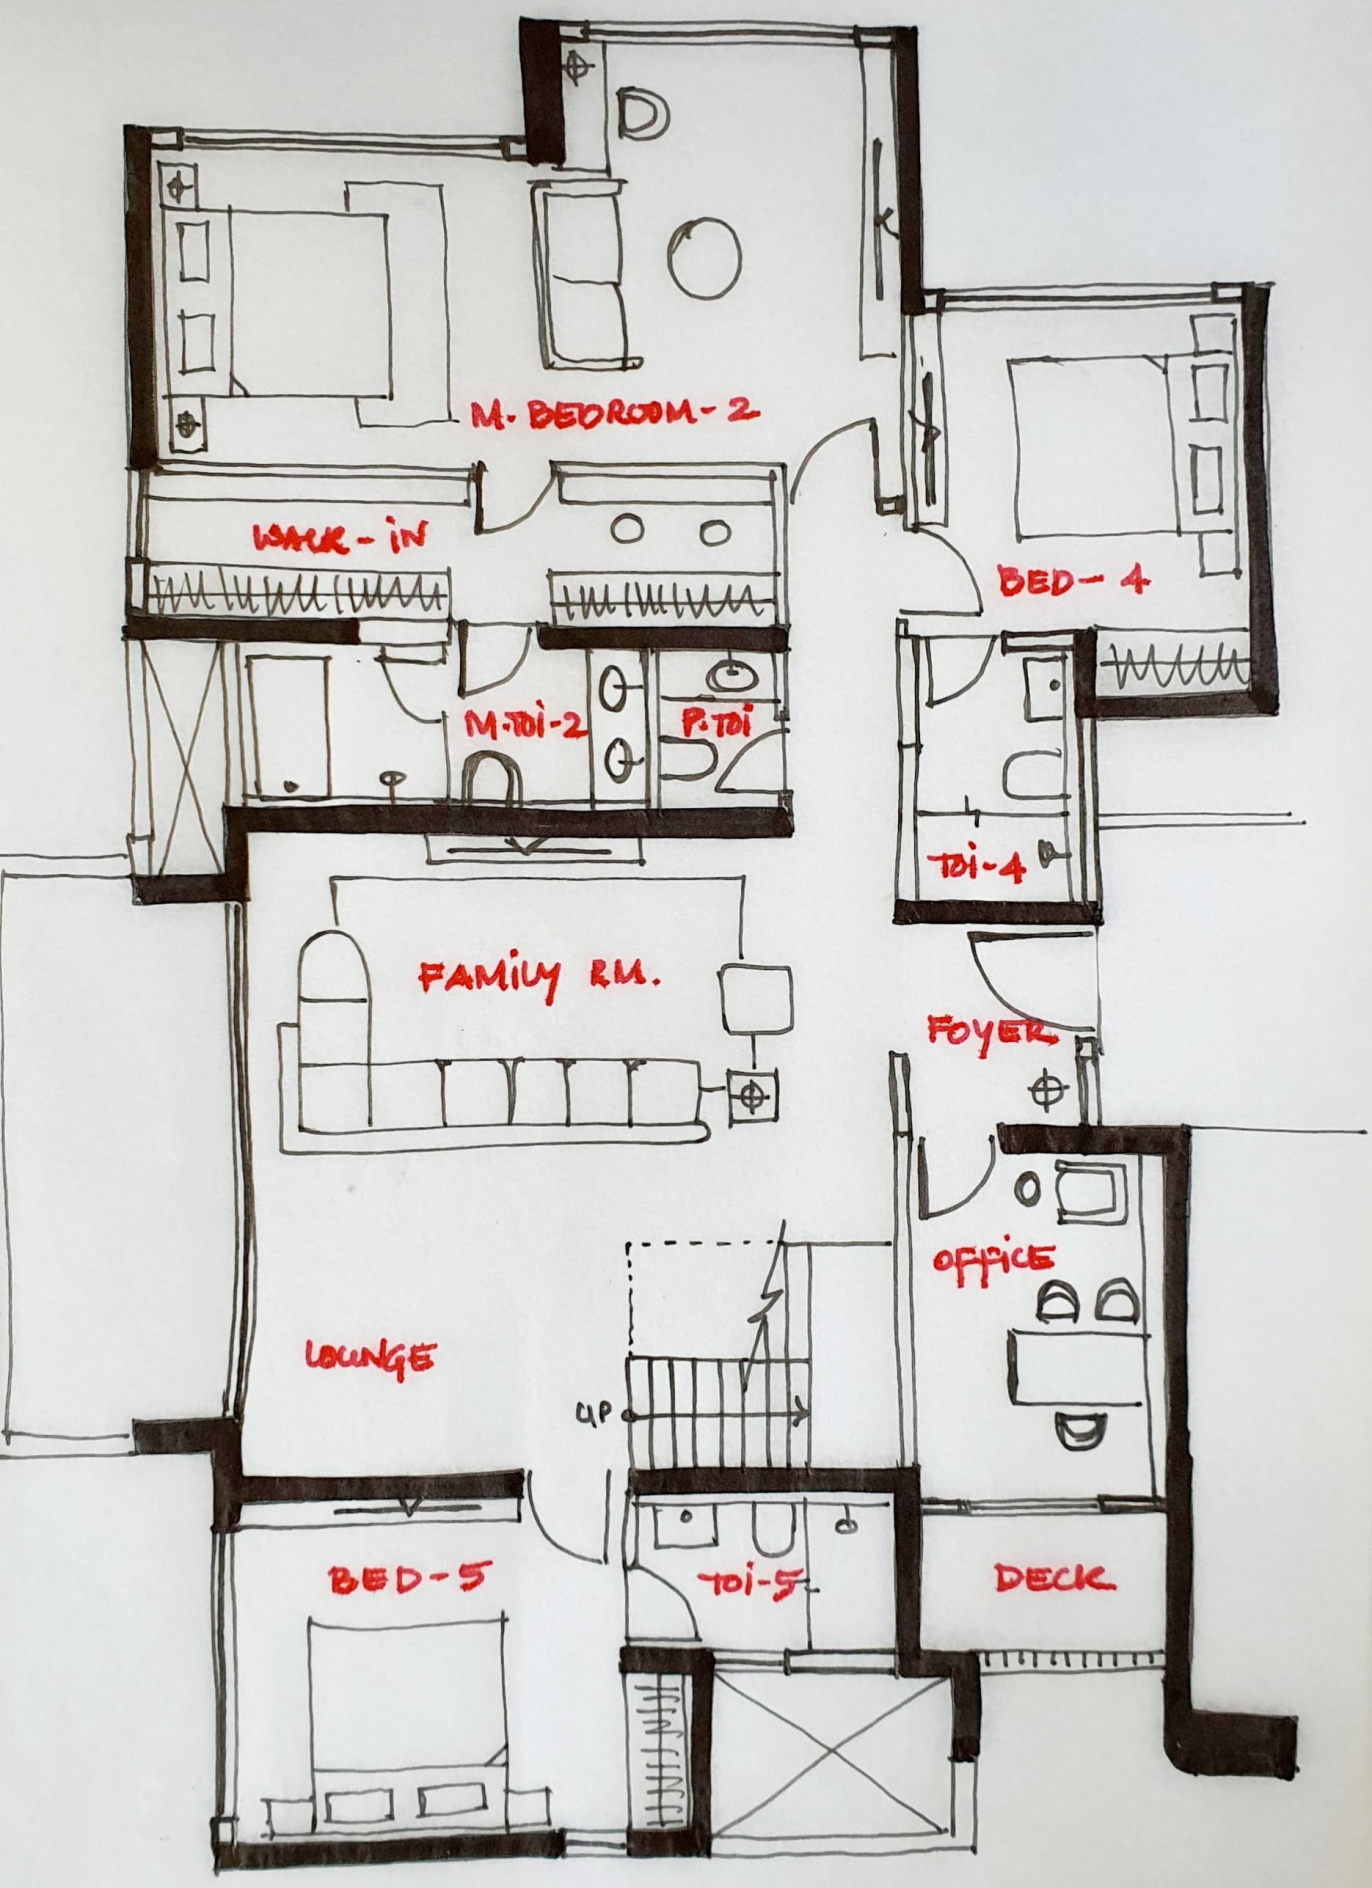
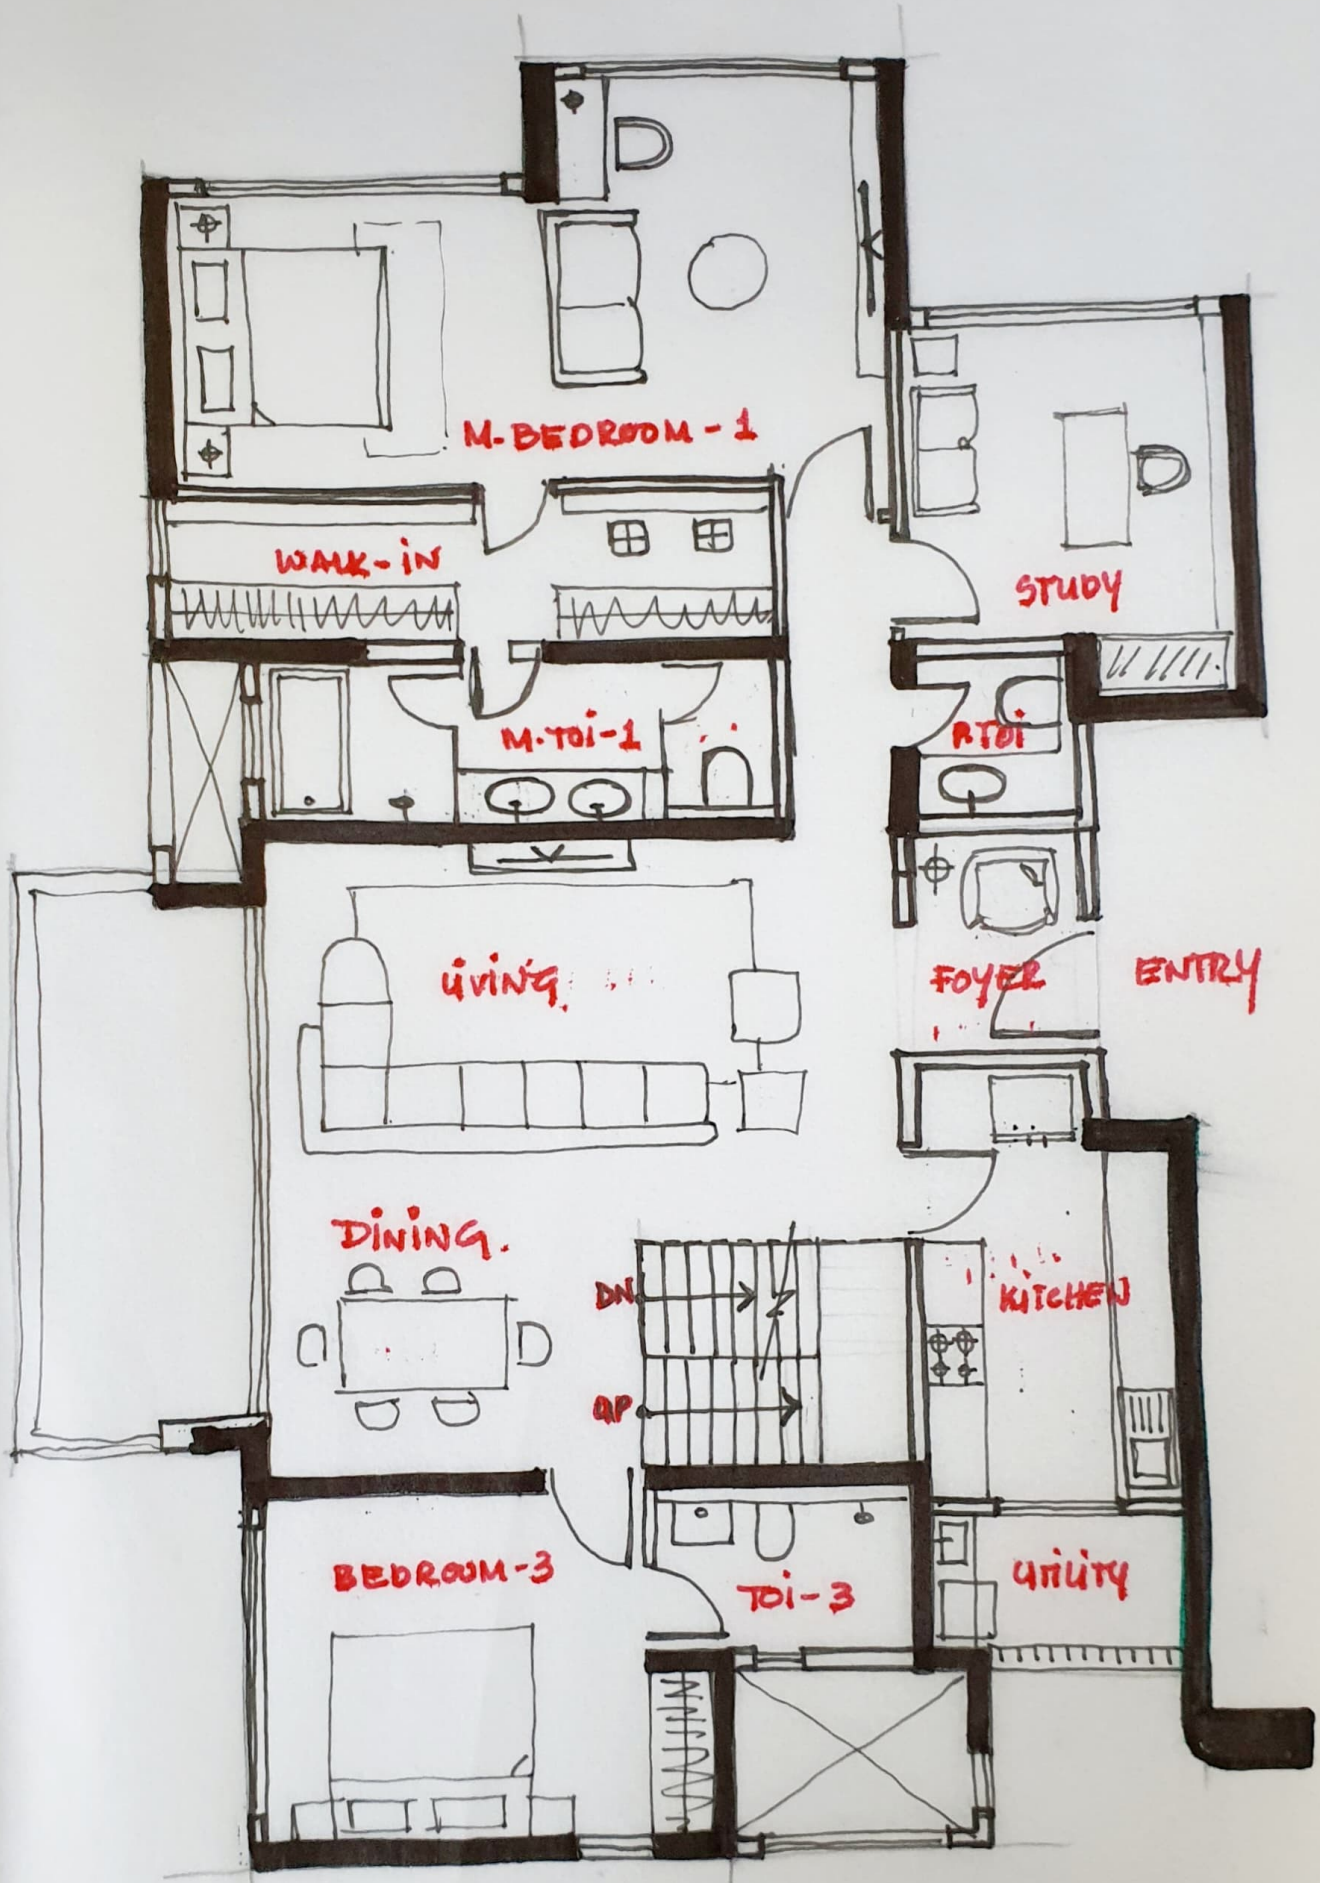

M. BEDROOM-2
WALK-IN
M.TOI-2
P.TOI
BED-4
TOI-4
FAMILY RM.
FOYER
OFFICE
LOUNGE
UP
BED-5
TOI-5
DECK

34th FLR.


M. BEDROOM - 1
WALK-IN
M. TOI-1
STUDY
RTOI
LIVING
FOYER
ENTRY
DINING
DN
UP
KITCHEN
BEDROOM-3
TOI-3
UTILITY

35th FLR.


COMMON
COMMON.
PRIVATE TERRACE
PANTRY.
TERRACE