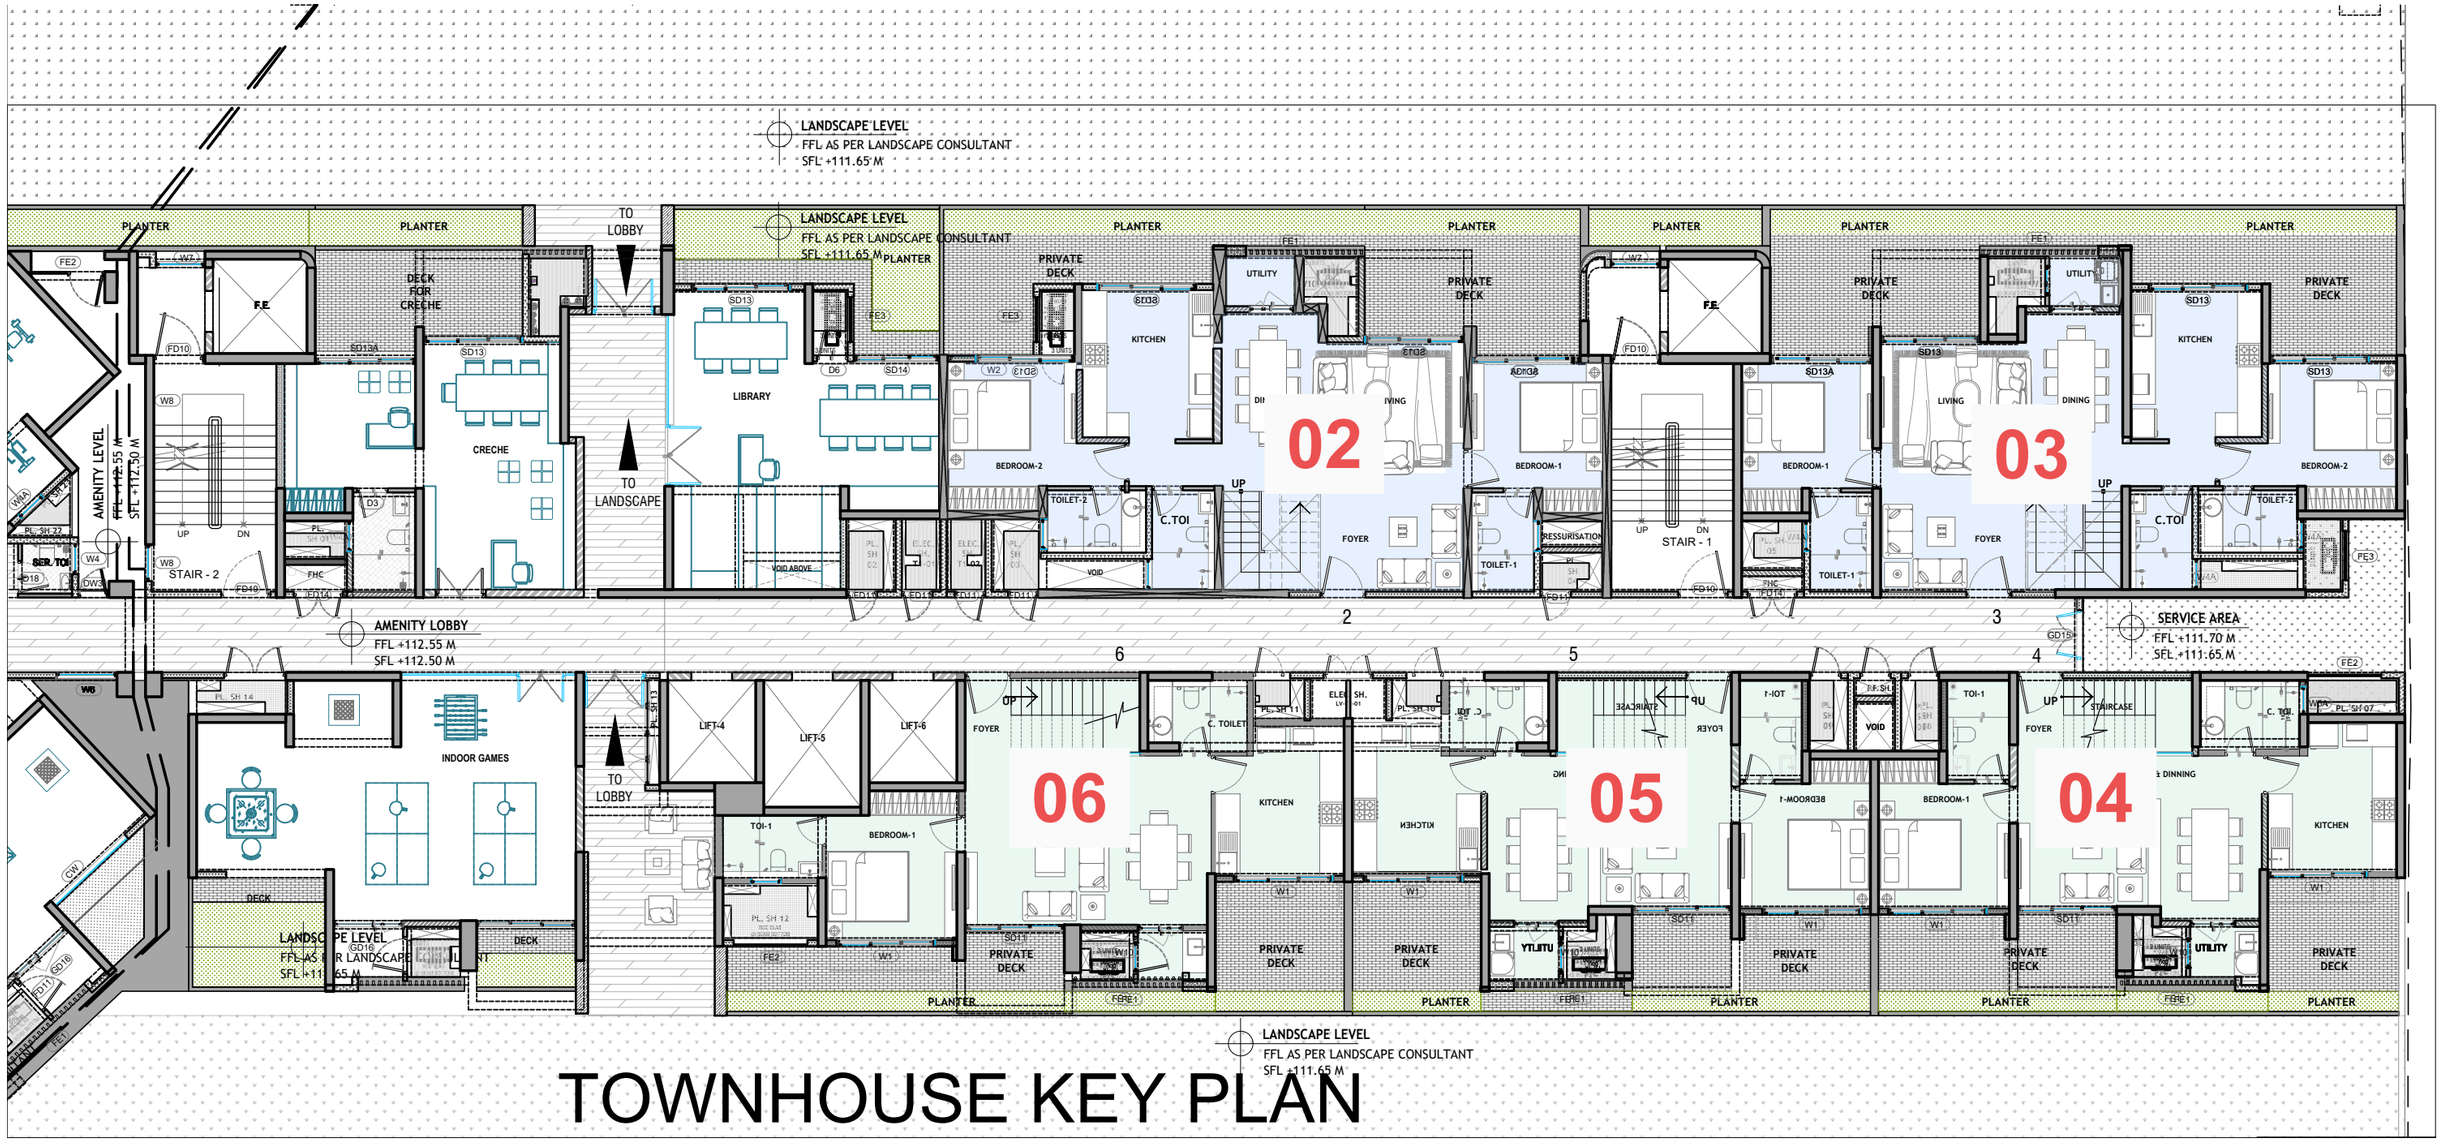
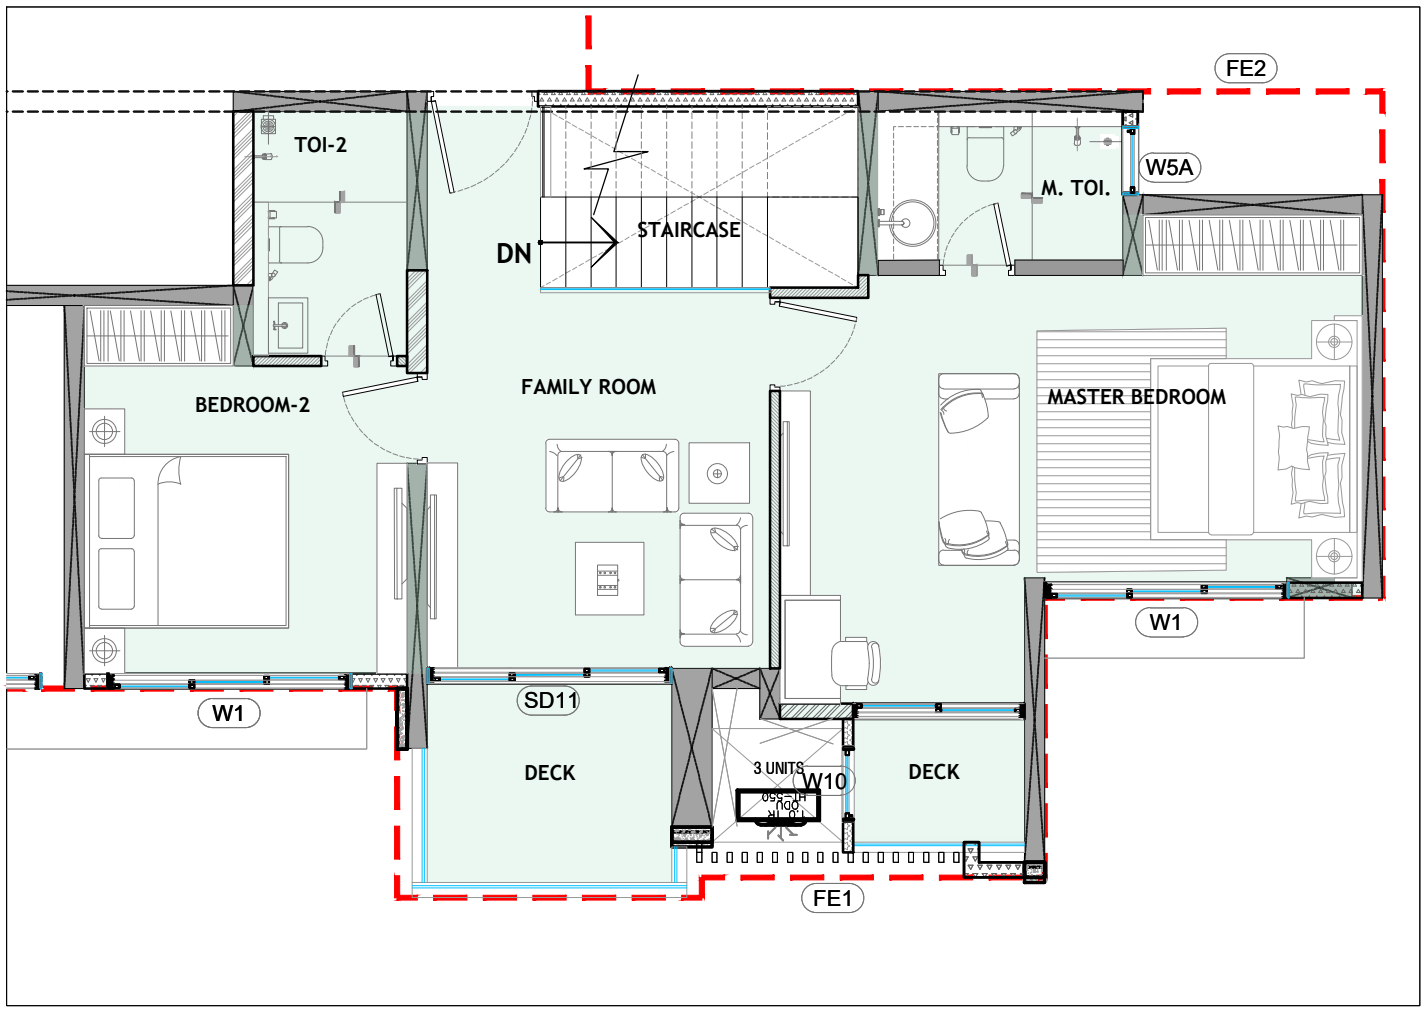
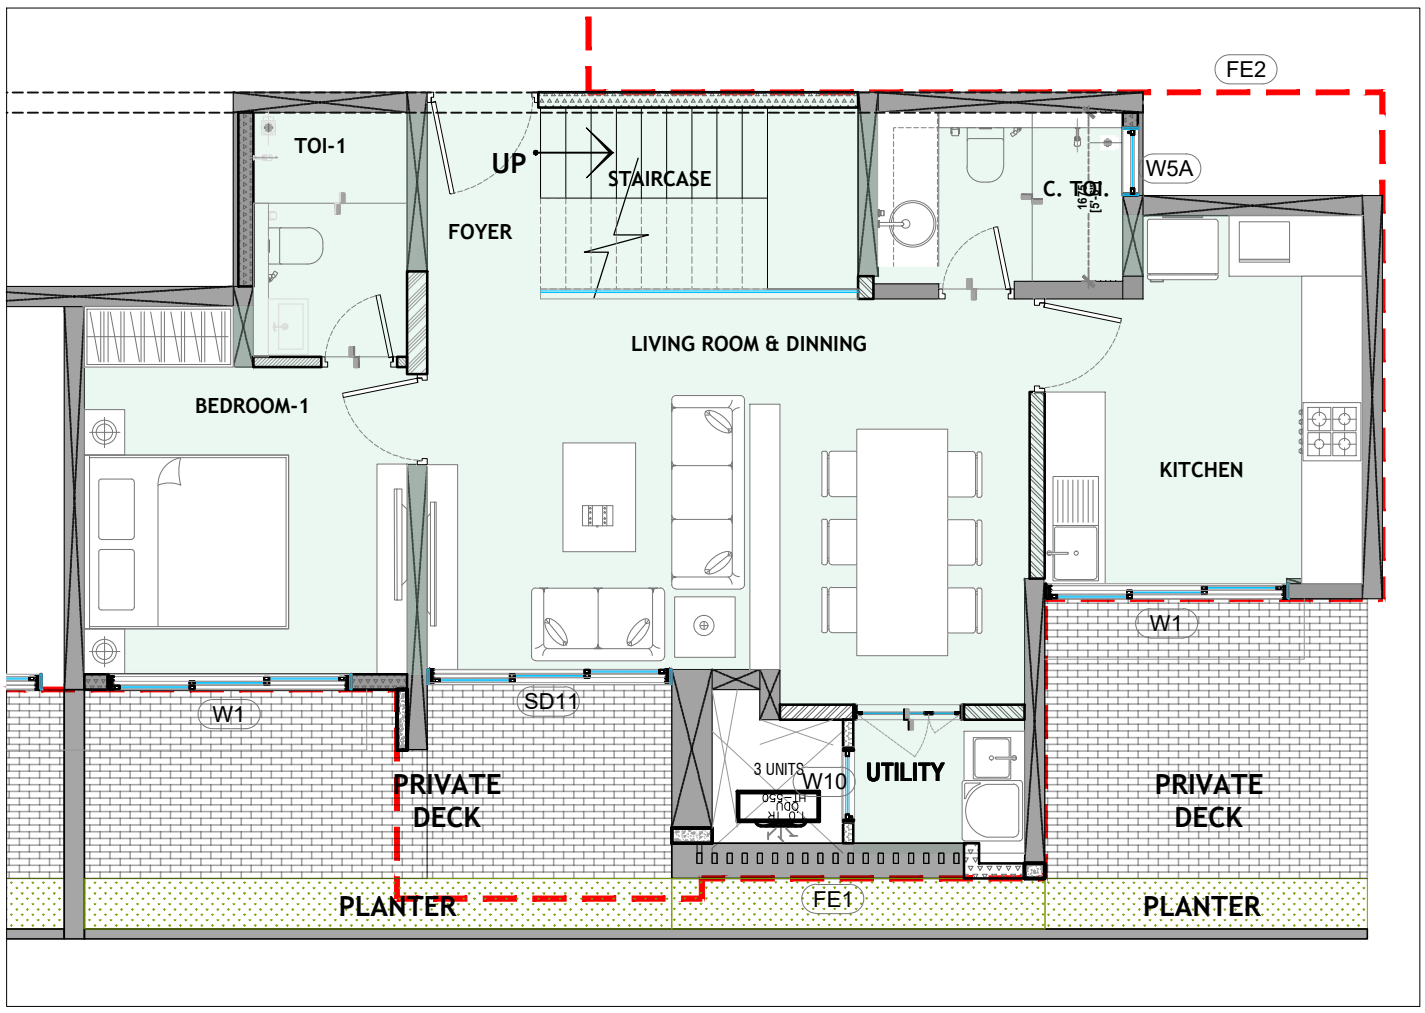



# TOWNHOUSE KEY PLAN



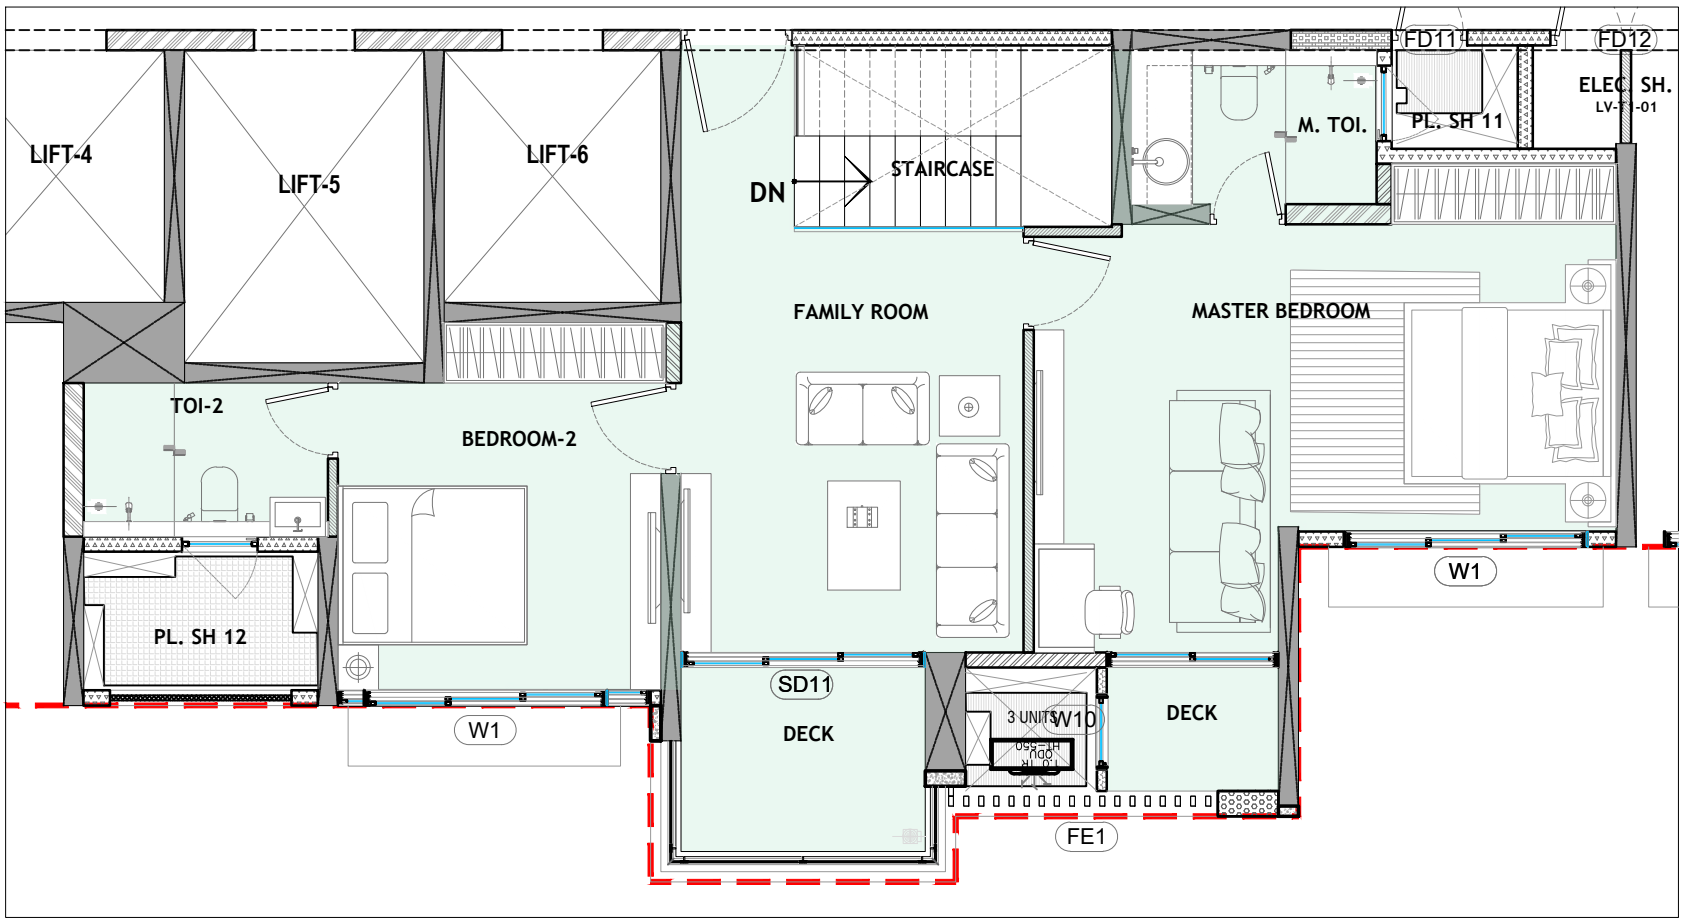

1ST FLOOR LEVEL





LANDSCAPE LEVEL

# APT-4&5

**TOWNHOUSE**
RERACA=1685 SQFT
1410 SQFT+275 SQFT
(PRIVATE GARDEN)





1ST FLOOR LEVEL

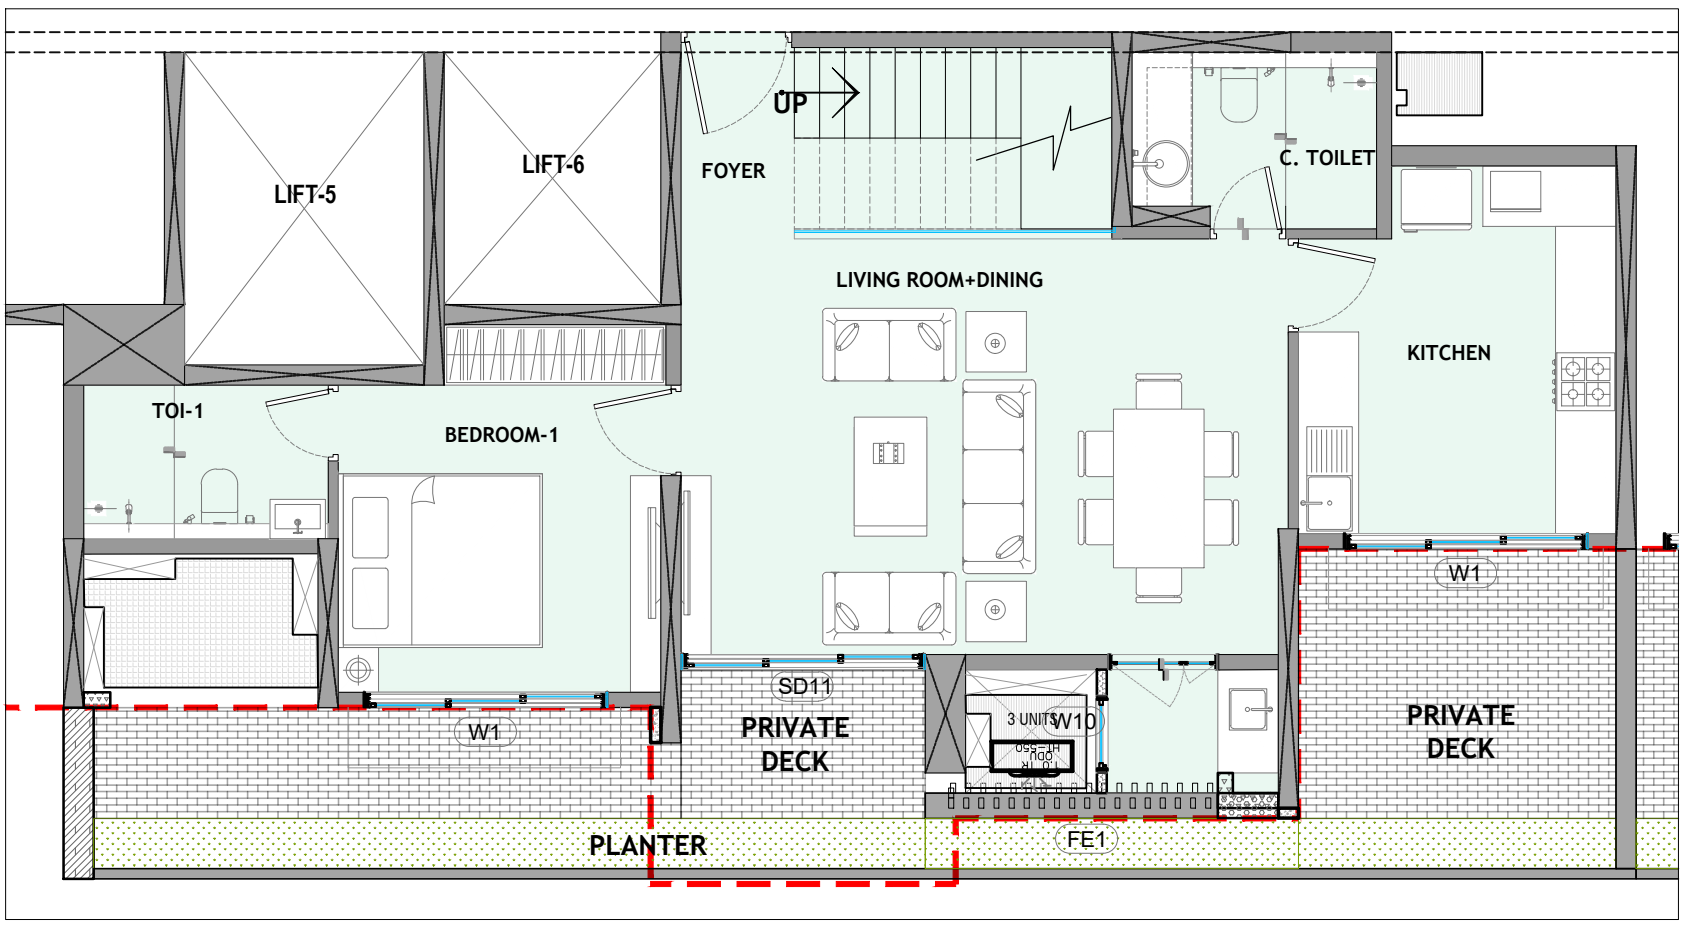



LANDSCAPE LEVEL

# APT-6

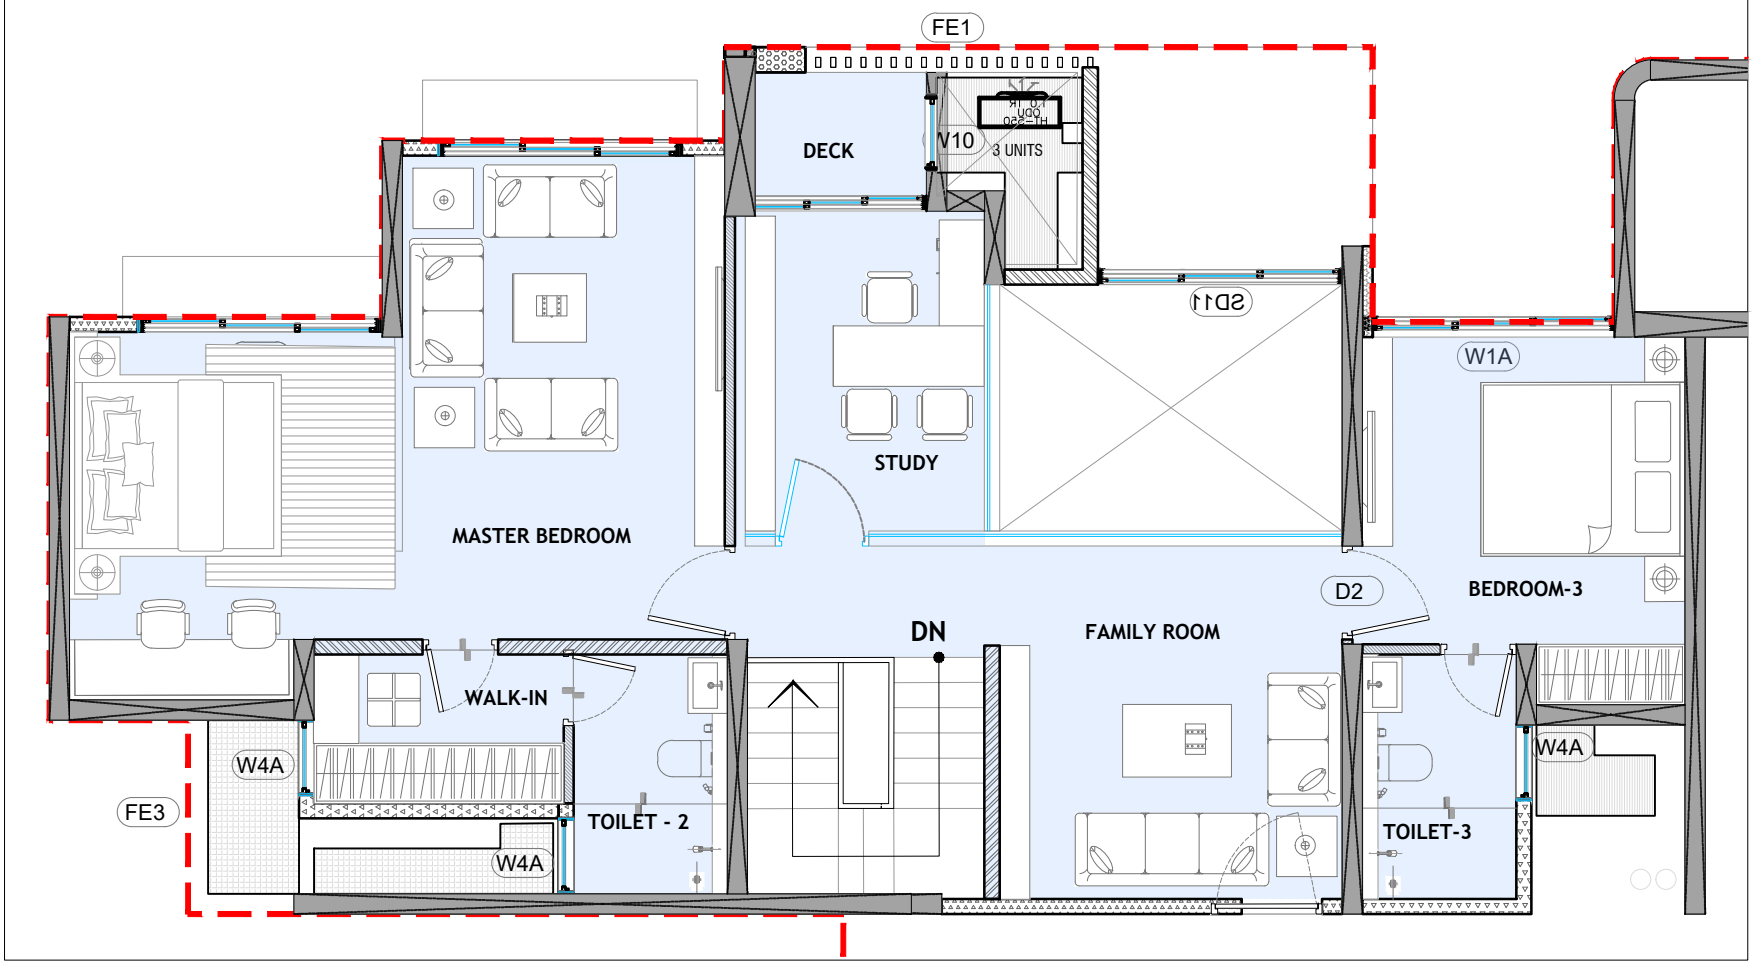**TOWNHOUSE**
RERACA=1705 SQFT
1430 SQFT +275 SQFT (PRIVATE GARDEN)




1ST FLOOR LEVEL

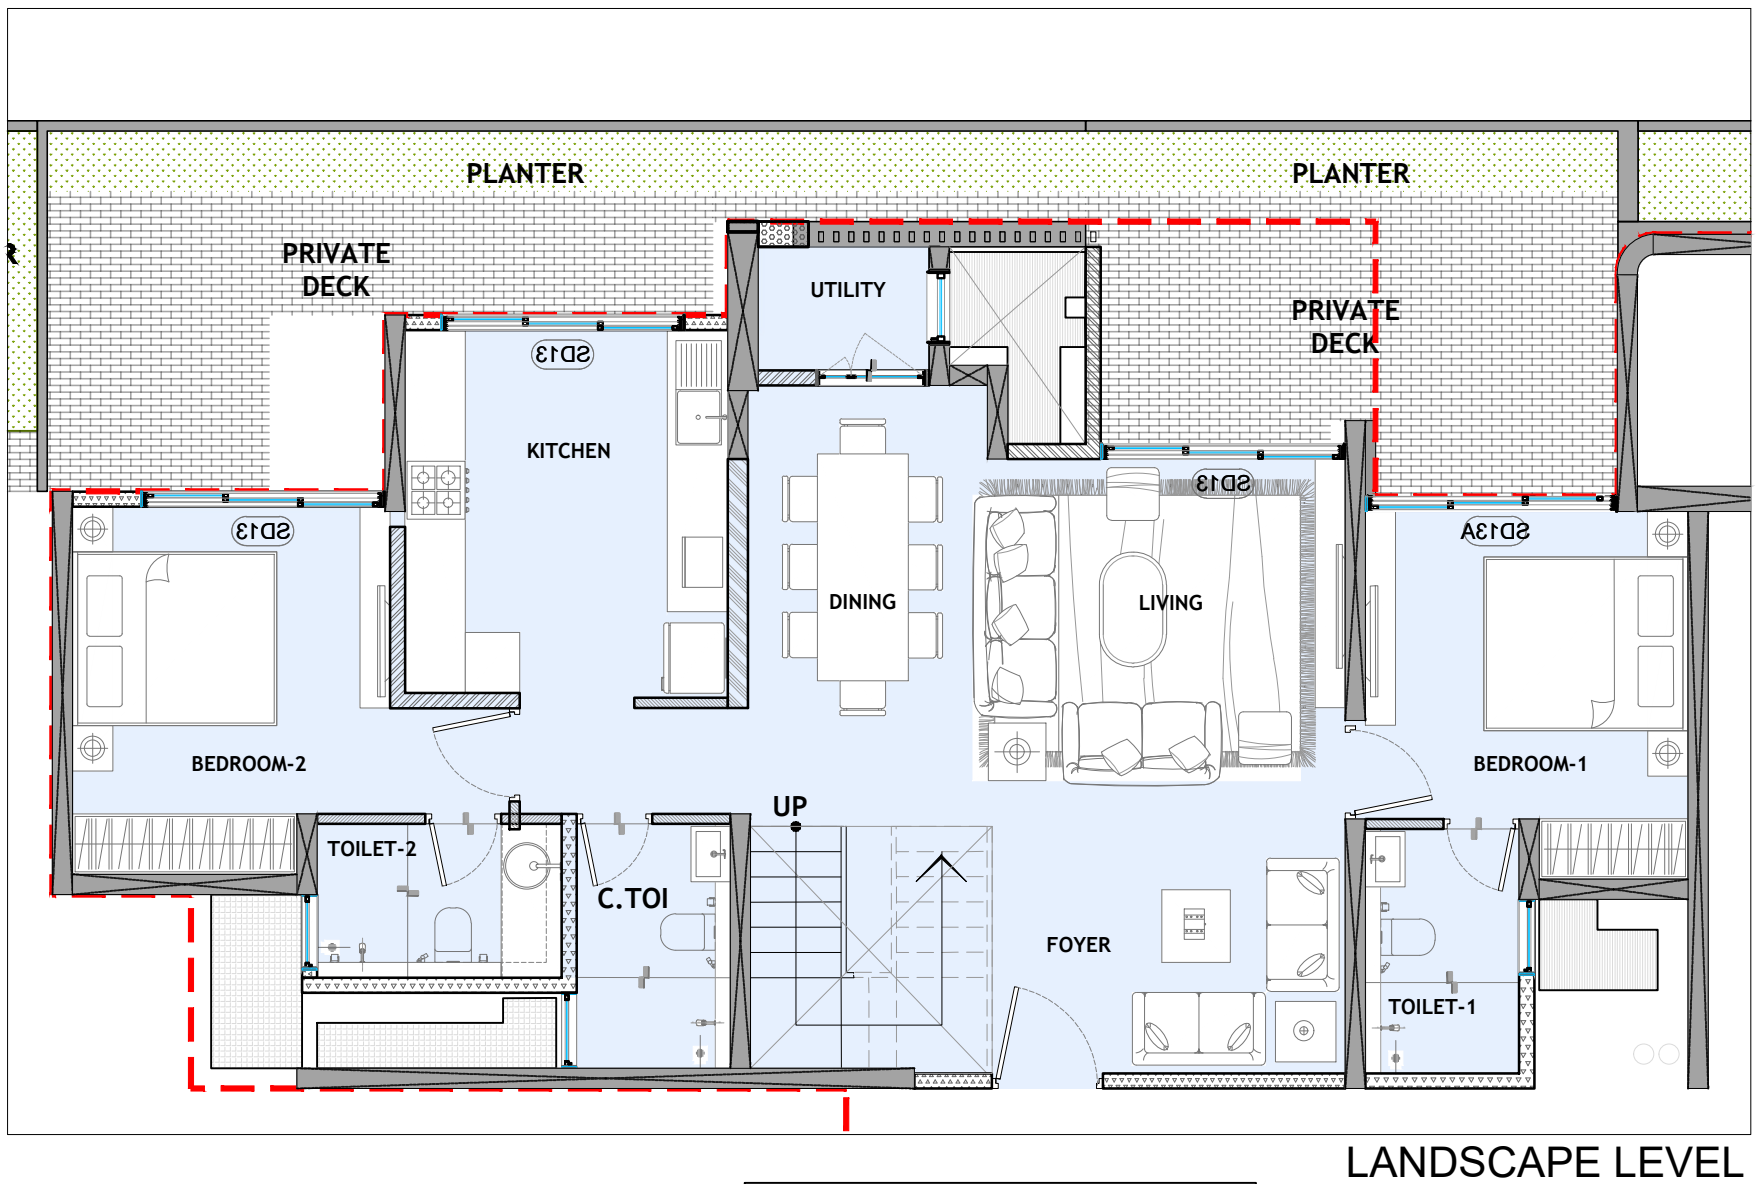



LANDSCAPE LEVEL

**TOWNHOUSE**

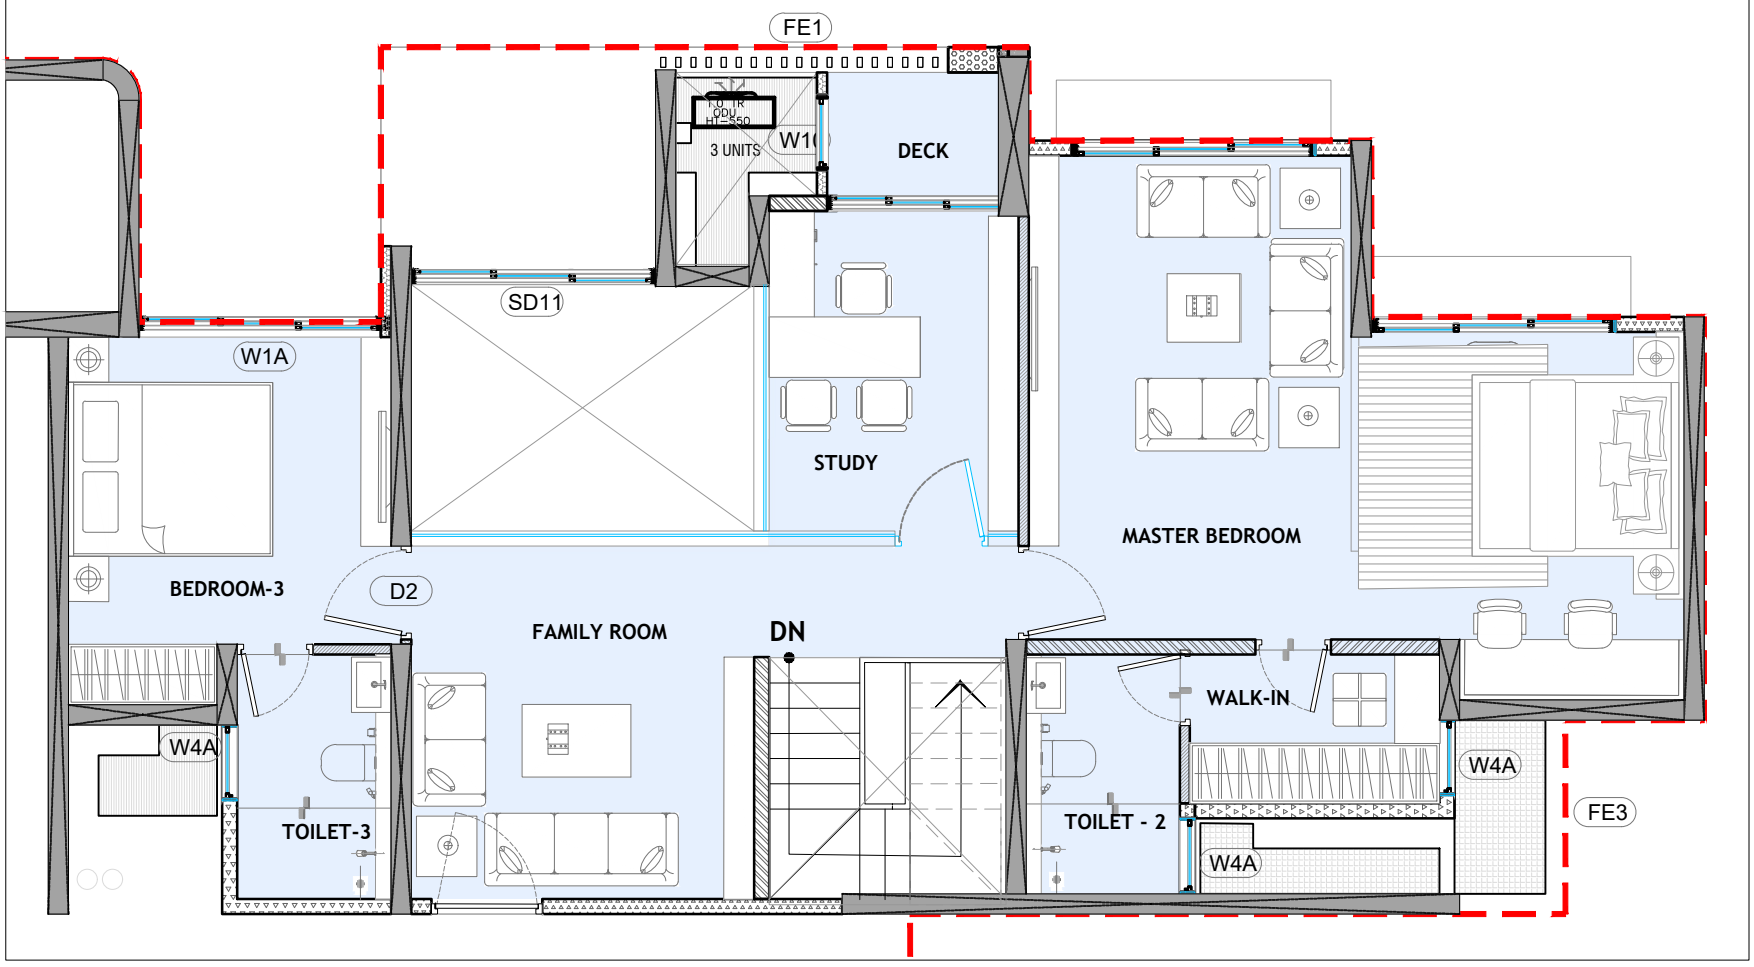
RERACA=2092 SQFT

994+ 823 +275 SQFT (PRIVATE GARDEN)

# APT- 2




1ST FLOOR LEVEL

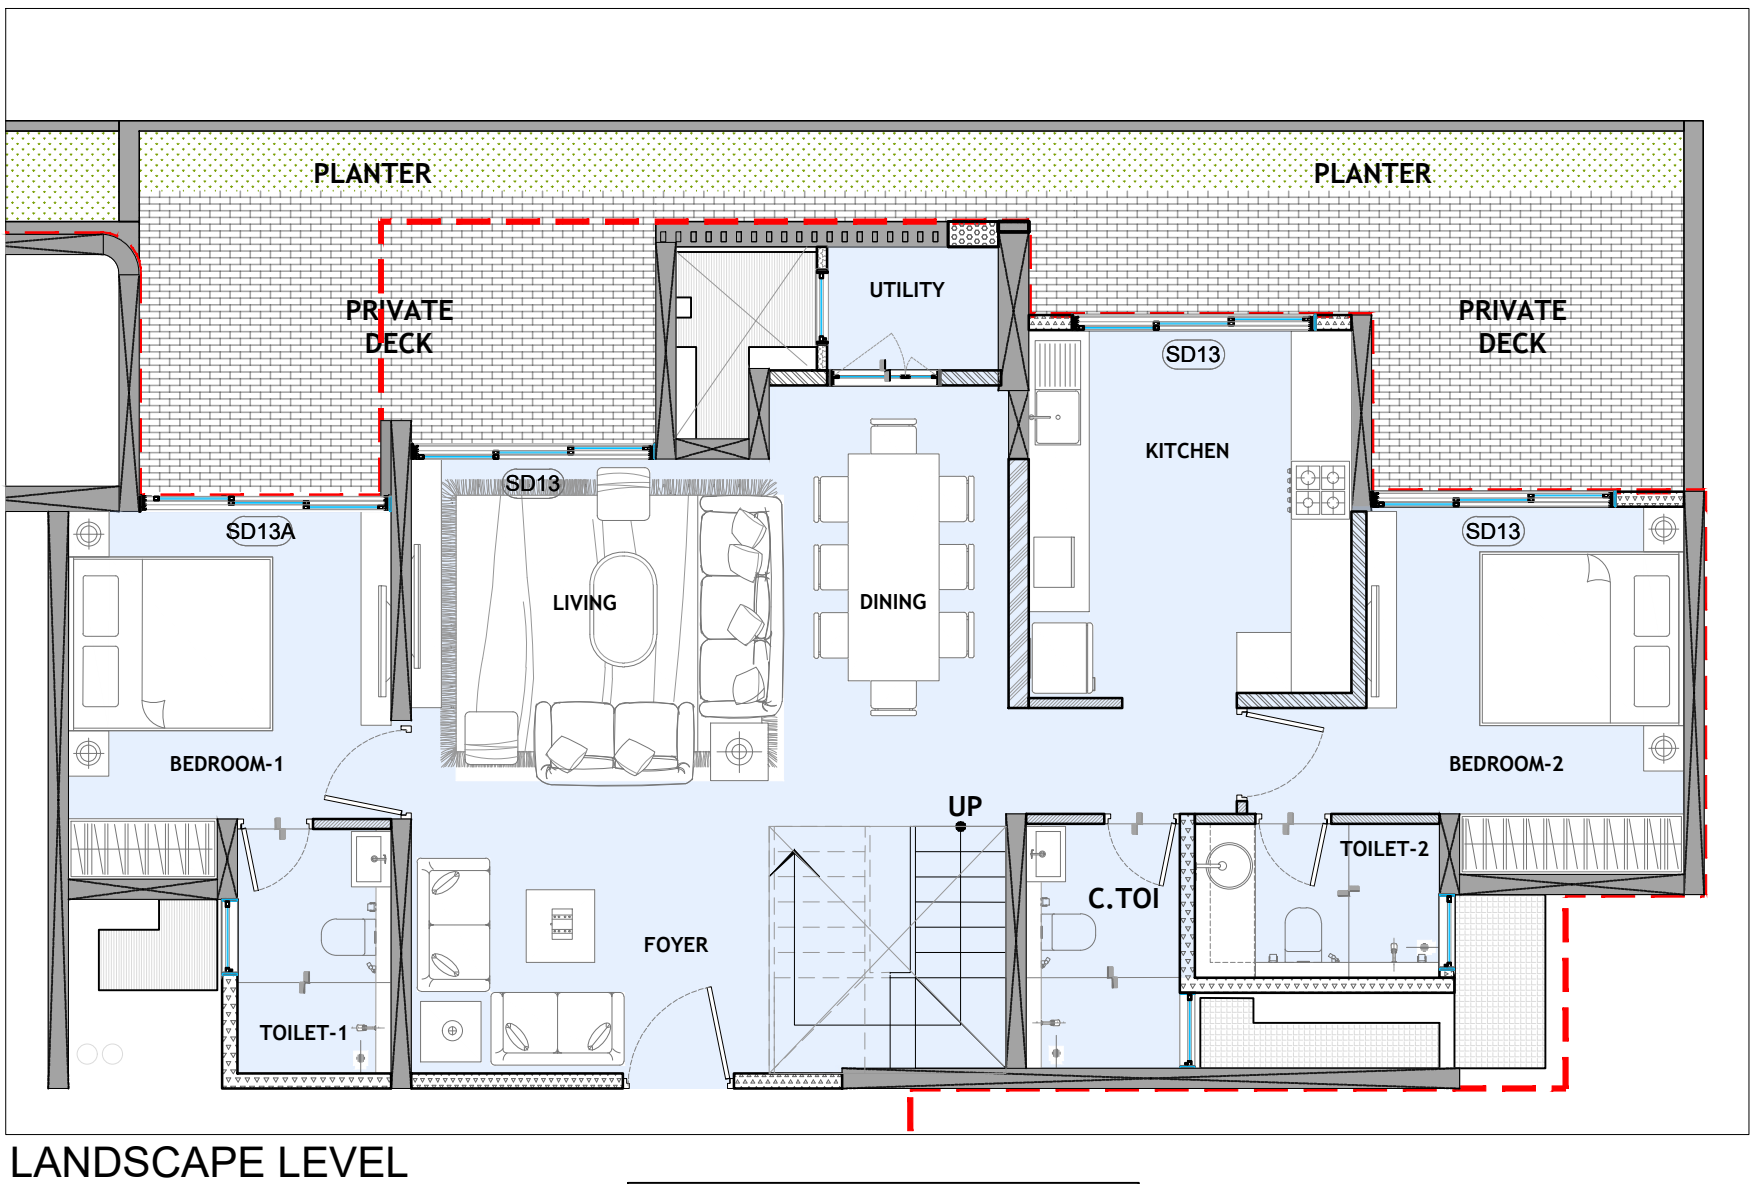



LANDSCAPE LEVEL

# APT-3

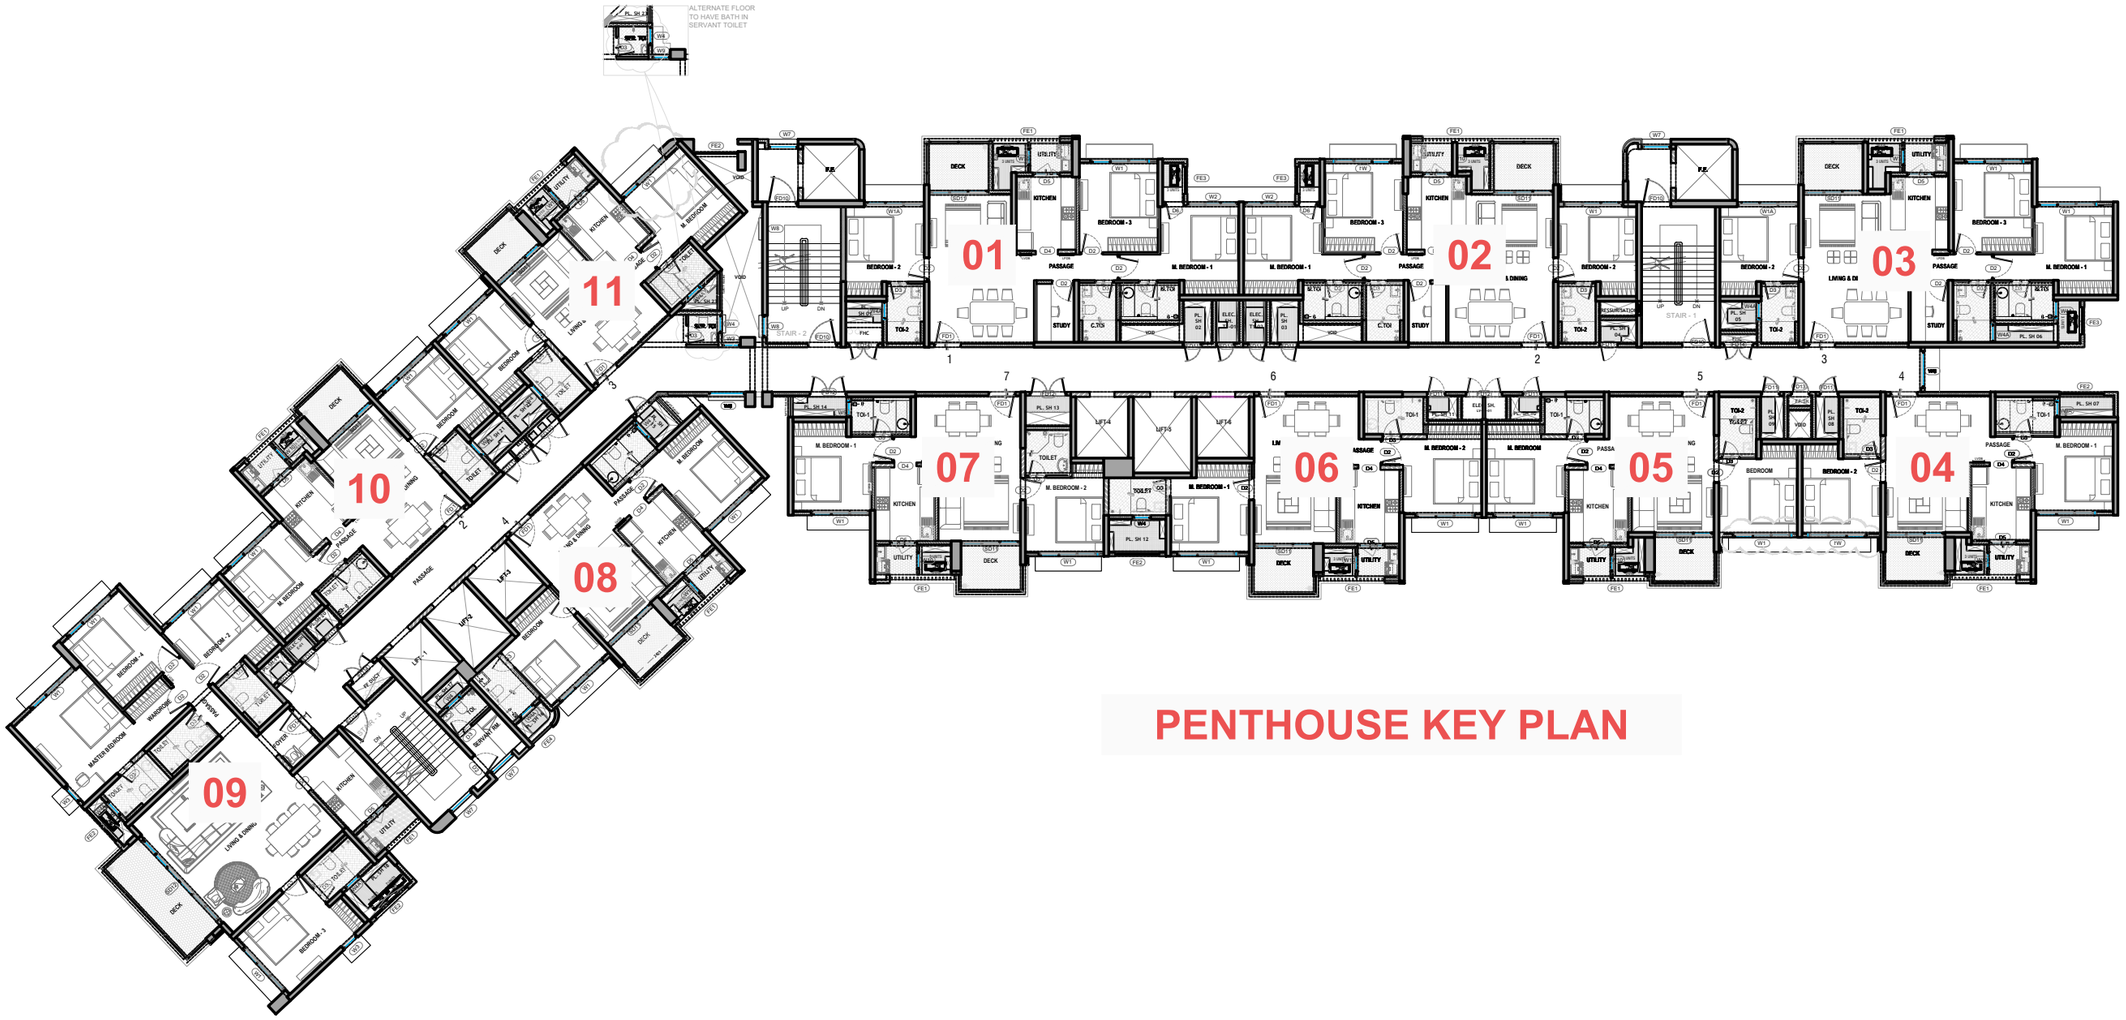
**TOWNHOUSE**

RERACA=2092 SQFT


994+ 823 +275 SQFT (PRIVATE GARDEN)




# PENTHOUSE KEY PLAN

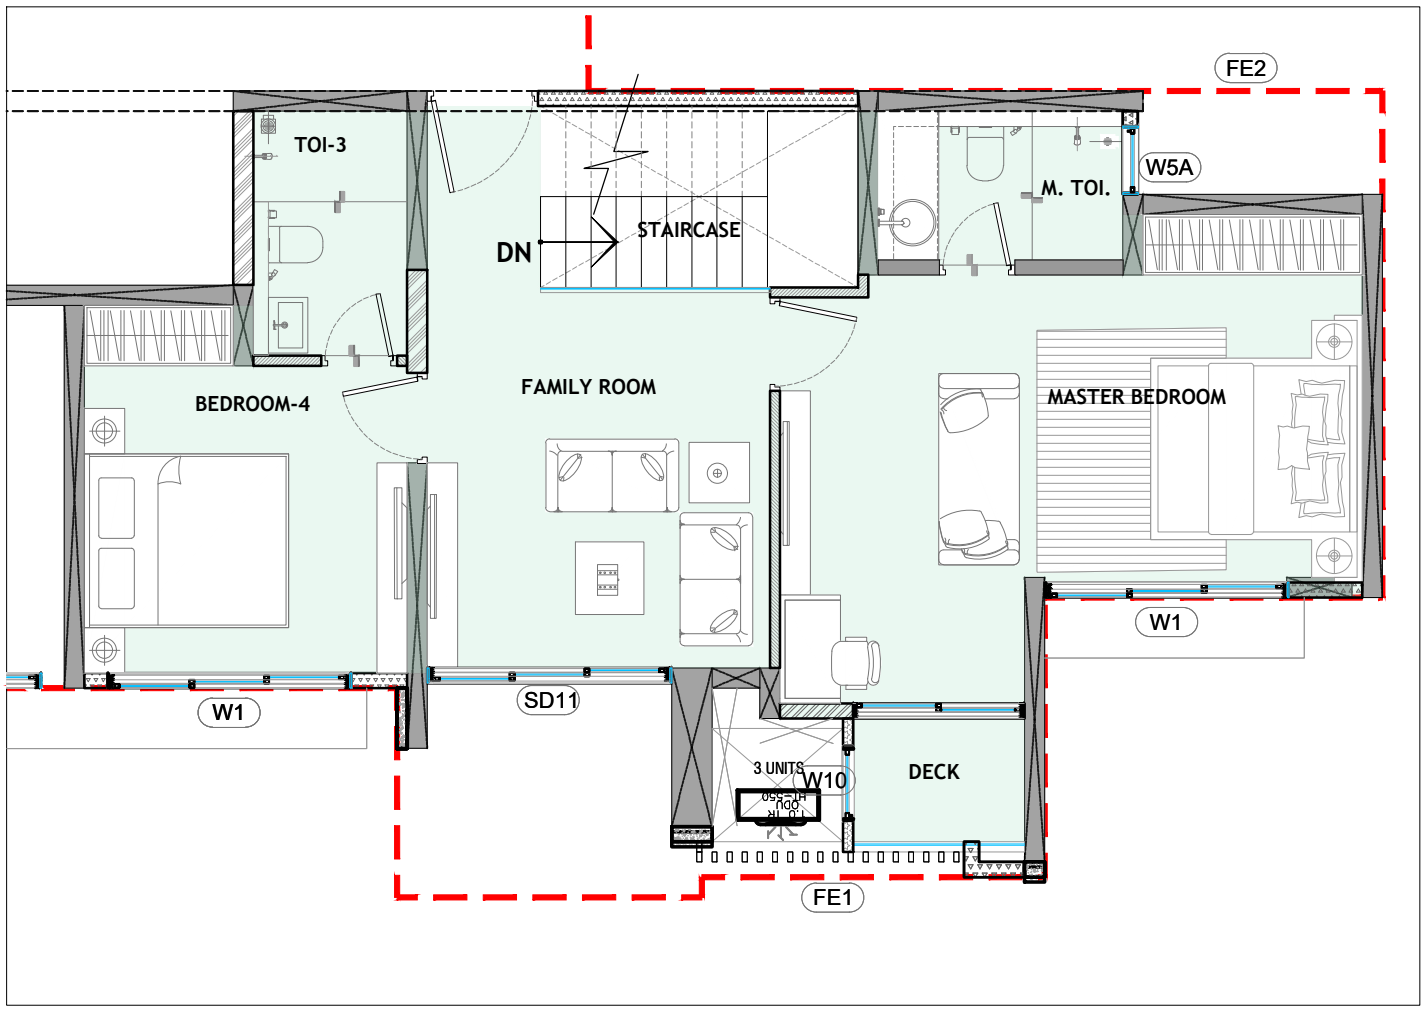



35TH FLOOR LEVEL

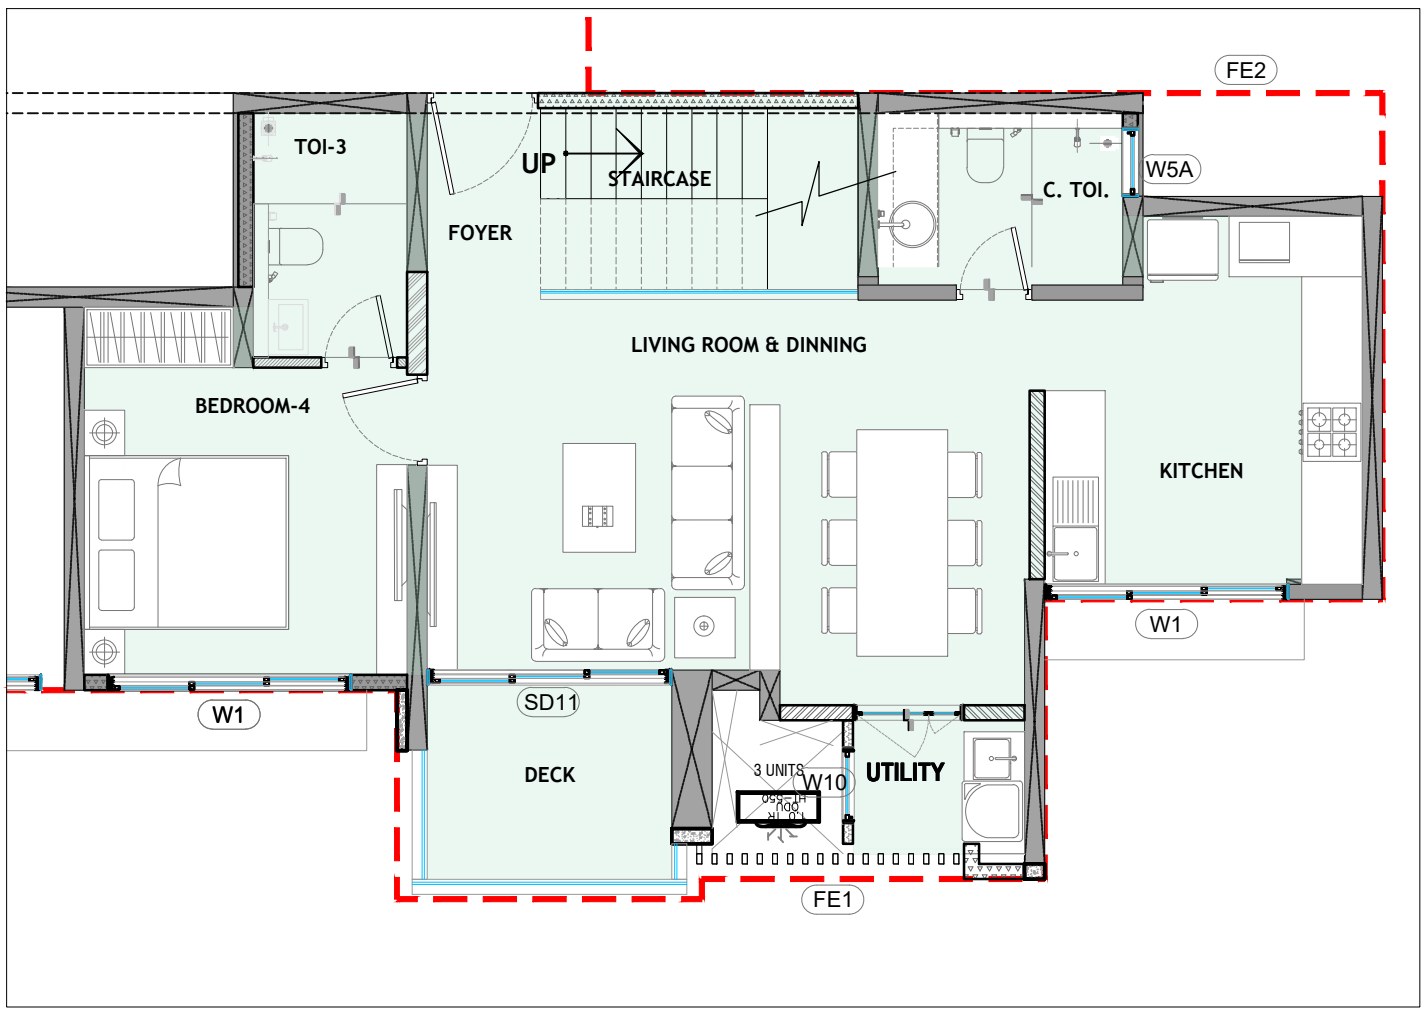



34TH FLOOR LEVEL

# APT-4,5,10,11

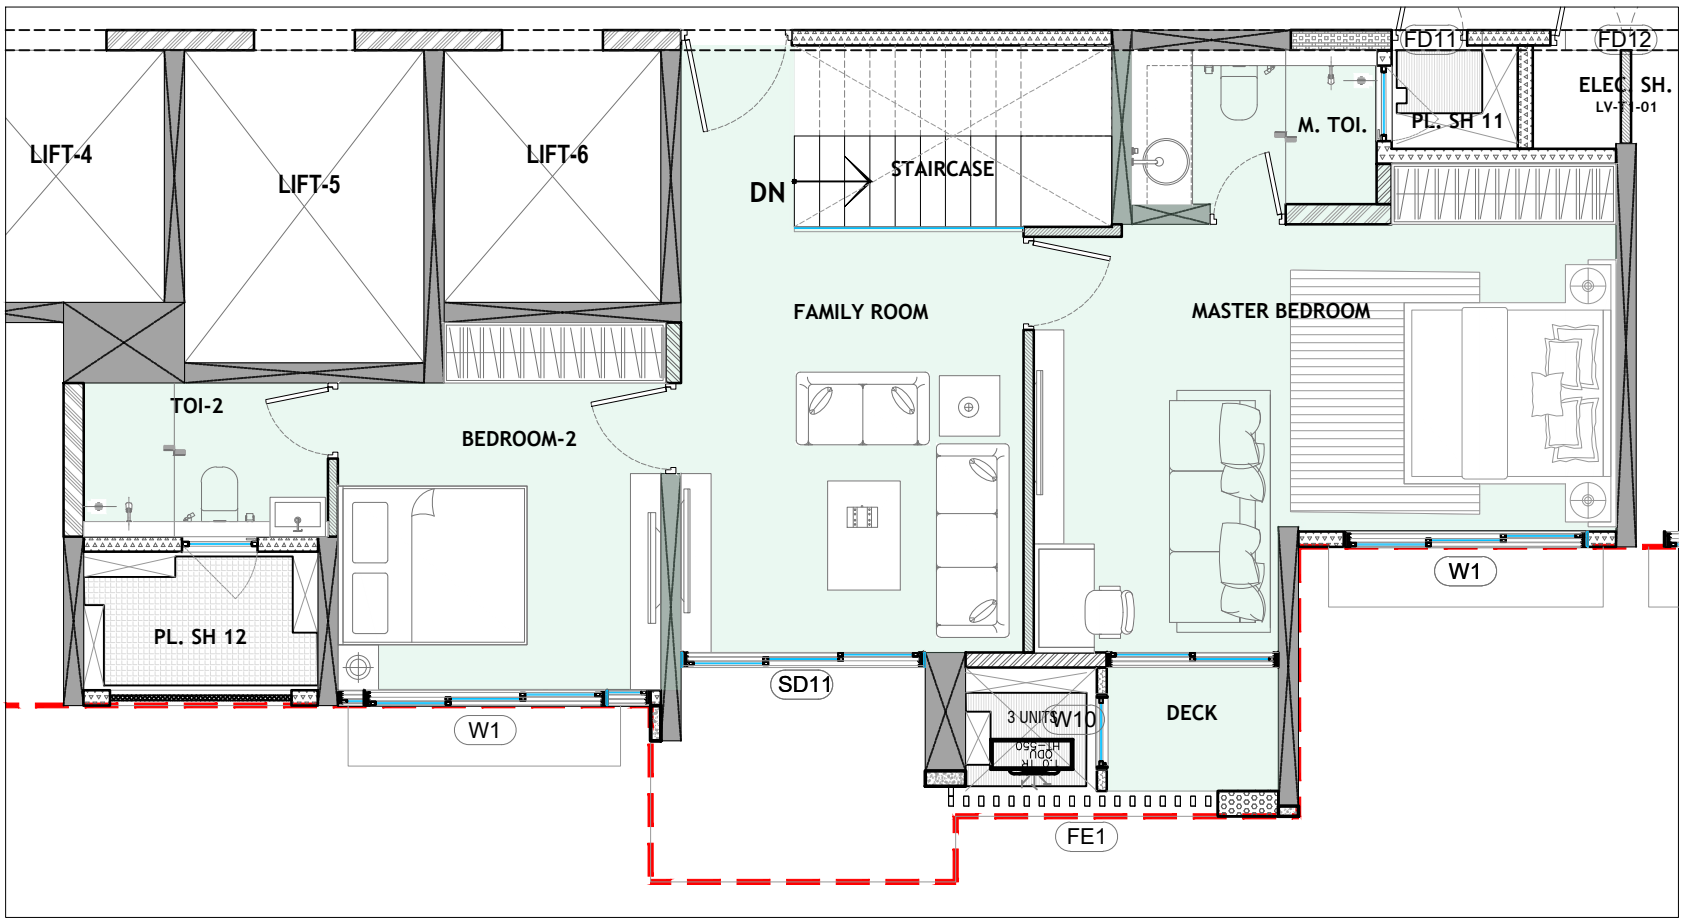**PENTHOUSE**
RERACA=1409 SQFT





35TH FLOOR LEVEL

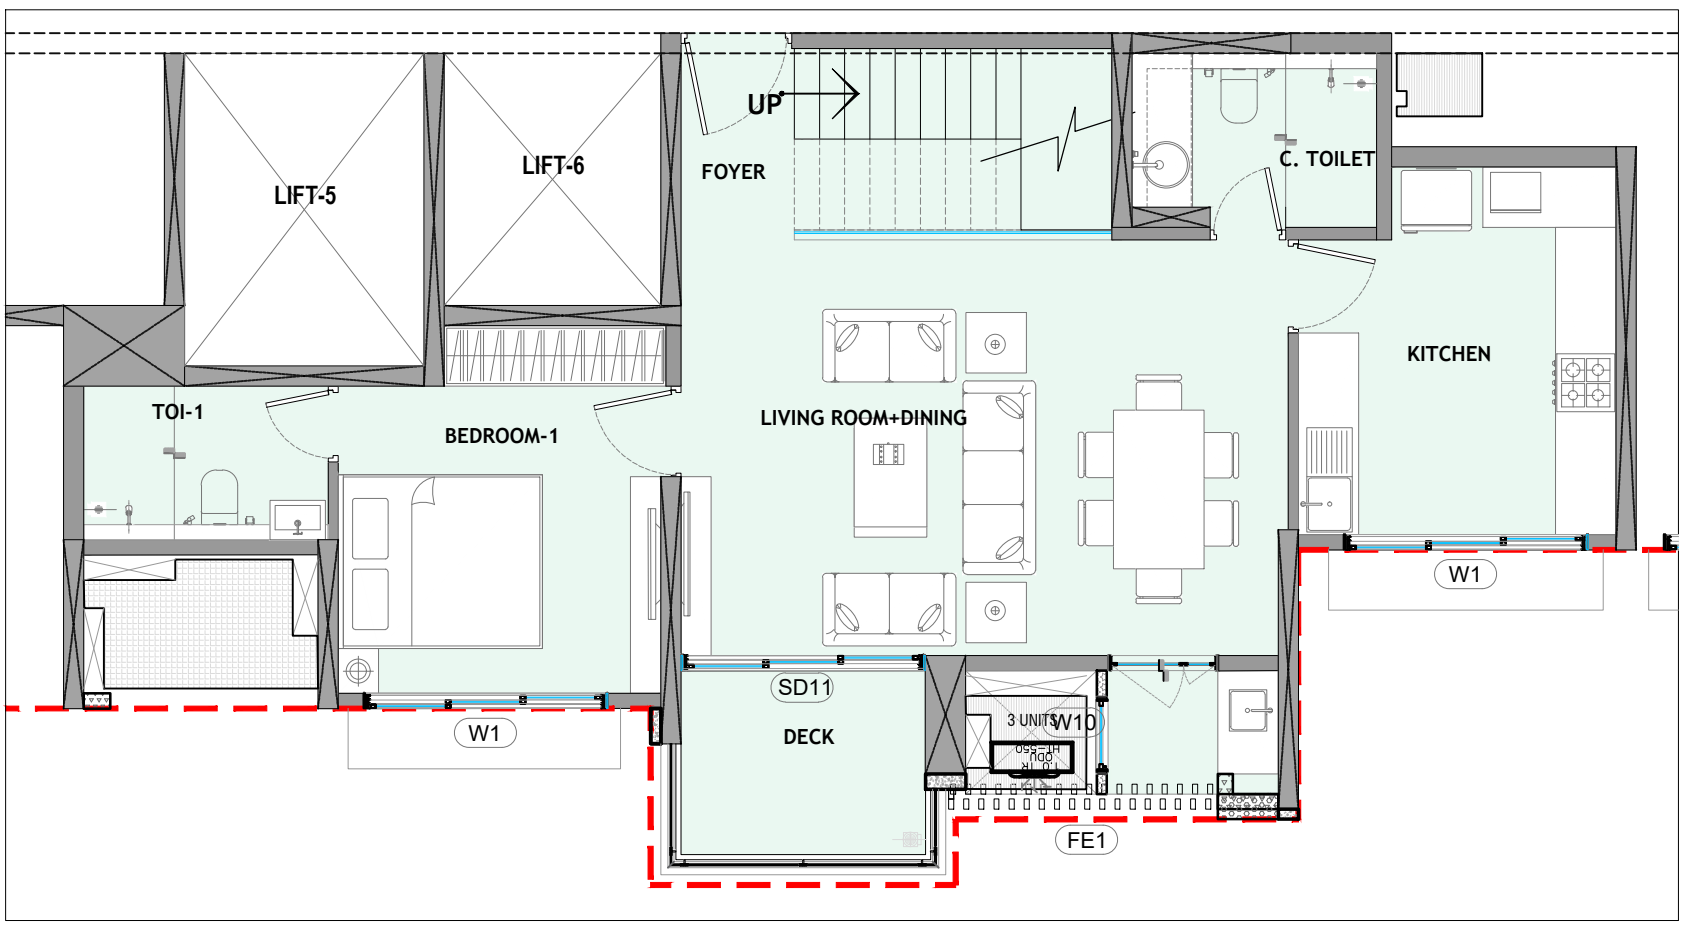



34TH FLOOR LEVEL

# APT-6

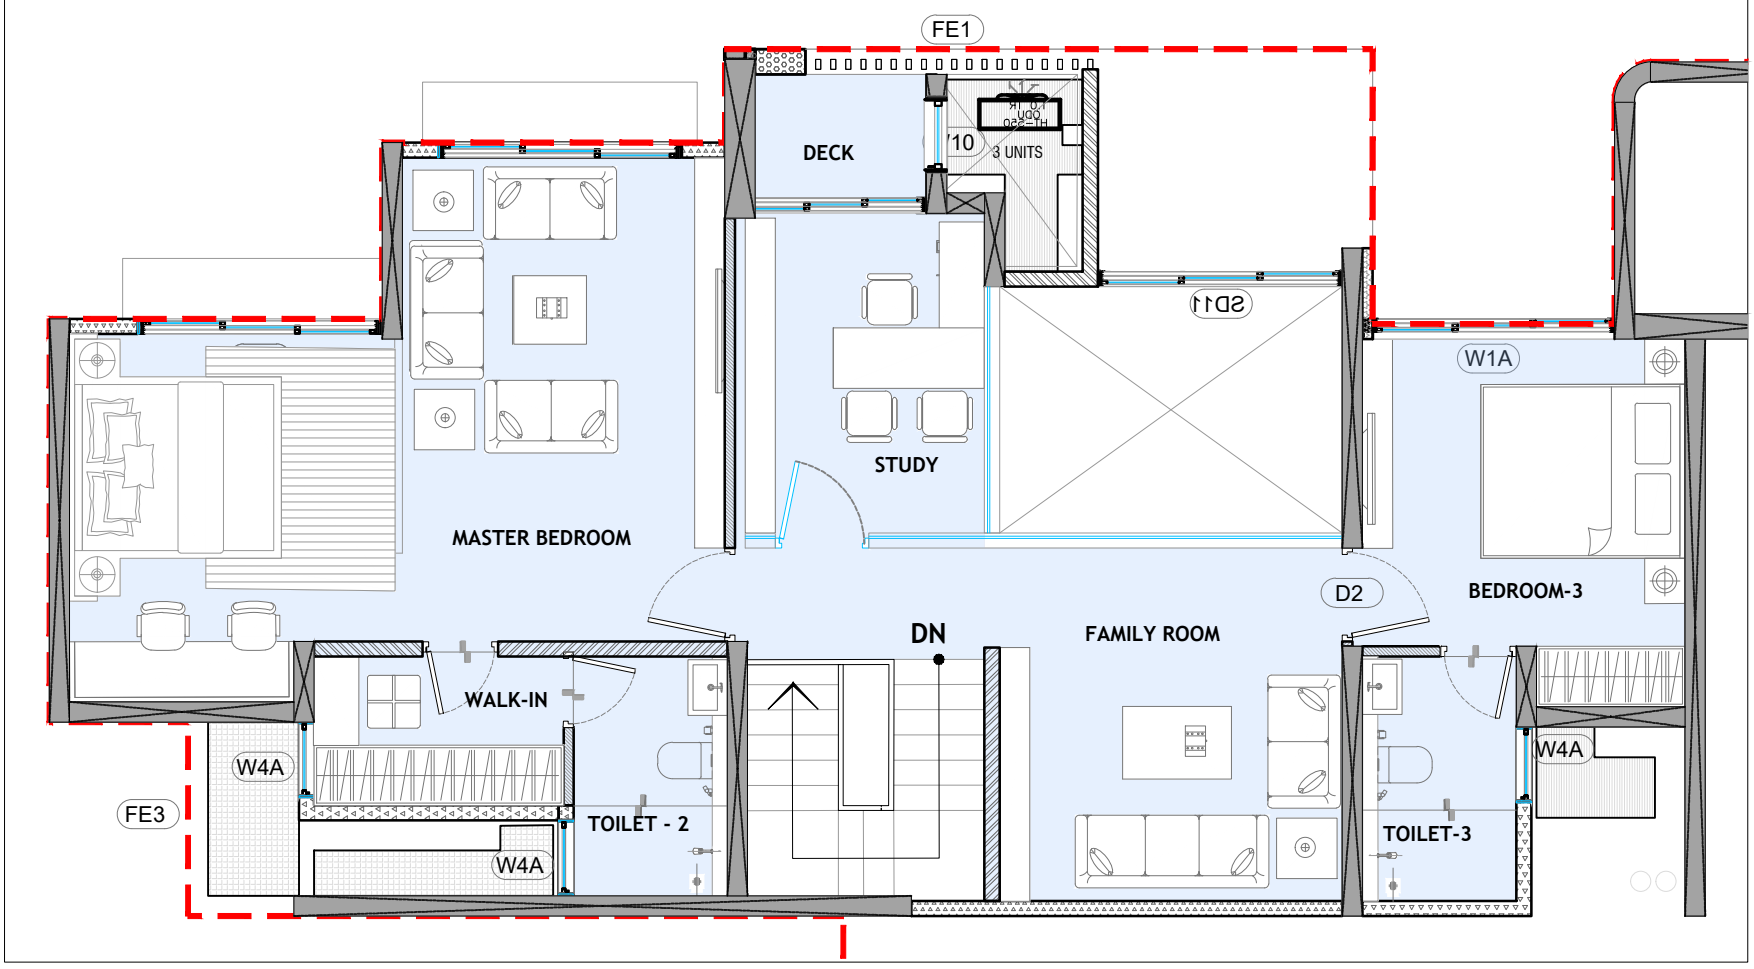**PENTHOUSE**
RERACA=1431 SQFT





35TH FLOOR LEVEL

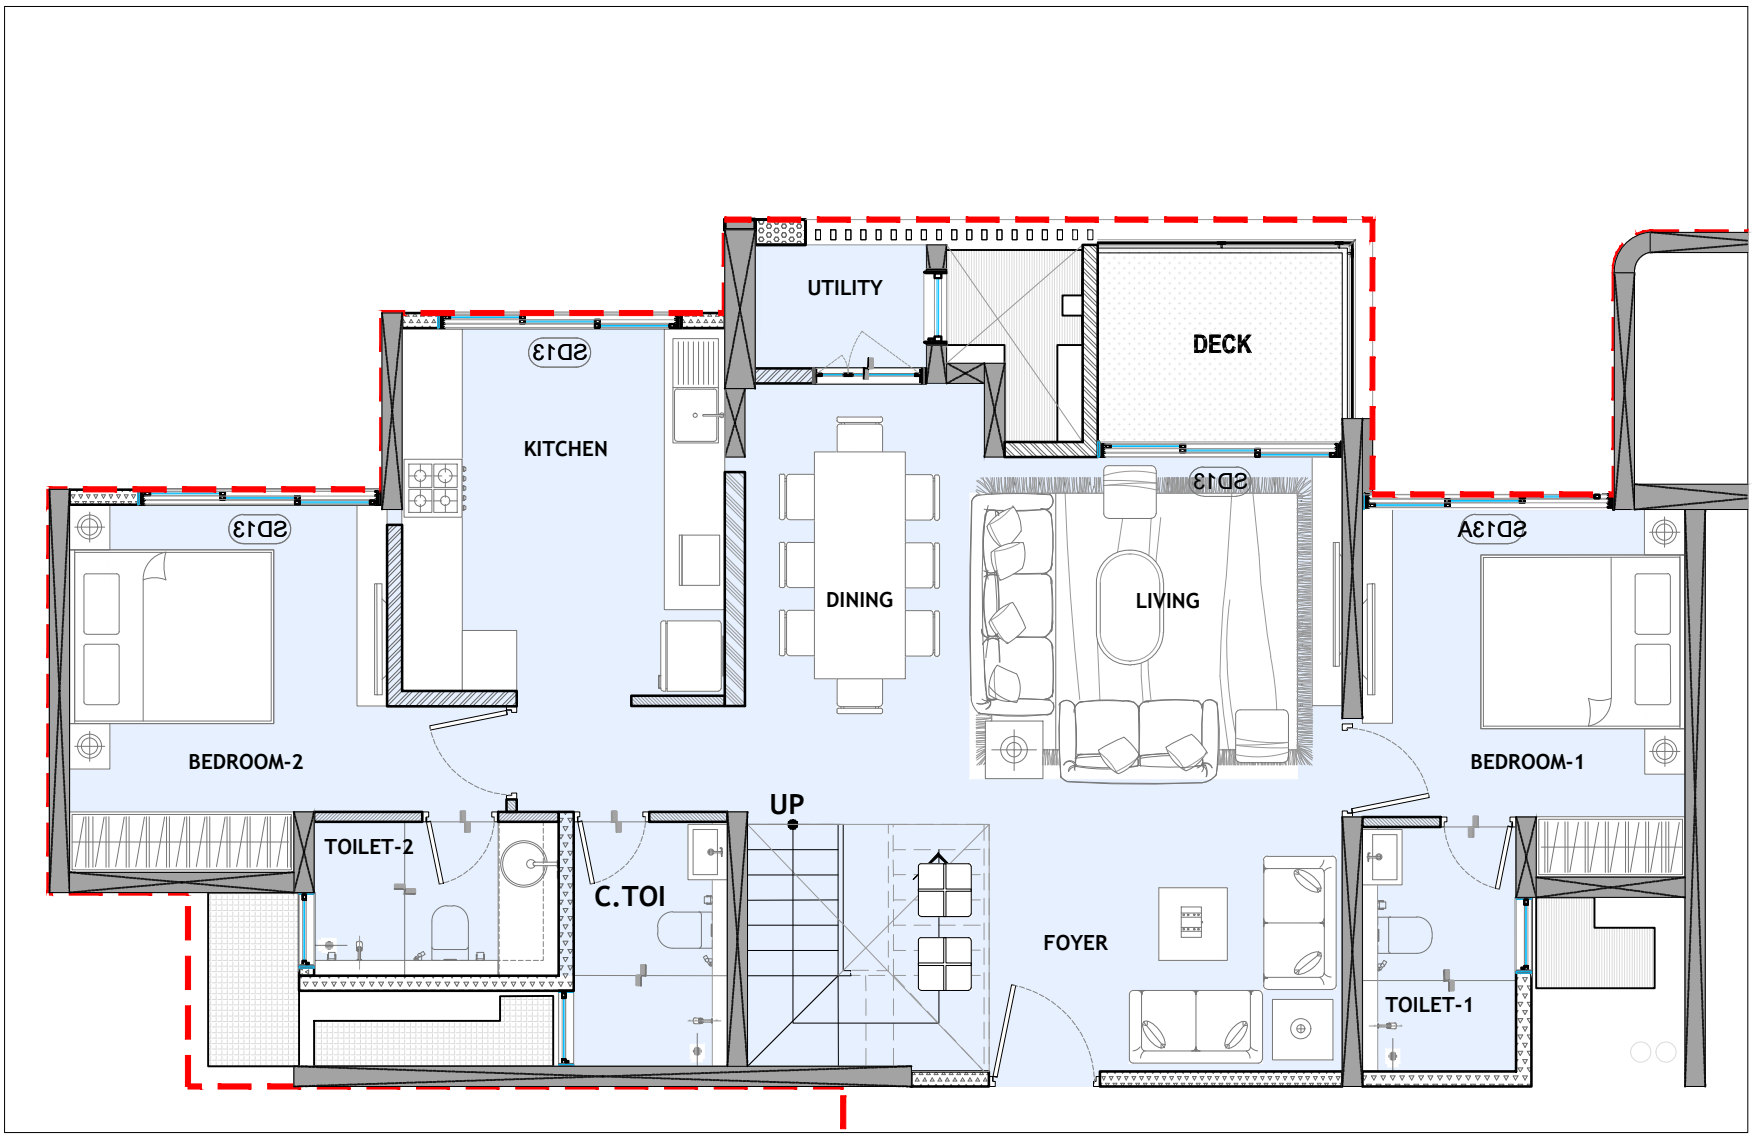



34TH FLOOR LEVEL

**PENTHOUSE**
RERACA=1817 SQFT

# APT-1, 2

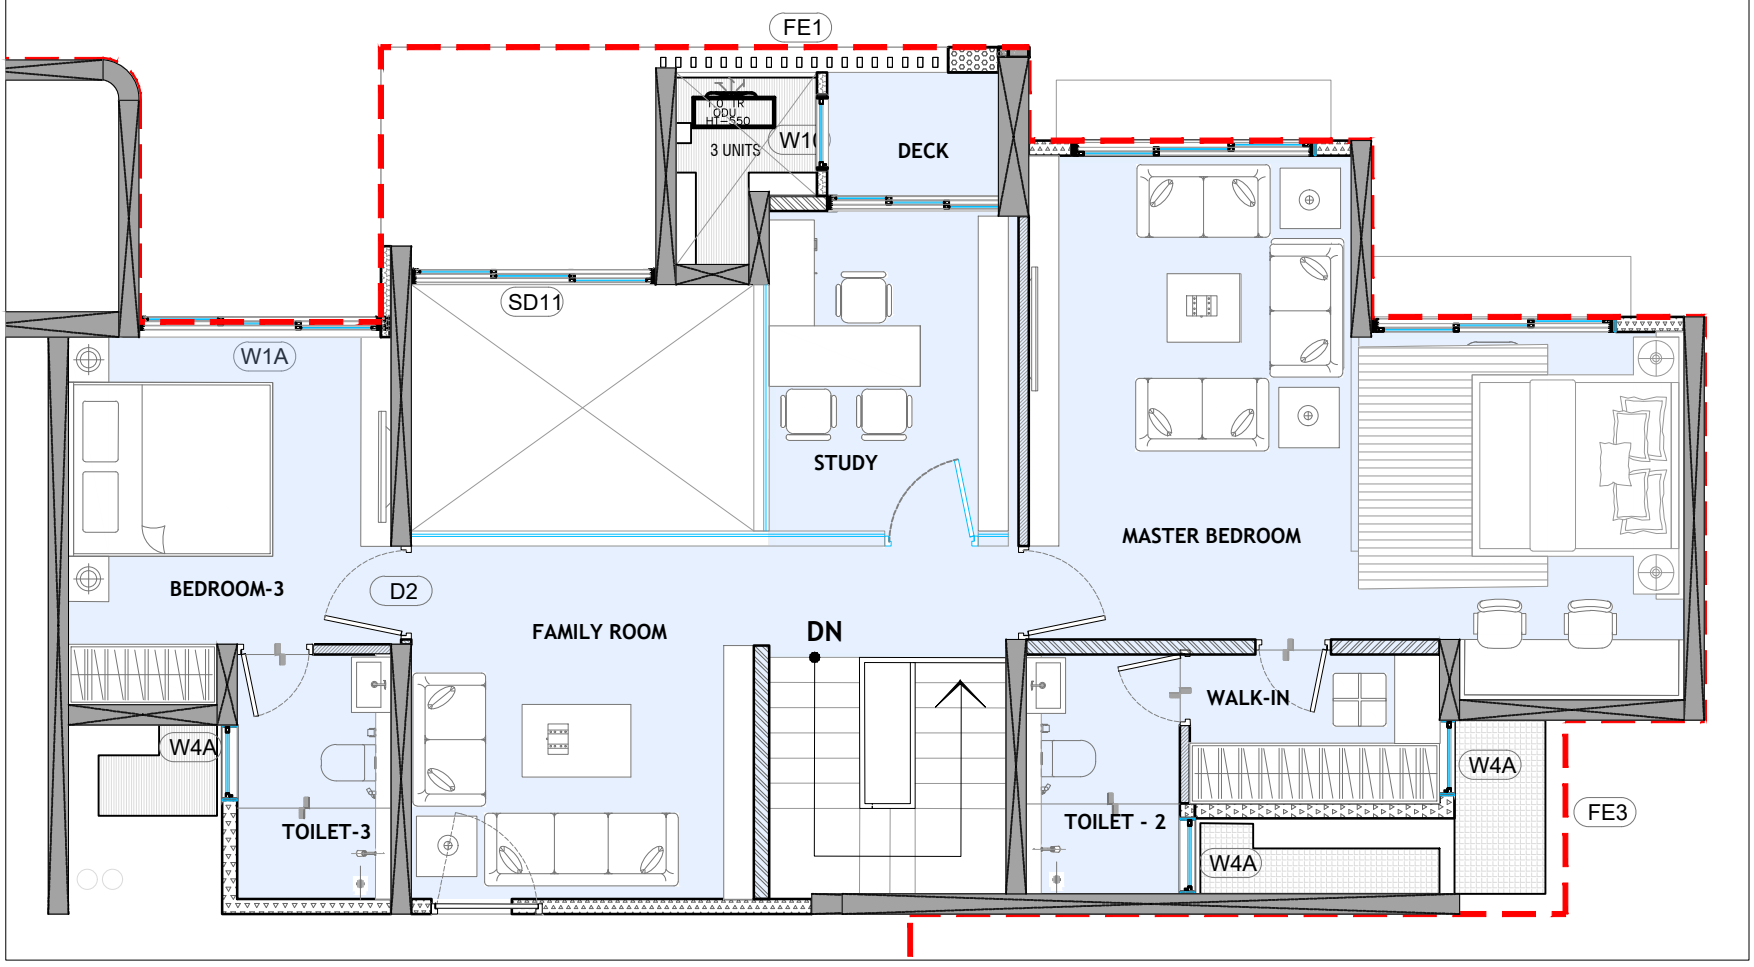


35TH FLOOR LEVEL

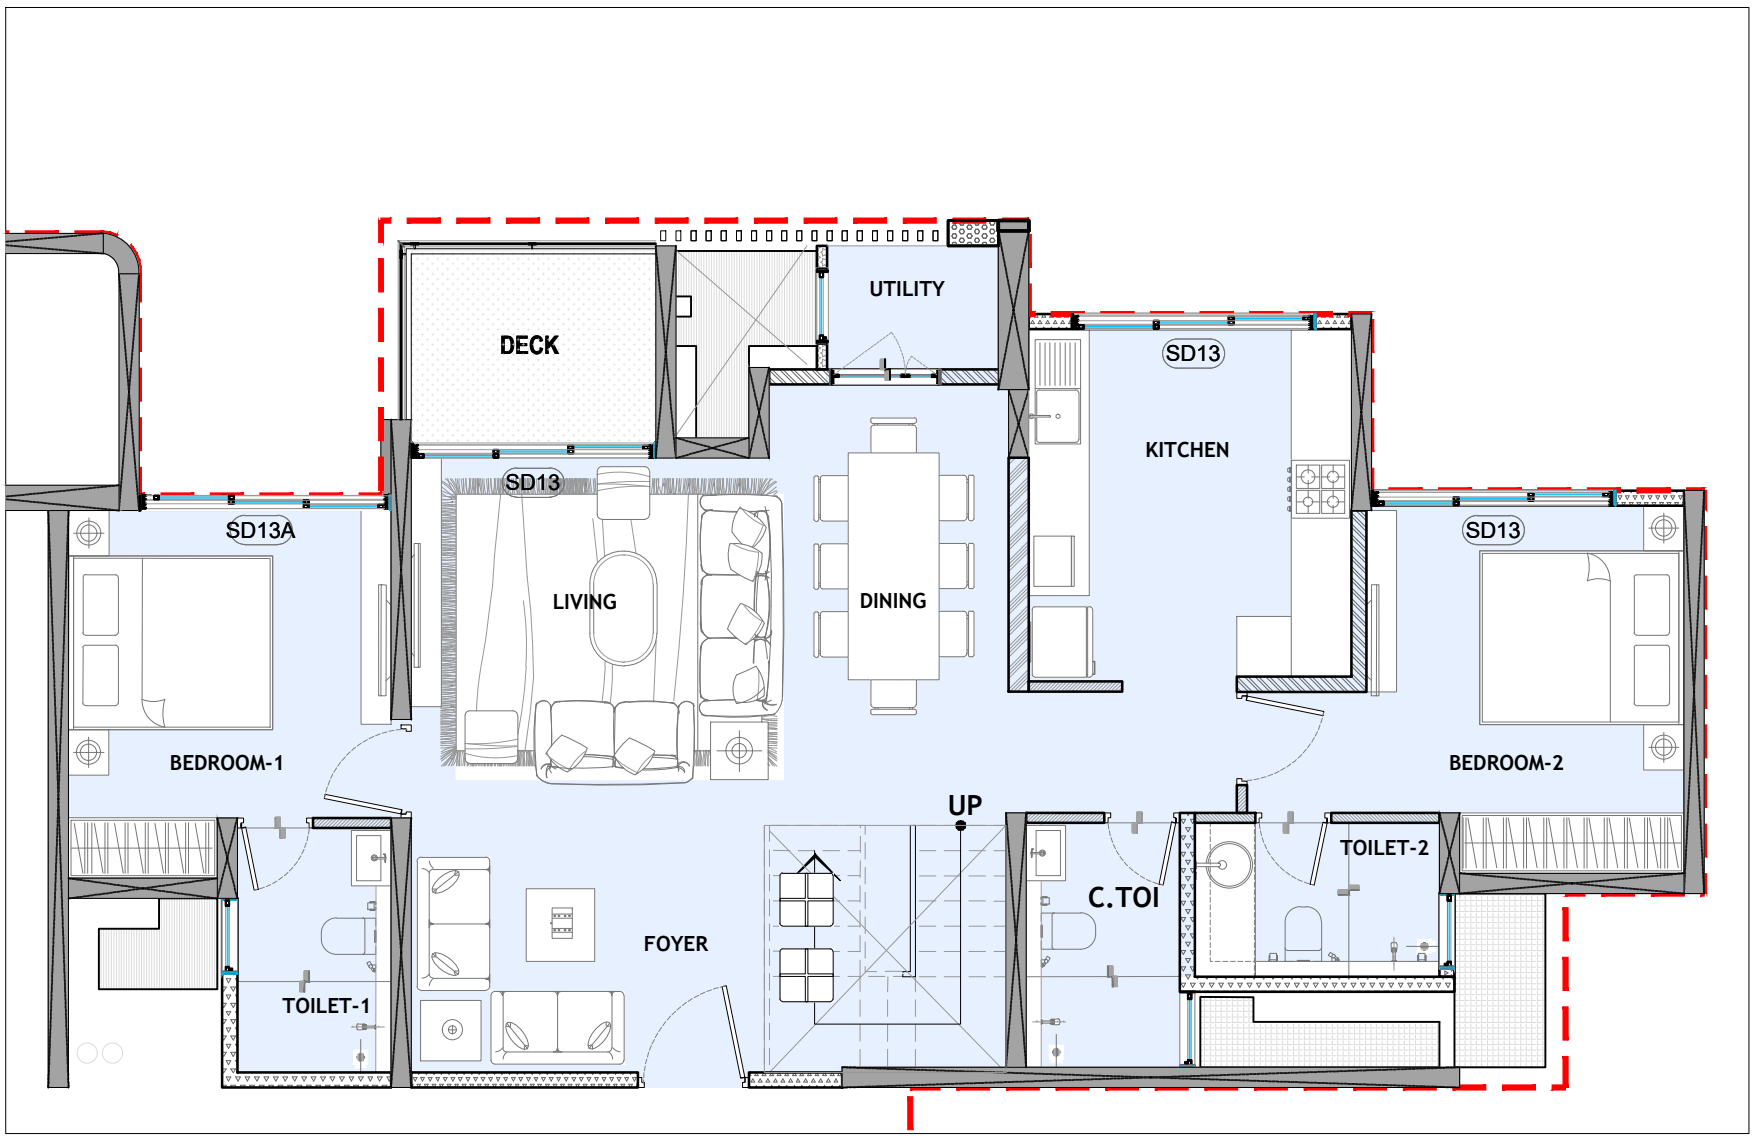


34TH FLOOR LEVEL

# APT-3

**PENTHOUSE**

RERACA=1817 SQFT