
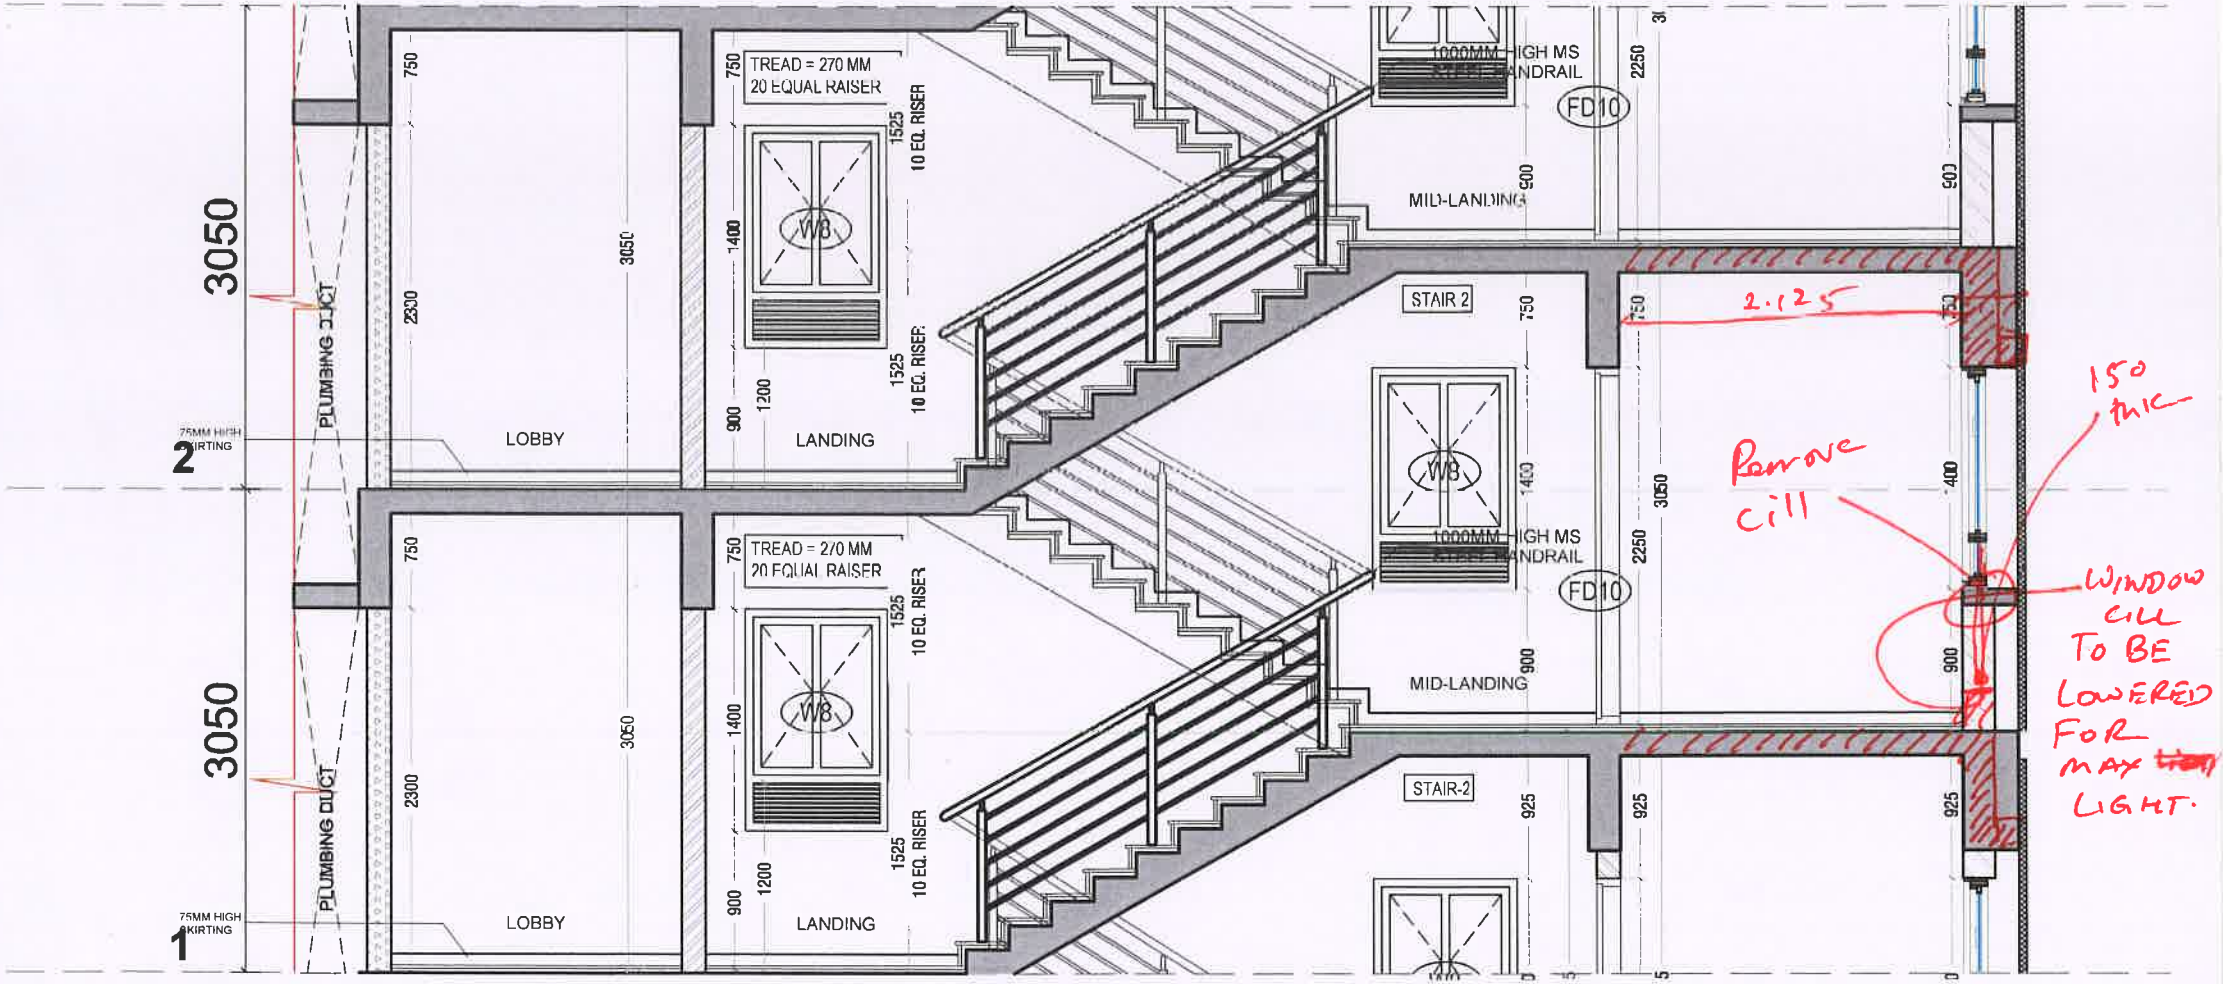


STAIRCASE SECTION C-C

STAIRCASE 2

31/10/2022

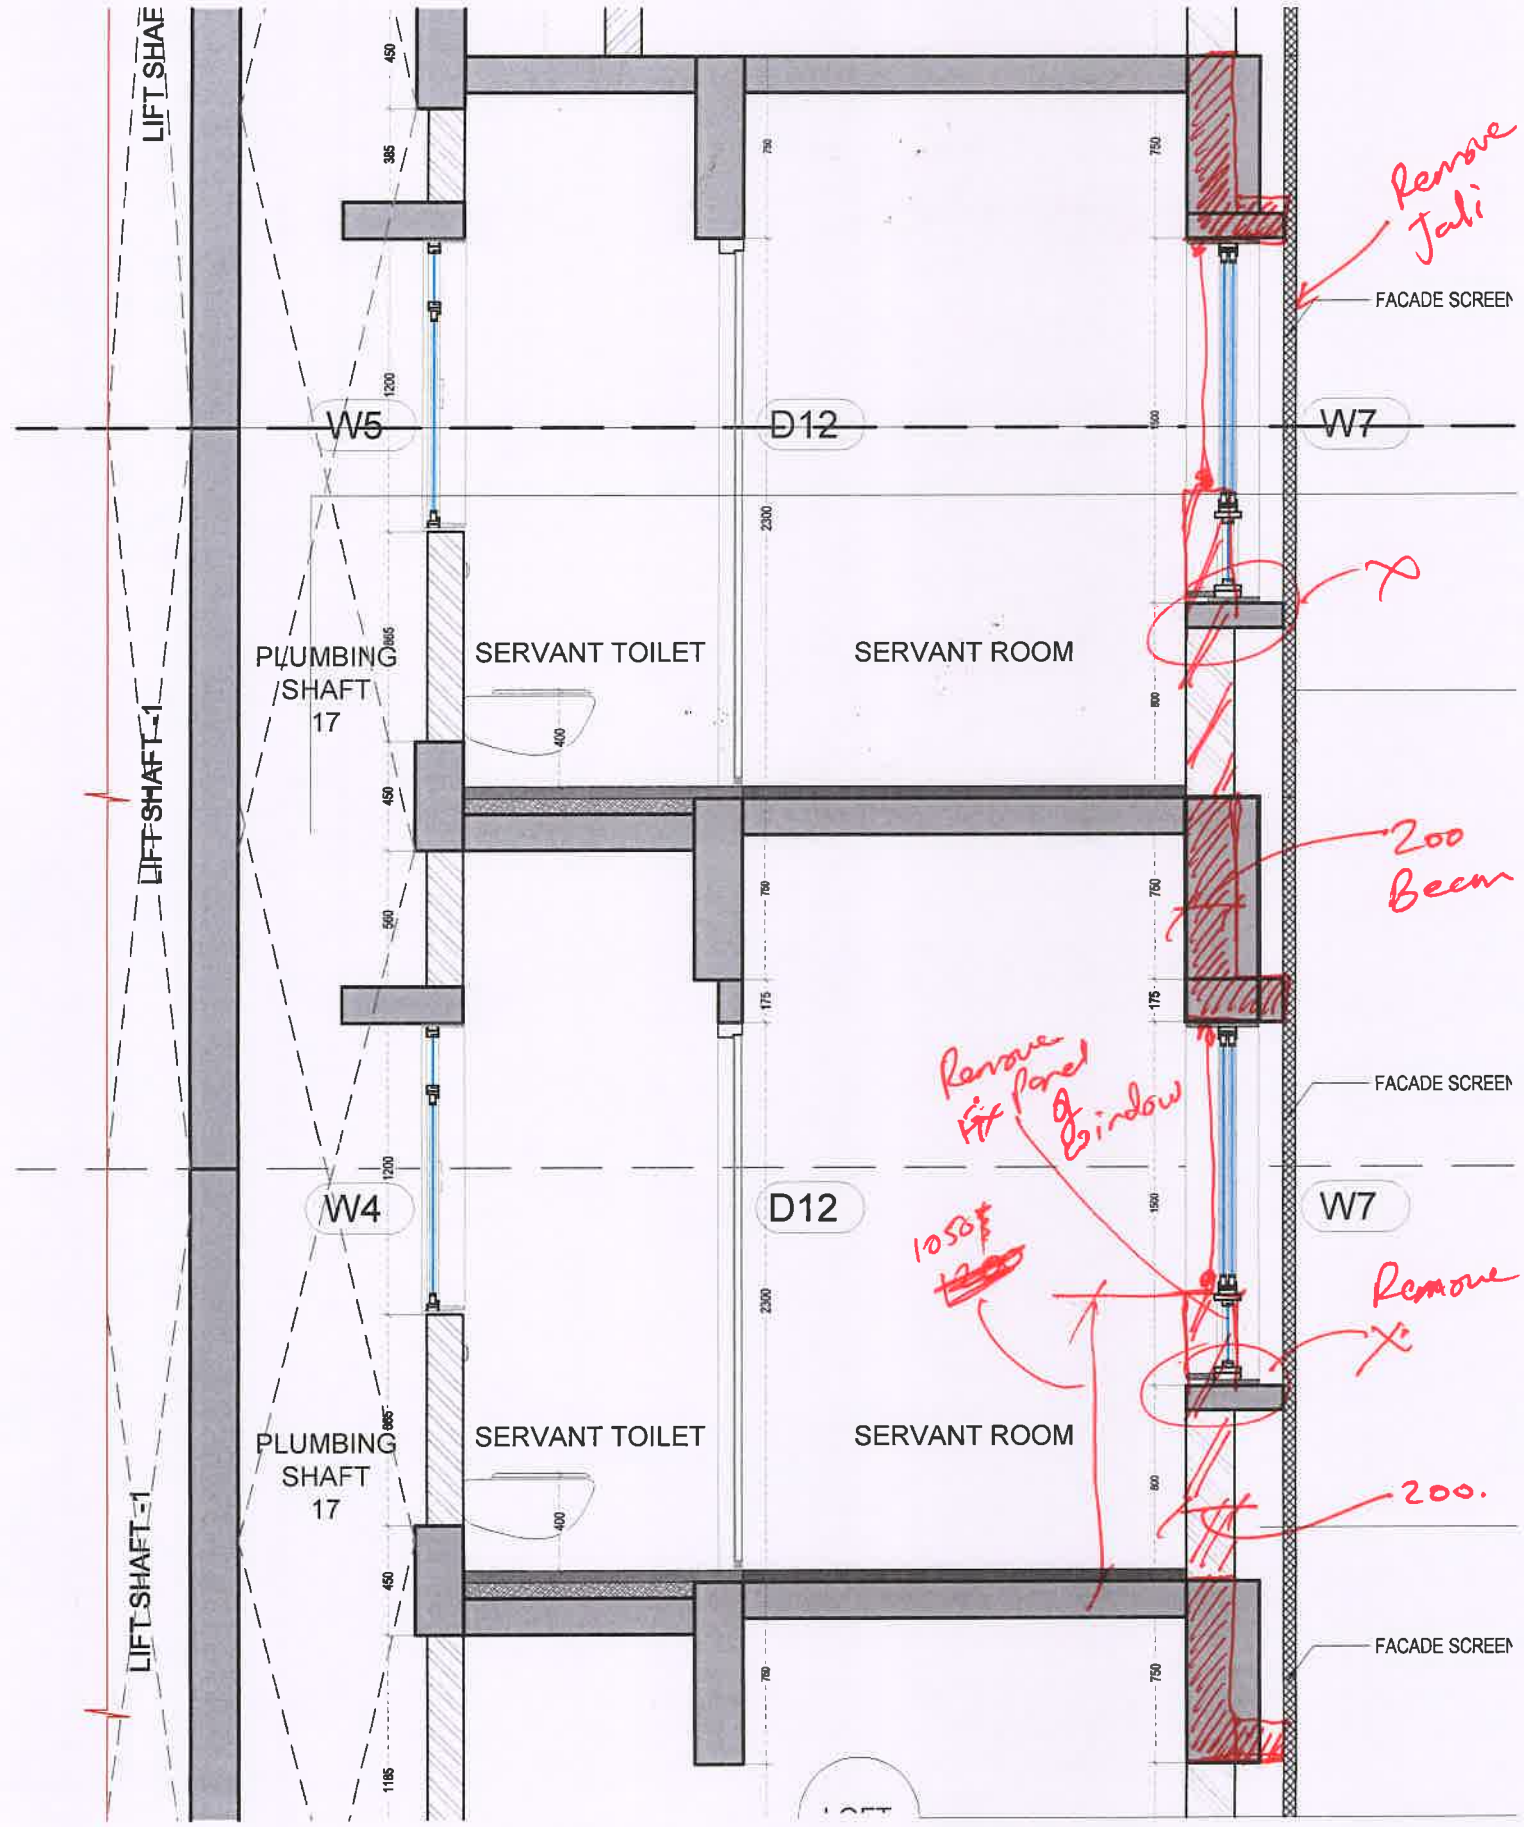

WALL SECTION 7

STAIRCASE-3

#31/10/2022