

PLEASE NOTE :
COLUMN E1 WILL NOT CONTINUE AFTER P3 LEVEL
COLUMN E31 REMOVED FOR ENTRANCE LOBBY
COLUMN E2 WILL REDUCE IN SIZE THEREFORE CENTERLINE UPDATED

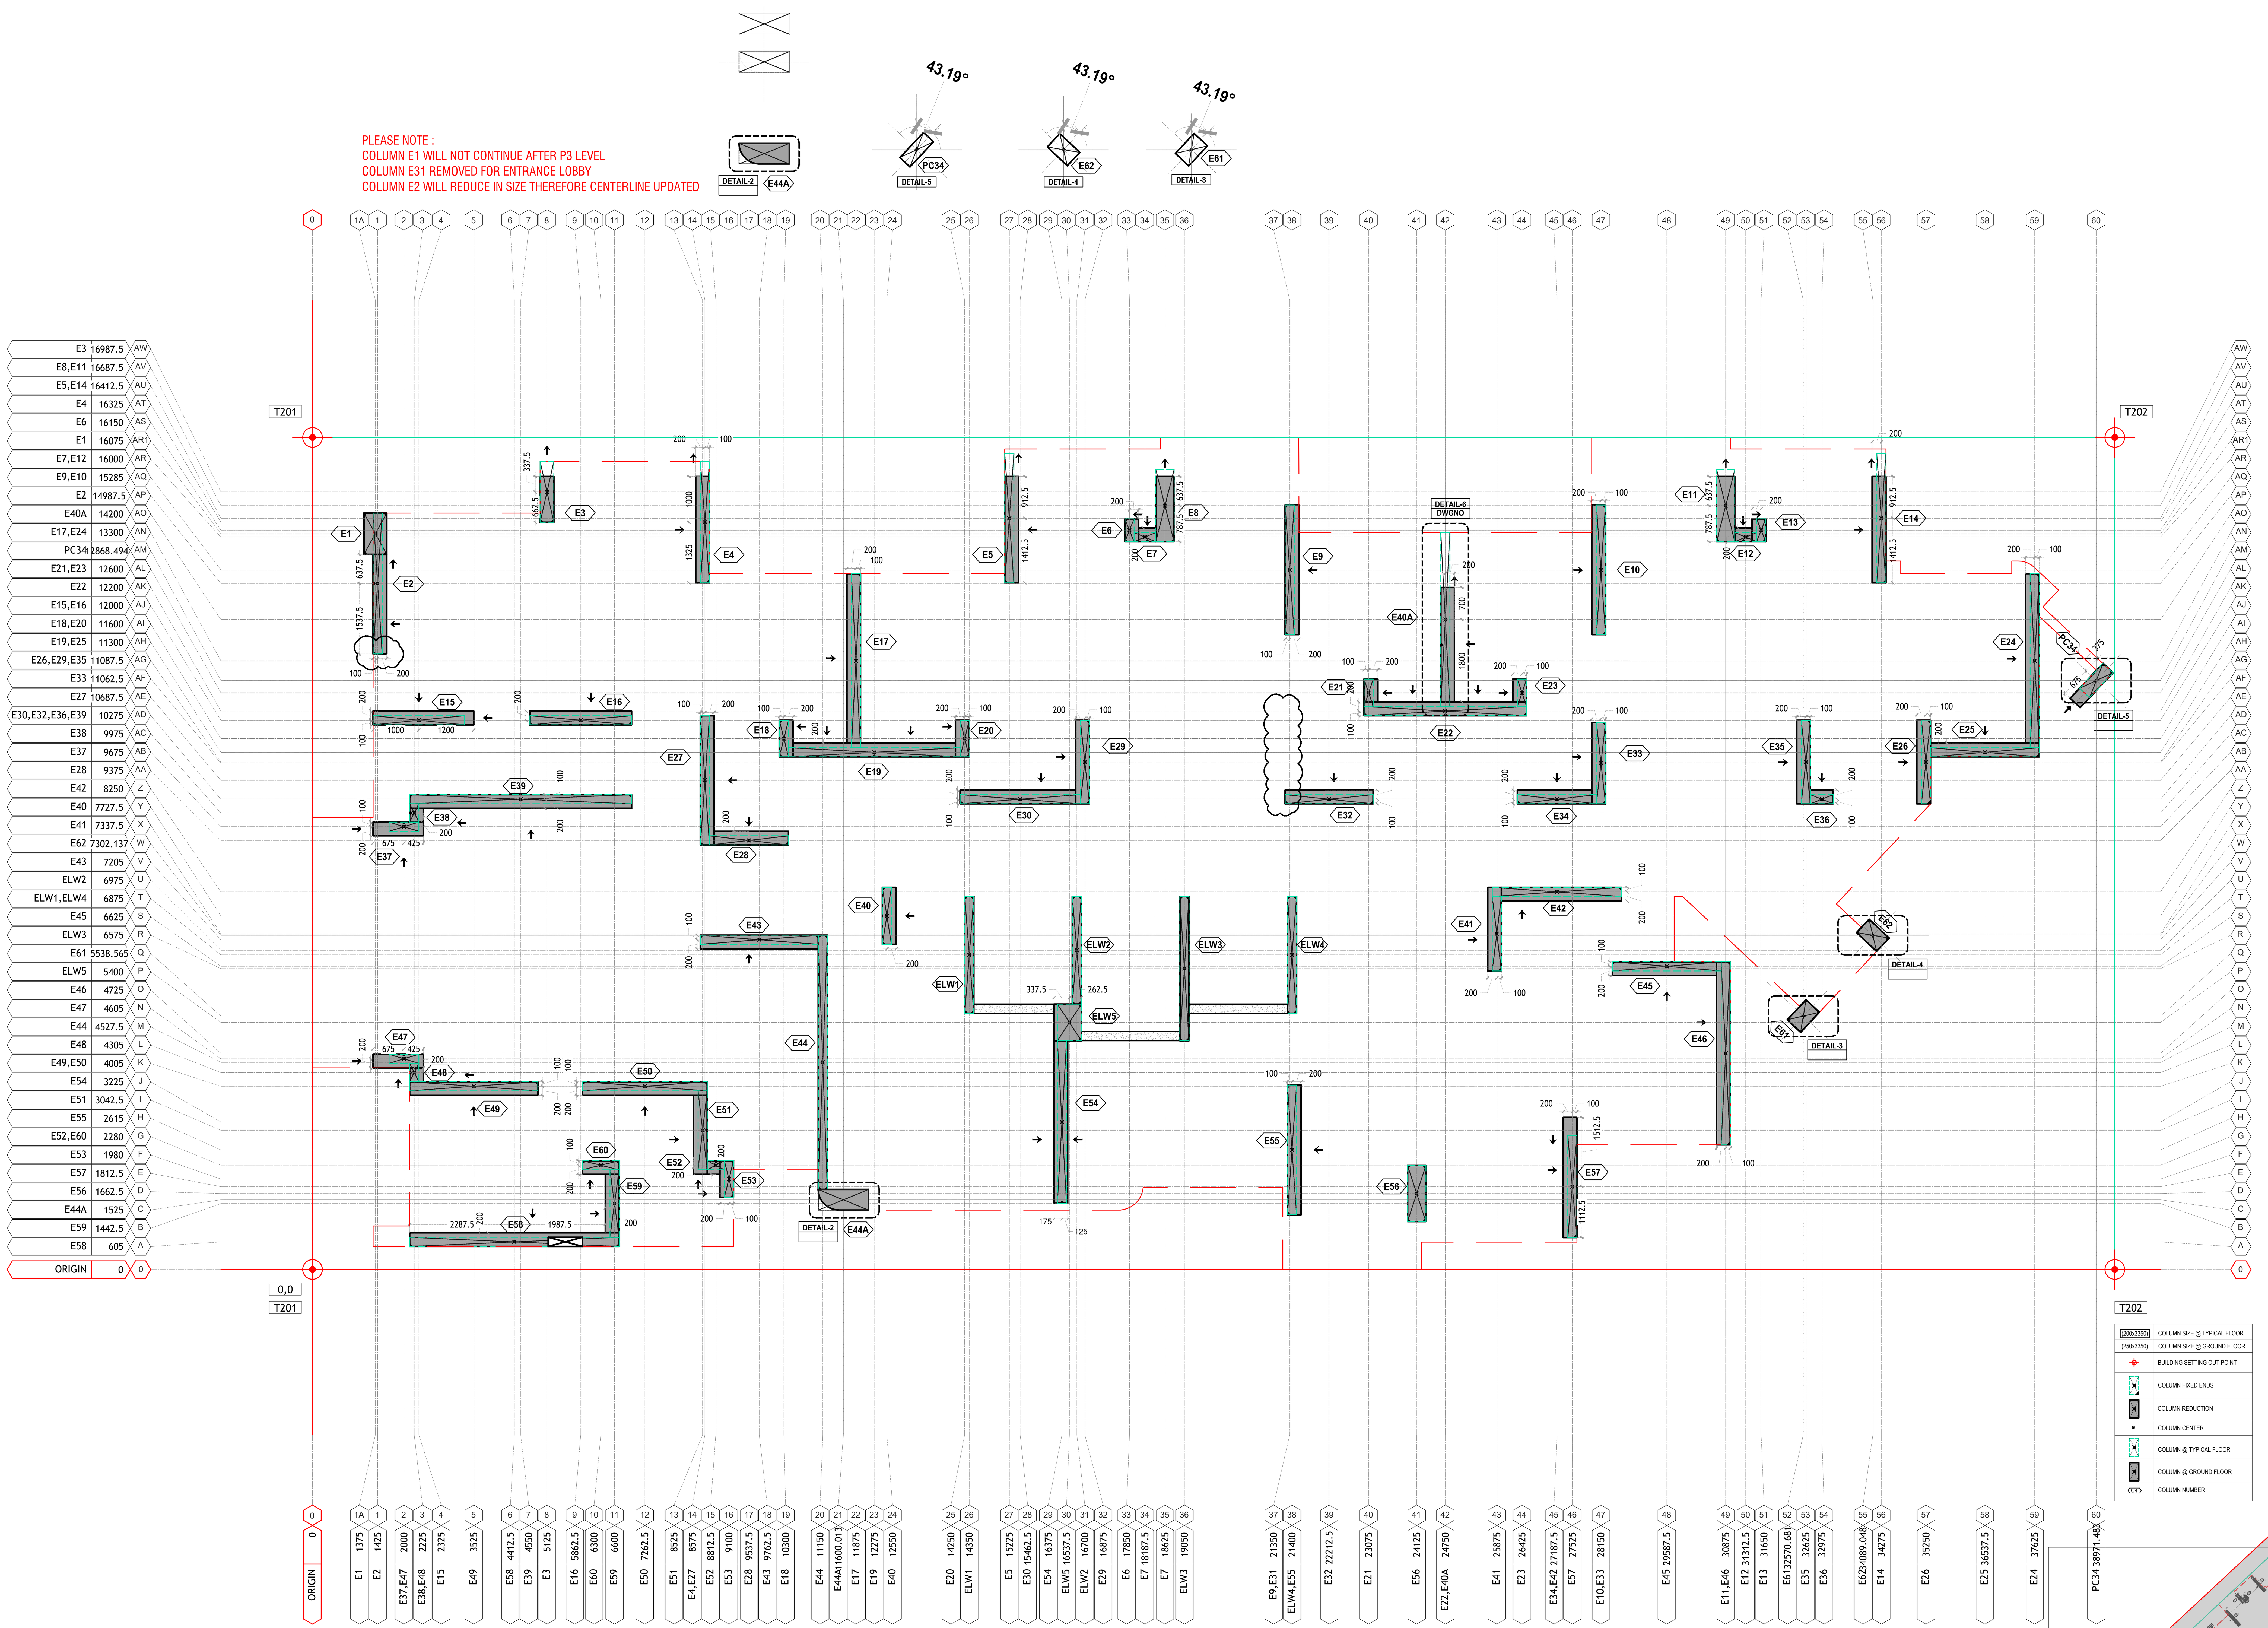

(200x3350)	COLUMN SIZE @ TYPICAL FLOOR
(250x3350)	COLUMN SIZE @ GROUND FLOOR
	BUILDING SETTING OUT POINT
	COLUMN FIXED ENDS
	COLUMN REDUCTION
	COLUMN CENTER
	COLUMN @ TYPICAL FLOOR
	COLUMN @ GROUND FLOOR
C4	COLUMN NUMBER

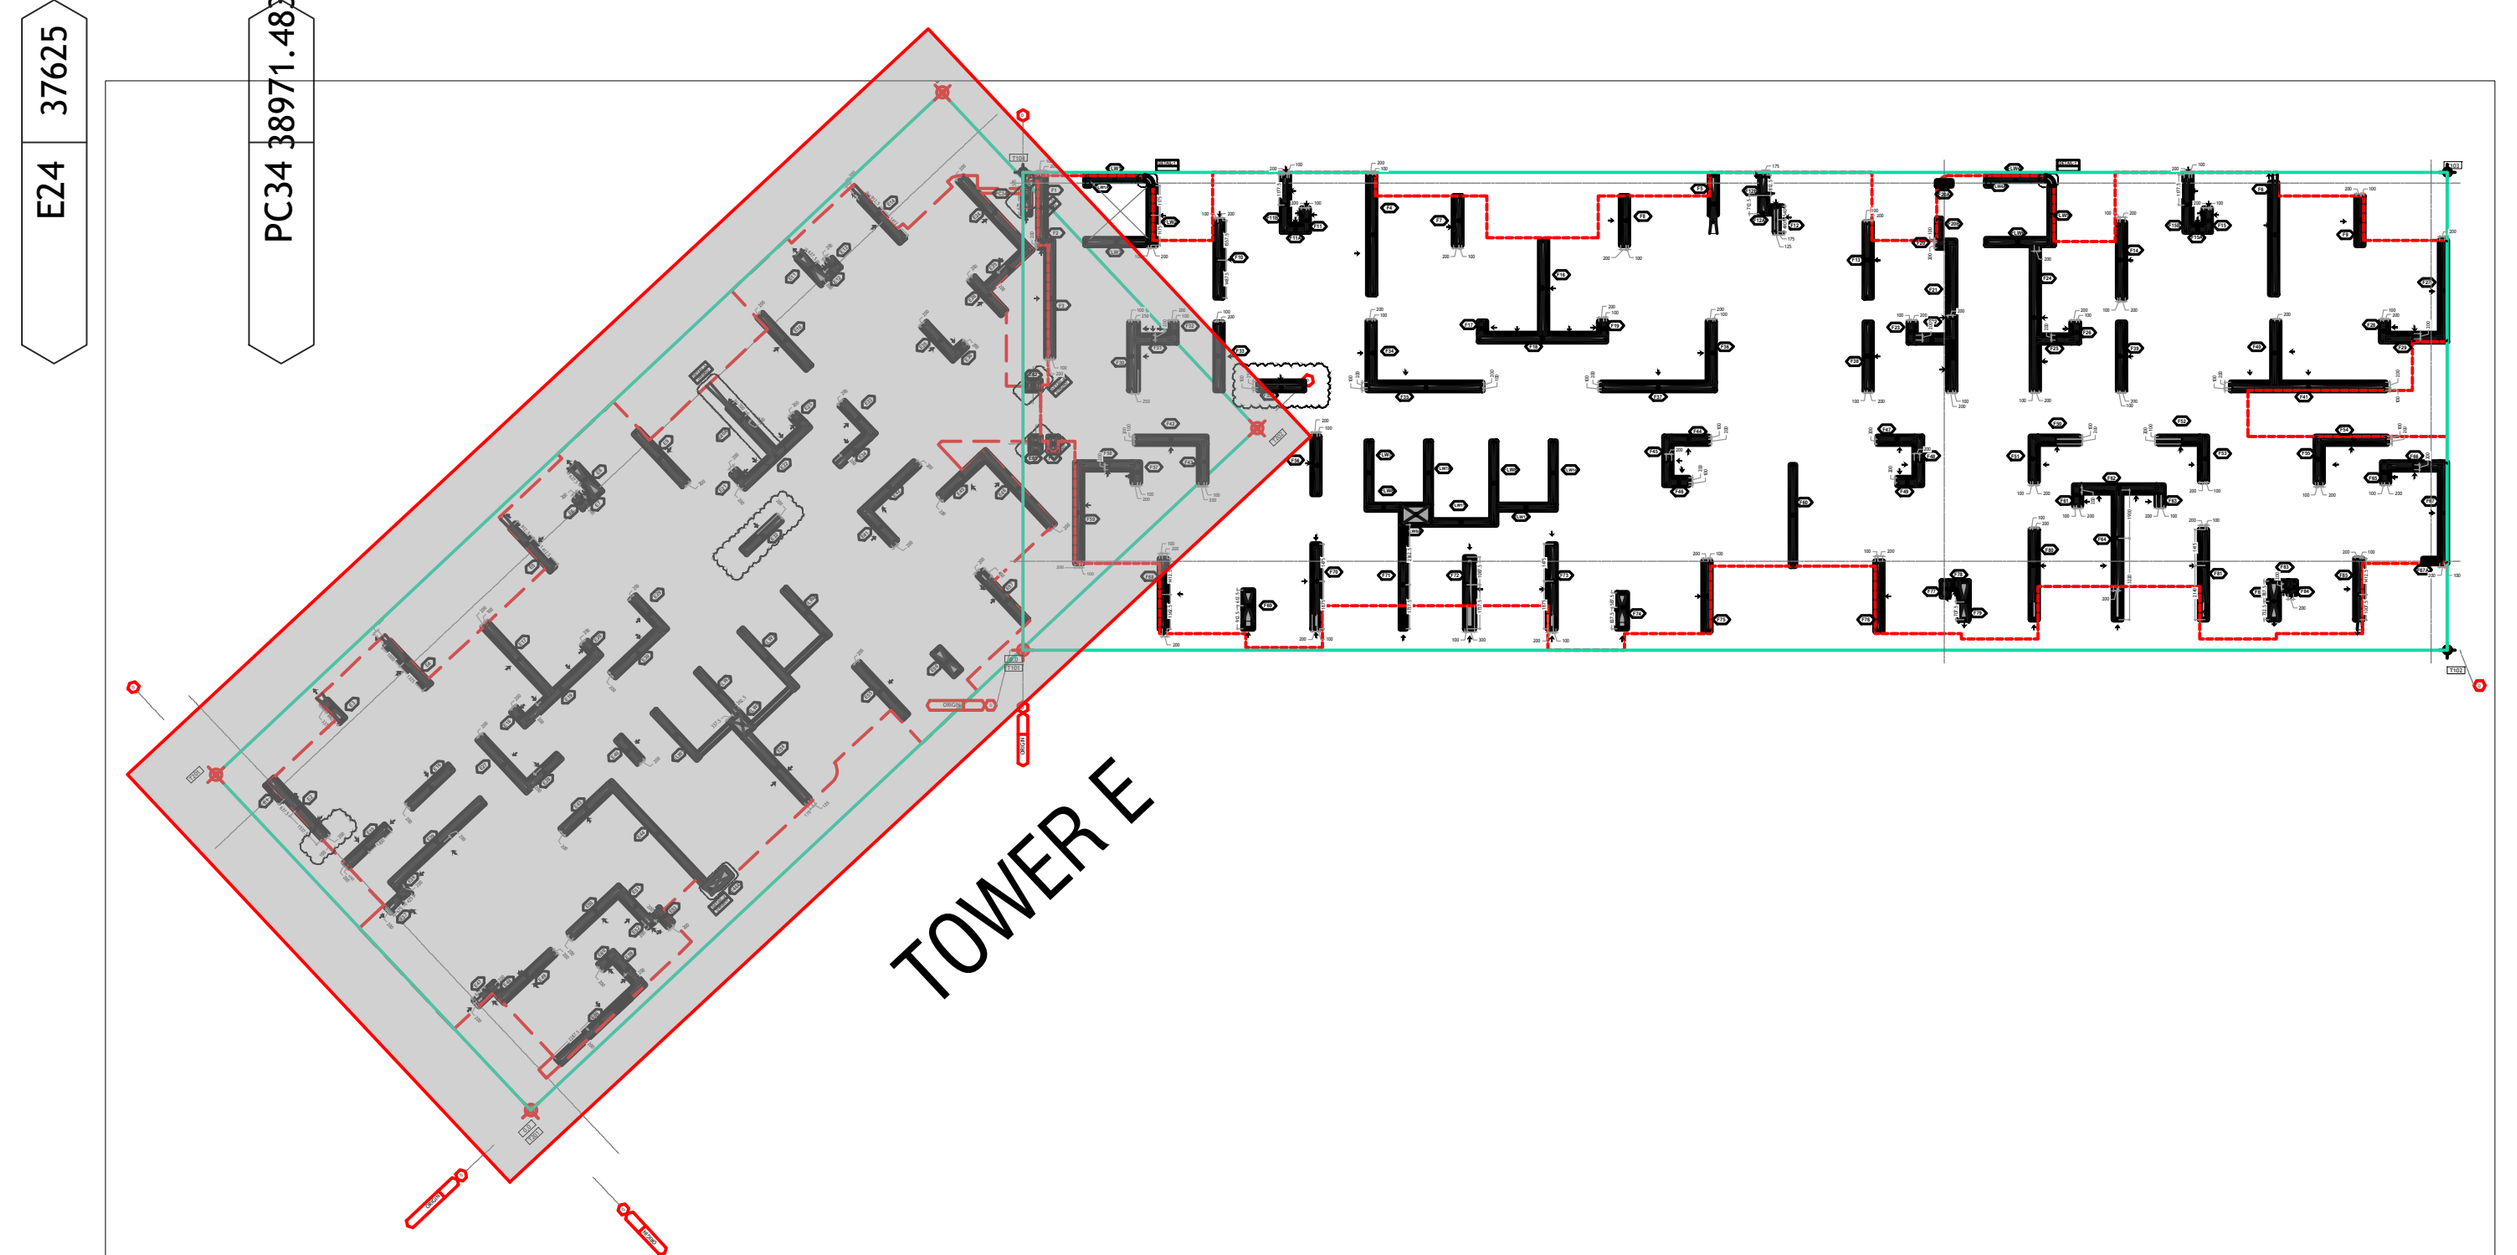

GENERAL NOTES

1 : All dimensions are in millimeters and levels in meters unless specified otherwise.
2 : Do not scale the drawing; follow written dimensions.
3 : All dimensions are unfinished dimensions unless specified otherwise.
4 : Any discrepancies should be brought to the notice of the Architect prior to execution of job / procuring materials at site.
5 : This drawing is the property of Kapadia Associates and should not be reproduced, copied, handed over to a third party or used for any purpose other than for which it has been issued.
6 : This drawing is to be read in conjunction with all relevant structural & services drawings.

REVISION INDEX

REV. NO.	DATE	REMARKS
R00	18-01-2023	VFC ISSUED
R01	18-04-2023	COLUMN E57 UPDATE
R02	23-06-2023	COLUMN E31 REMOVED FOR ENTRANCE LOBBY , E2 UPDATED

REV. NO.	DATE	REMARKS

CLIENT
LODHA

PROJECT TITLE
LODHA BELLA VISTA
THANE

DRAWING TITLE & NO.
E_101 TOWER-E_CENTERLINE PLAN

DRAWING STAGE
WORKING DRAWING

SCALE: 1:75
REV. NO.: R02
REV. DATE: 23-06-2023
STAMP & SIGNATURE

N

KAPADIA ASSOCIATES
architecture • urban design
112-114, Peninsula Centre,Dr. S.S. Rao Road,Parel East, Mumbai 400012
Tel : 91-22-6660 2838 / 39 E-mail : kapl@kapl.in Website : www.kapl.in