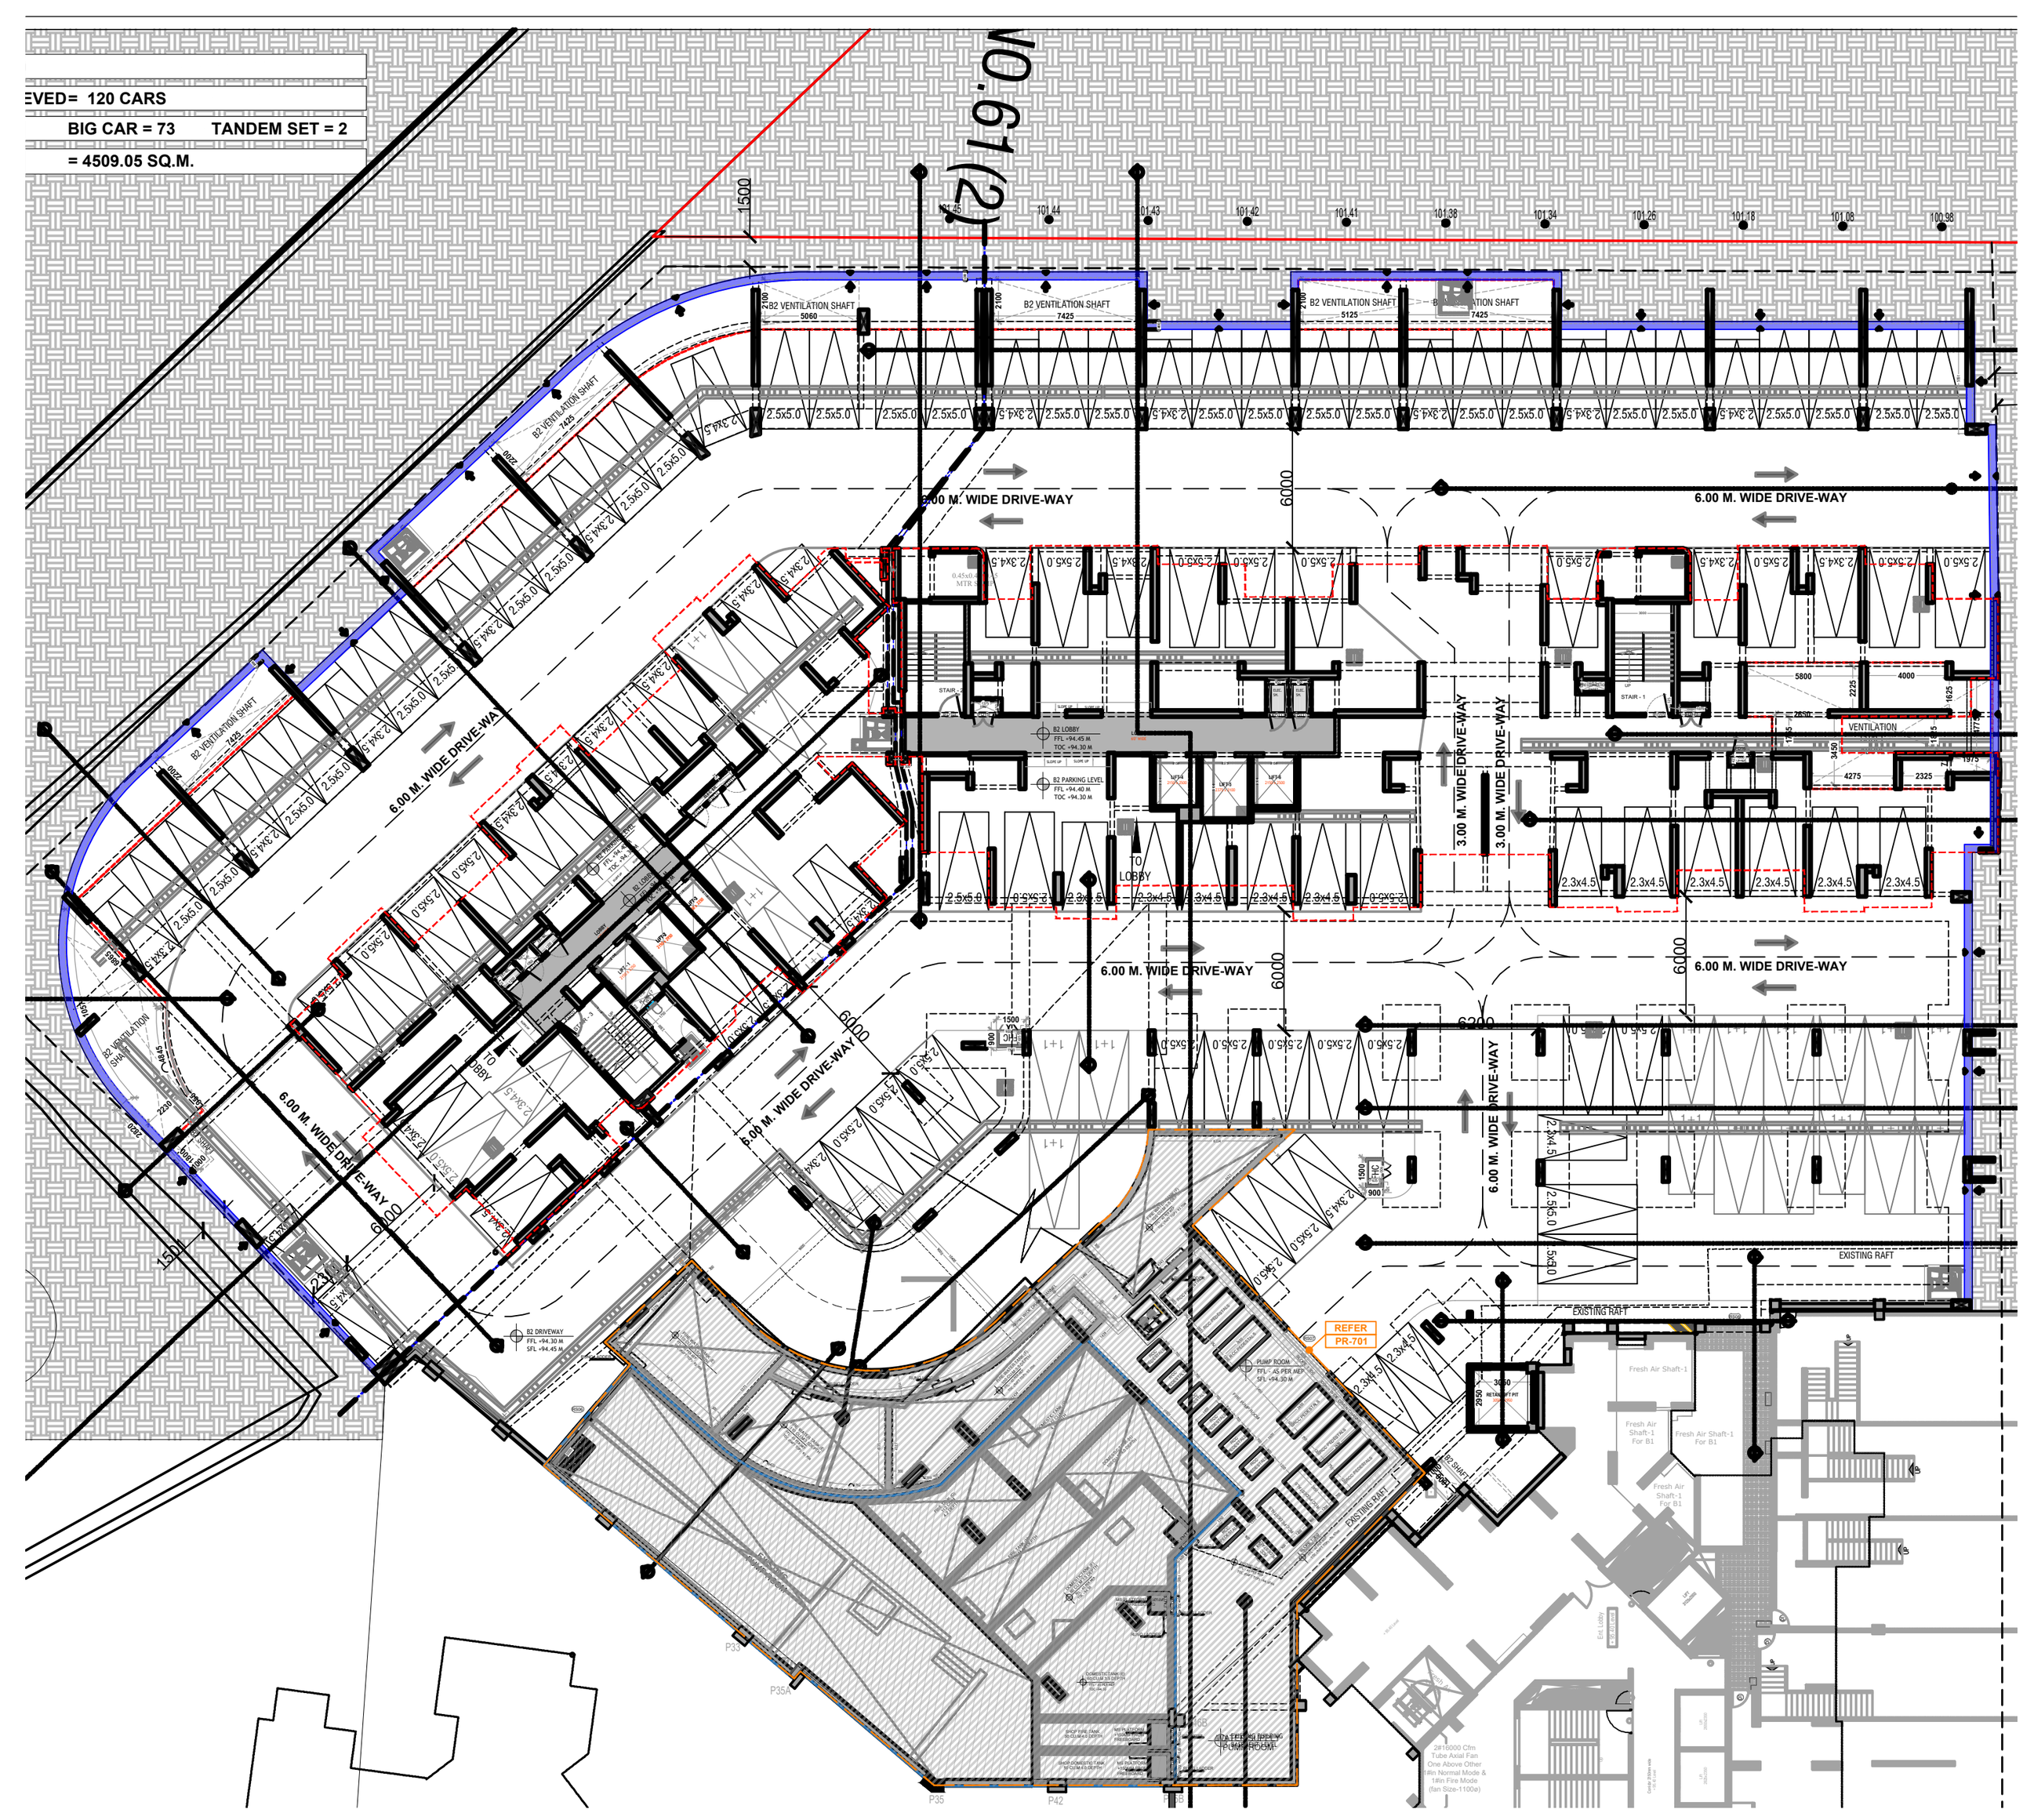

EVED= 120 CARS
BIG CAR = 73
TANDEM SET = 2
= 4509.05 SQ.M.
6.00 M. WIDE DRIVE-WAY
3.00 M. WIDE DRIVE-WAY
B2 VENTILATION SHAFT
VENTILATION
TO LOBBY
EXISTING RAFT
REFER