


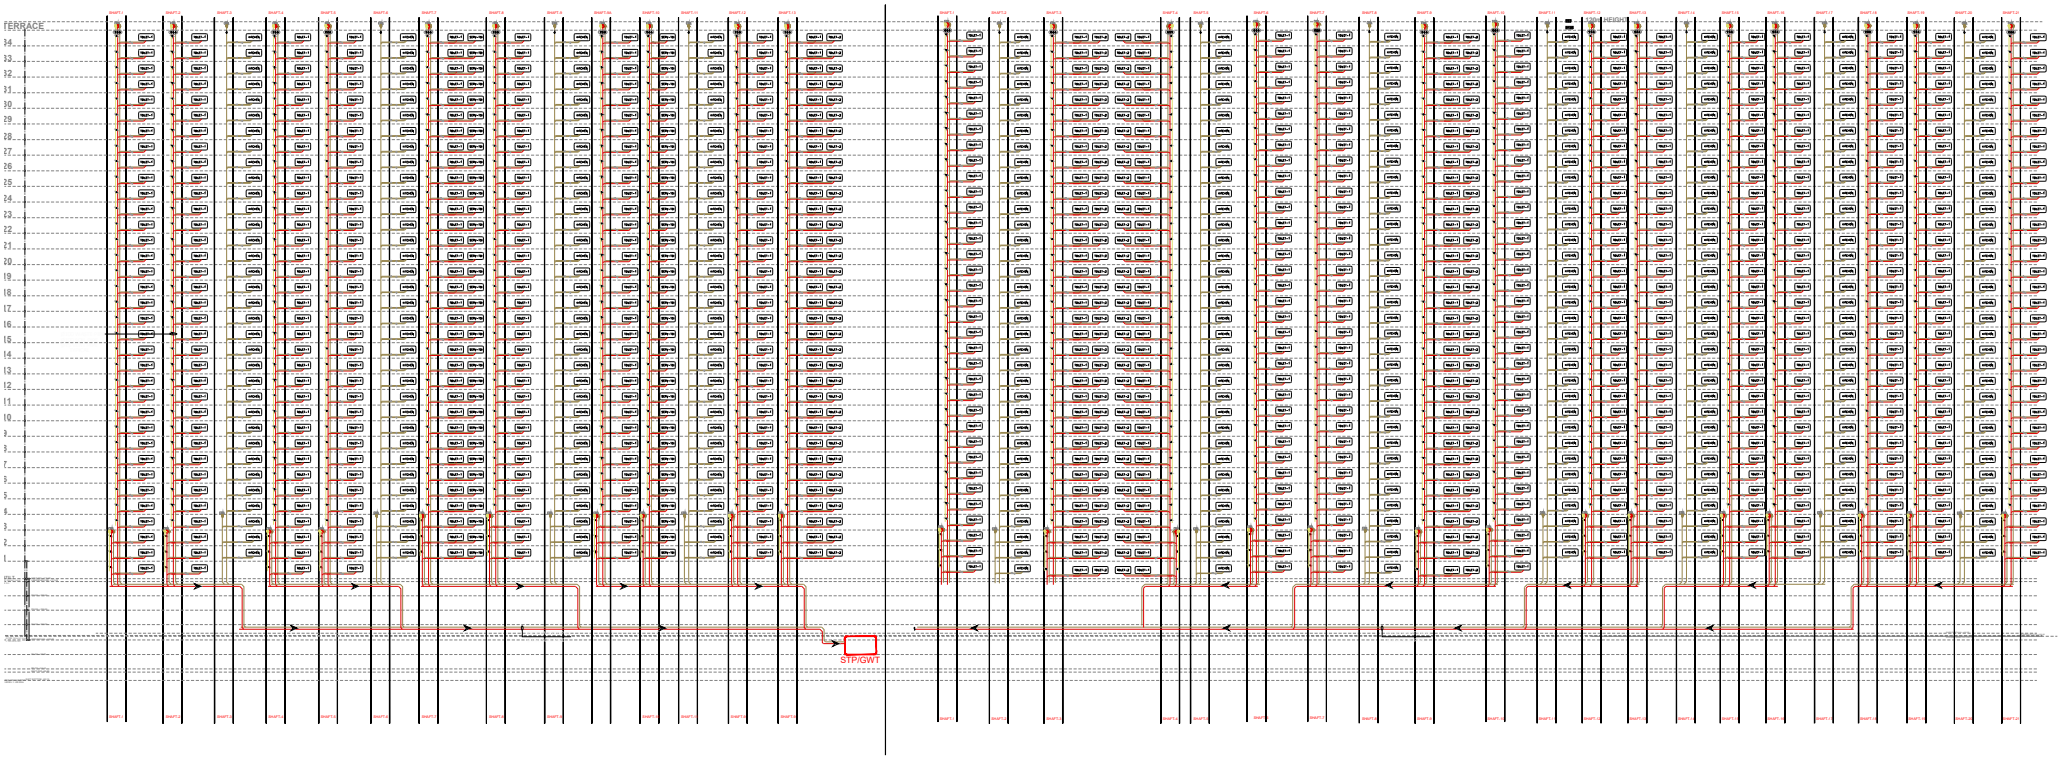


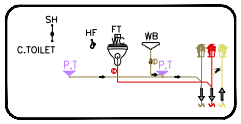

1.TOILET DETAILS–1,2,3

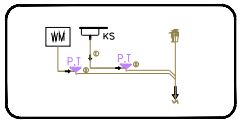

2.KITCHEN DETAILS

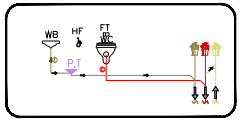

3.SERVANT TOI.DETAILS

DRAINAGE WATER PIPE

GREY WATER PIPE

