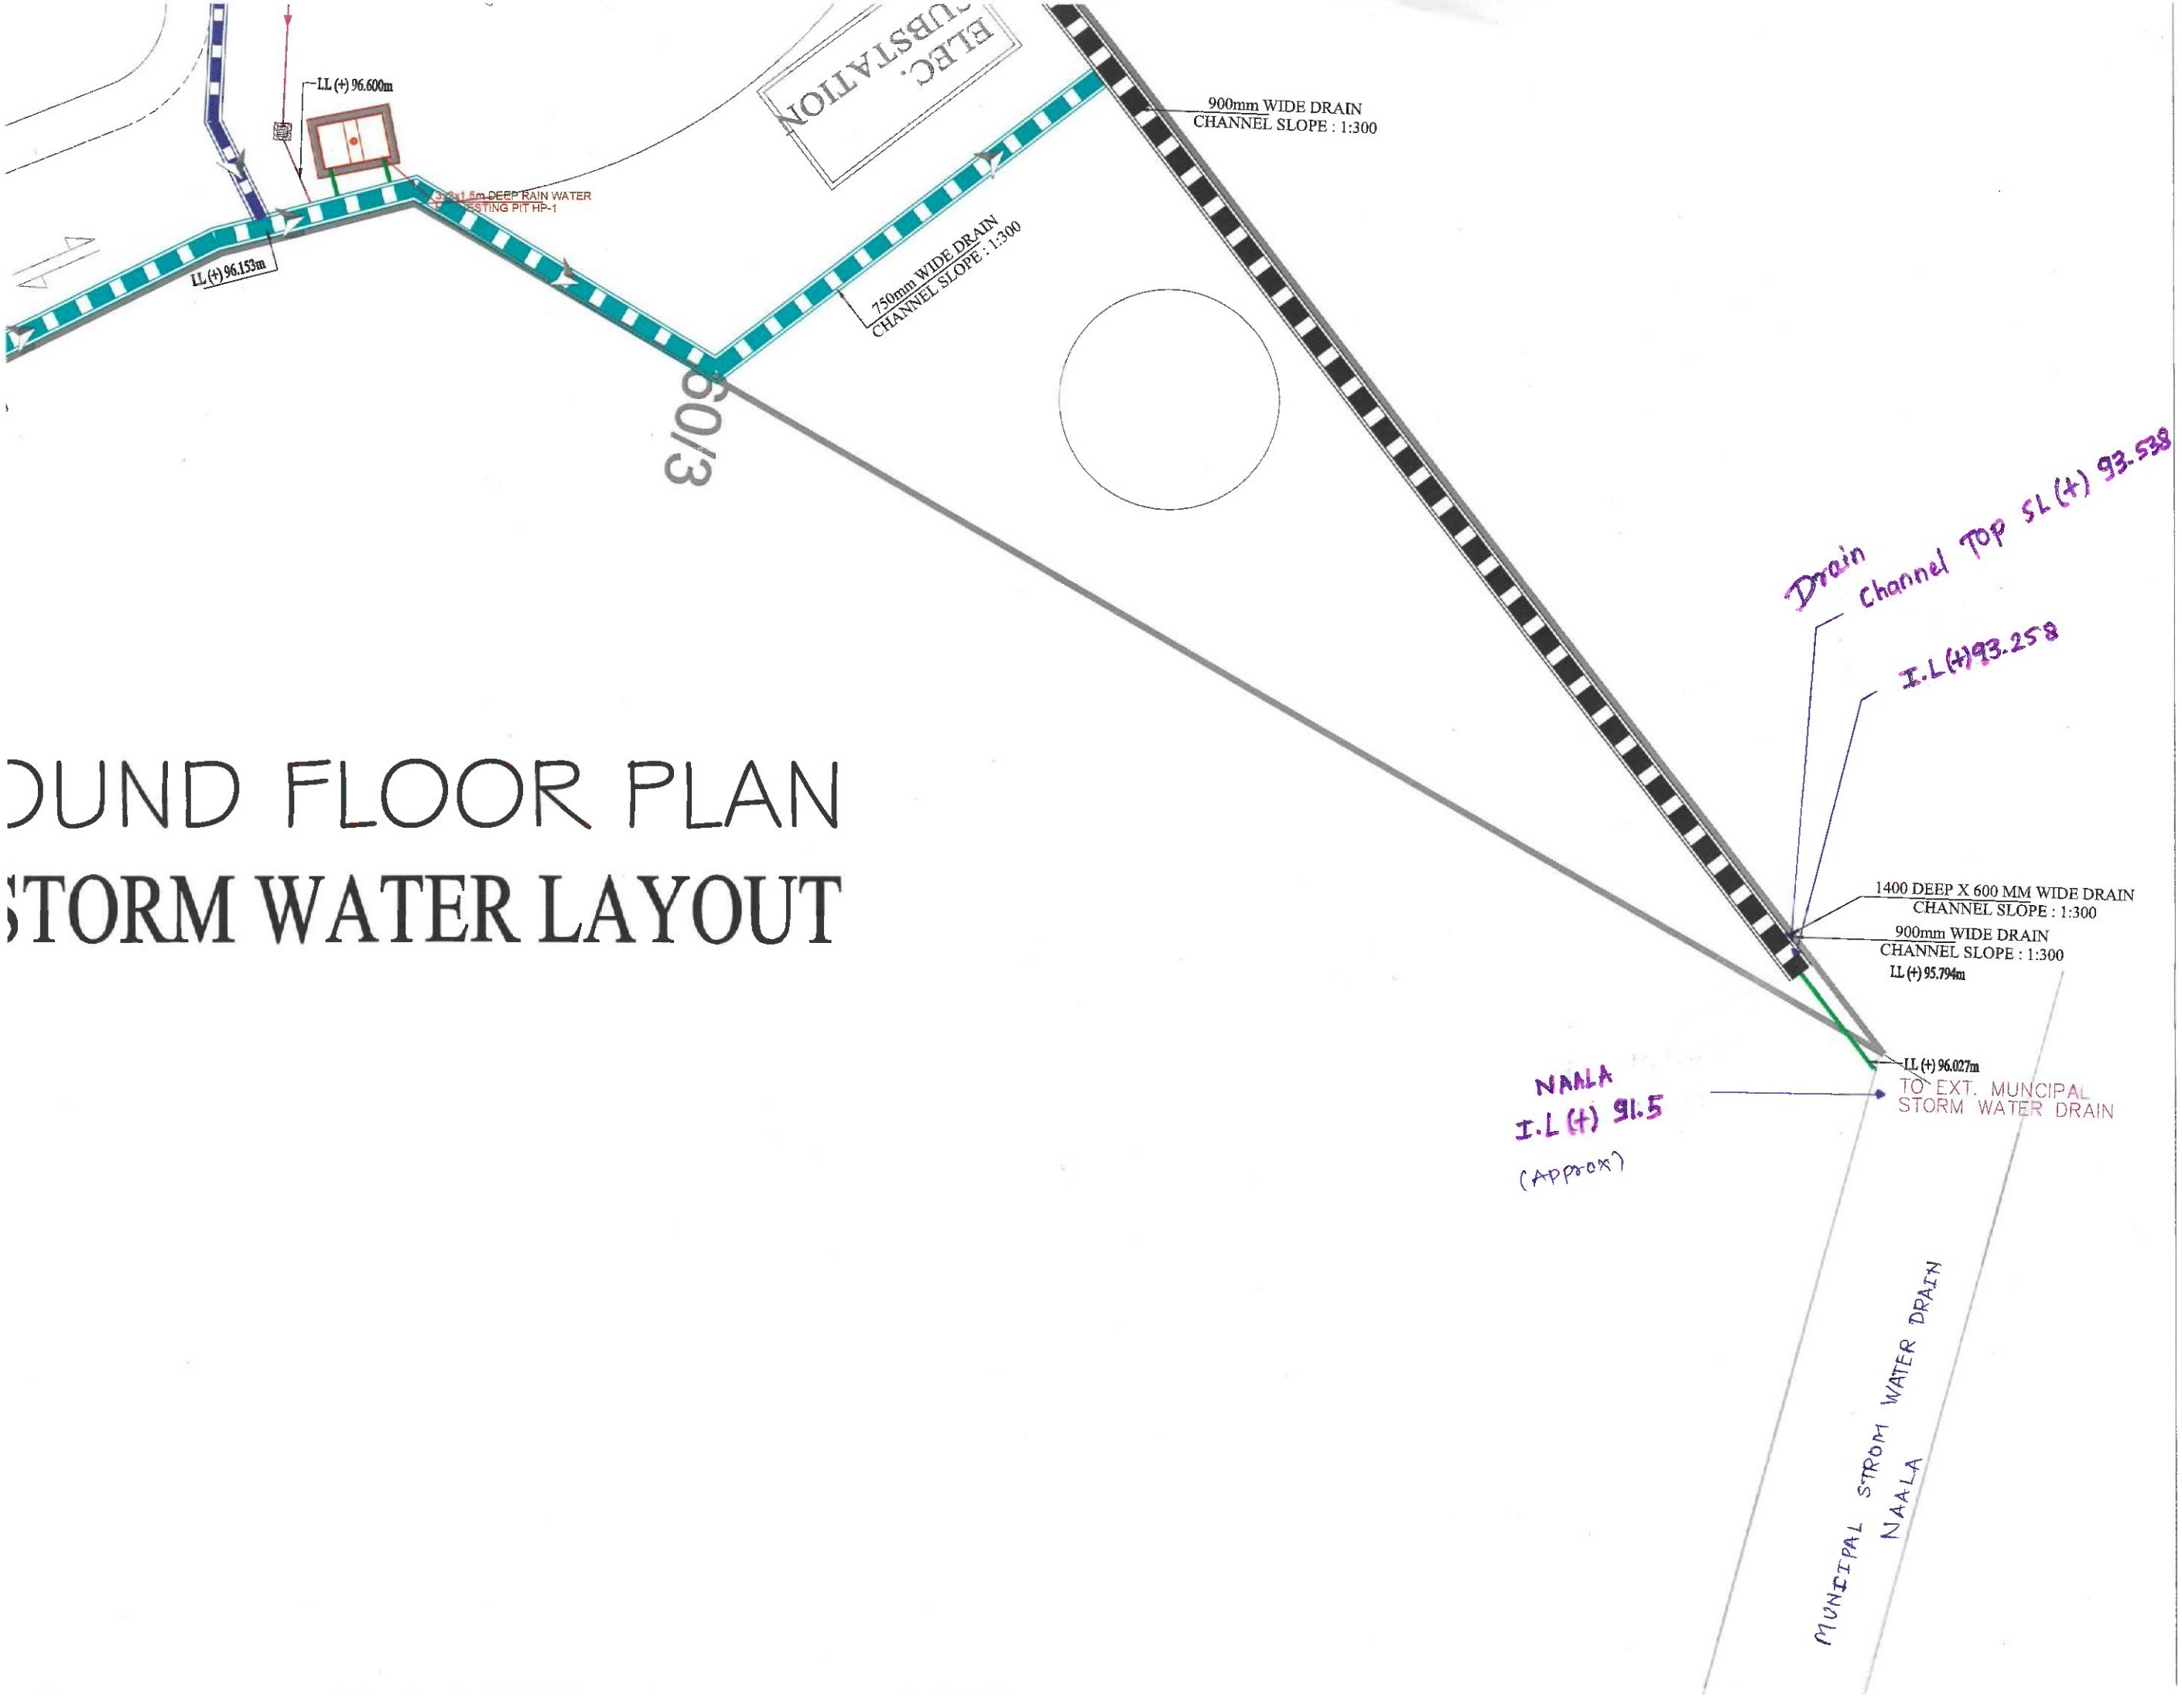


OUND FLOOR PLAN

STORM WATER LAYOUT