

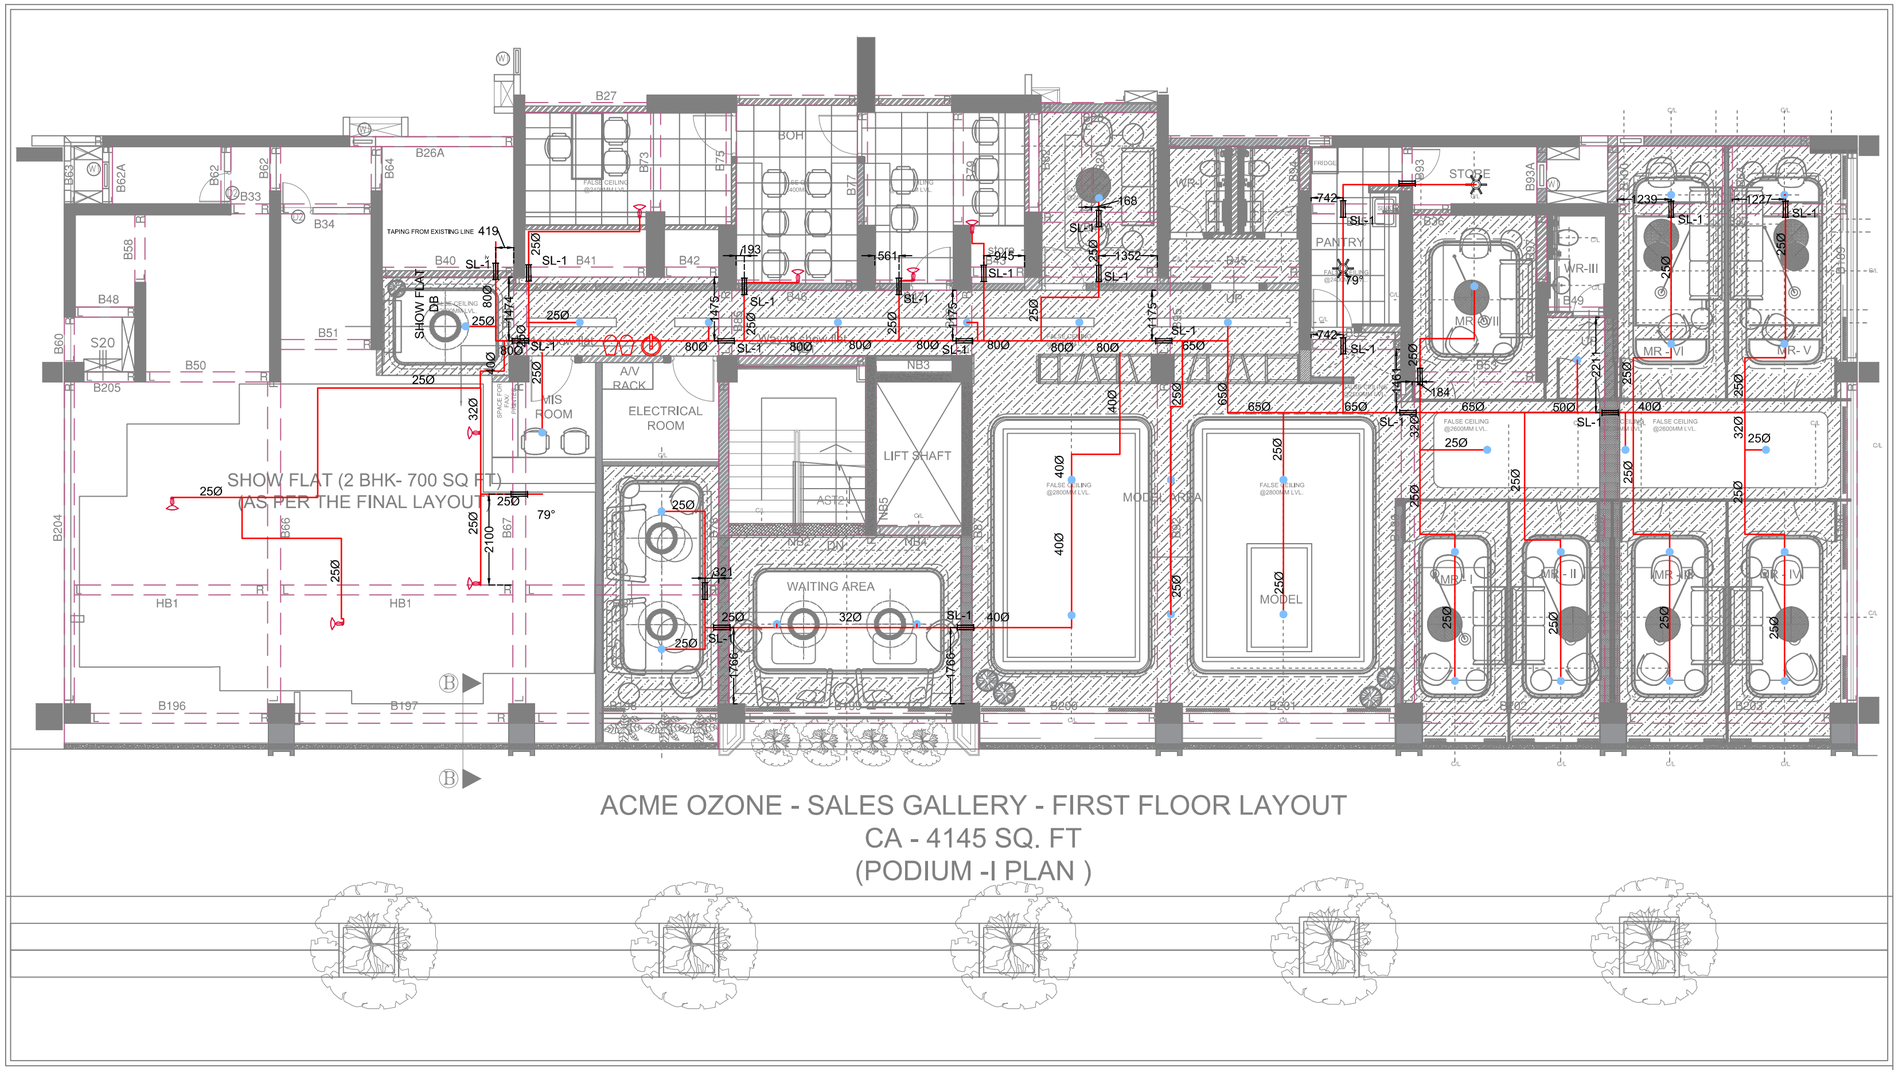


ACME OZONE - SALES GALLERY - FIRST FLOOR LAYOUT
CA - 4145 SQ. FT
(PODIUM -I PLAN)

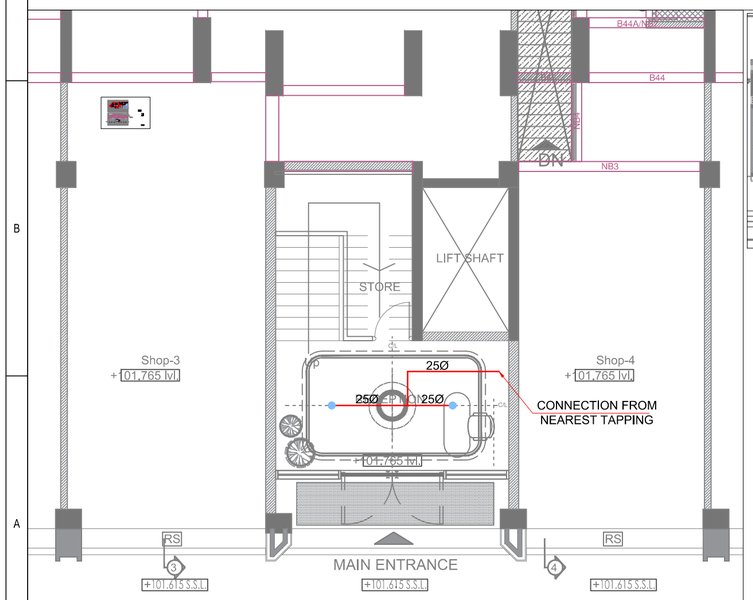

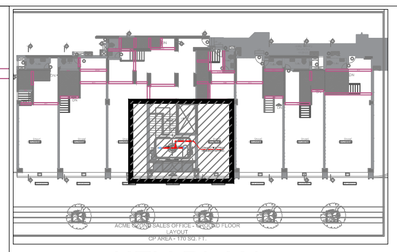

KEY PLAN

HARESH

Digitally signed by HARESH
DN: C=IN, OU=LODHA DESIGN, O=LODHA DEVELOPERS, CN=HARESH, E=haresh.bhanushali@lodhagroup.com
Reason: I am the author of this document
Location: your signing location here
Date: 2022.02.24 15:15:44+05'30'
Foxit PDF Reader Version: 11.2.1

Rohit Giridhar Uchil

Digitally signed by Rohit Giridhar Uchil
Date: 2022.02.16 13:47:25 +05'30'

FIRE FIGHTING LEGENDS LIST	
SYMBOL	DISCRIPTION
	PENDENT SPRINKLER - 2 NOS
	CONCEALED SPRINKLER - 38 NOS
	KITCHEN SPRINKLER SIDE WALL
	SPRINKLER SIDE WALL - 8 NOS
	SPRINKLER LINE
TCV	BUTTERFLY VALVE
FE-1	9kg ABC EXTINGUISHER - 1 NO
	SAND BUCKET WITH STAND - 2 NOS

SERVICES CONSULTANT : -

integrated TECHNICAL SERVICES

1703, 17th FLOOR, RUPAREL IRIS,
SENAPATI BAPAT MARG,
NEAR BIG BAZAR, MATUNGA ROAD (WEST),
MUMBAI - 400 016.
CONTACT : +9122 24388333/24210050
EMAIL ID - mumbai@itsce.co.in
W : www.its-mep.in

Jangbahadur Sonkar

Digitally signed by Jangbahadur Sonkar
DN: C=IN, OU=Lodha Group, O=Lodha Group, CN=Jangbahadur Sonkar, E=jangbahadur.sonkar@lodhagroup.com
Reason: I am approving this document
Location: your signing location here
Date: 2022.02.17 17:39:05+05'30'
Foxit PDF Reader Version: 11.1.0

REV.	DATE	DESCRIPTION	DRAWN BY
R0	02.02.2022	VALID FOR CONSTRUCTION	DIGAMBAR

PROJECT : -
LODHA ACME OZONE (SG & SF),THANE

CLIENT : -
M/S. LODHA GROUP

ARCHITECT : -
M/S. LODHA GROUP IN-HOUSE.

TITLE : -
FIRE FIGHTING LAYOUT
FOR GROUND & FIRST FLOOR

DATE	14/06/2021
SCALE	1:100
PAPER SIZE	A-2
DRAWN BY	DIGAMBAR
CHECKED BY	BABITA
APPROVED BY	ROHIT

DRAWING NO.	REV. NO.
ITS-689- FF -01	R-0

©THIS DRAWING AND DESIGN REMAINS THE PROPERTY OF INTEGRATED TECHNICAL SERVICES AND MAY NOT BE COPIED WITHOUT PRIOR WRITTEN APPROVAL FROM THE COMPANY.