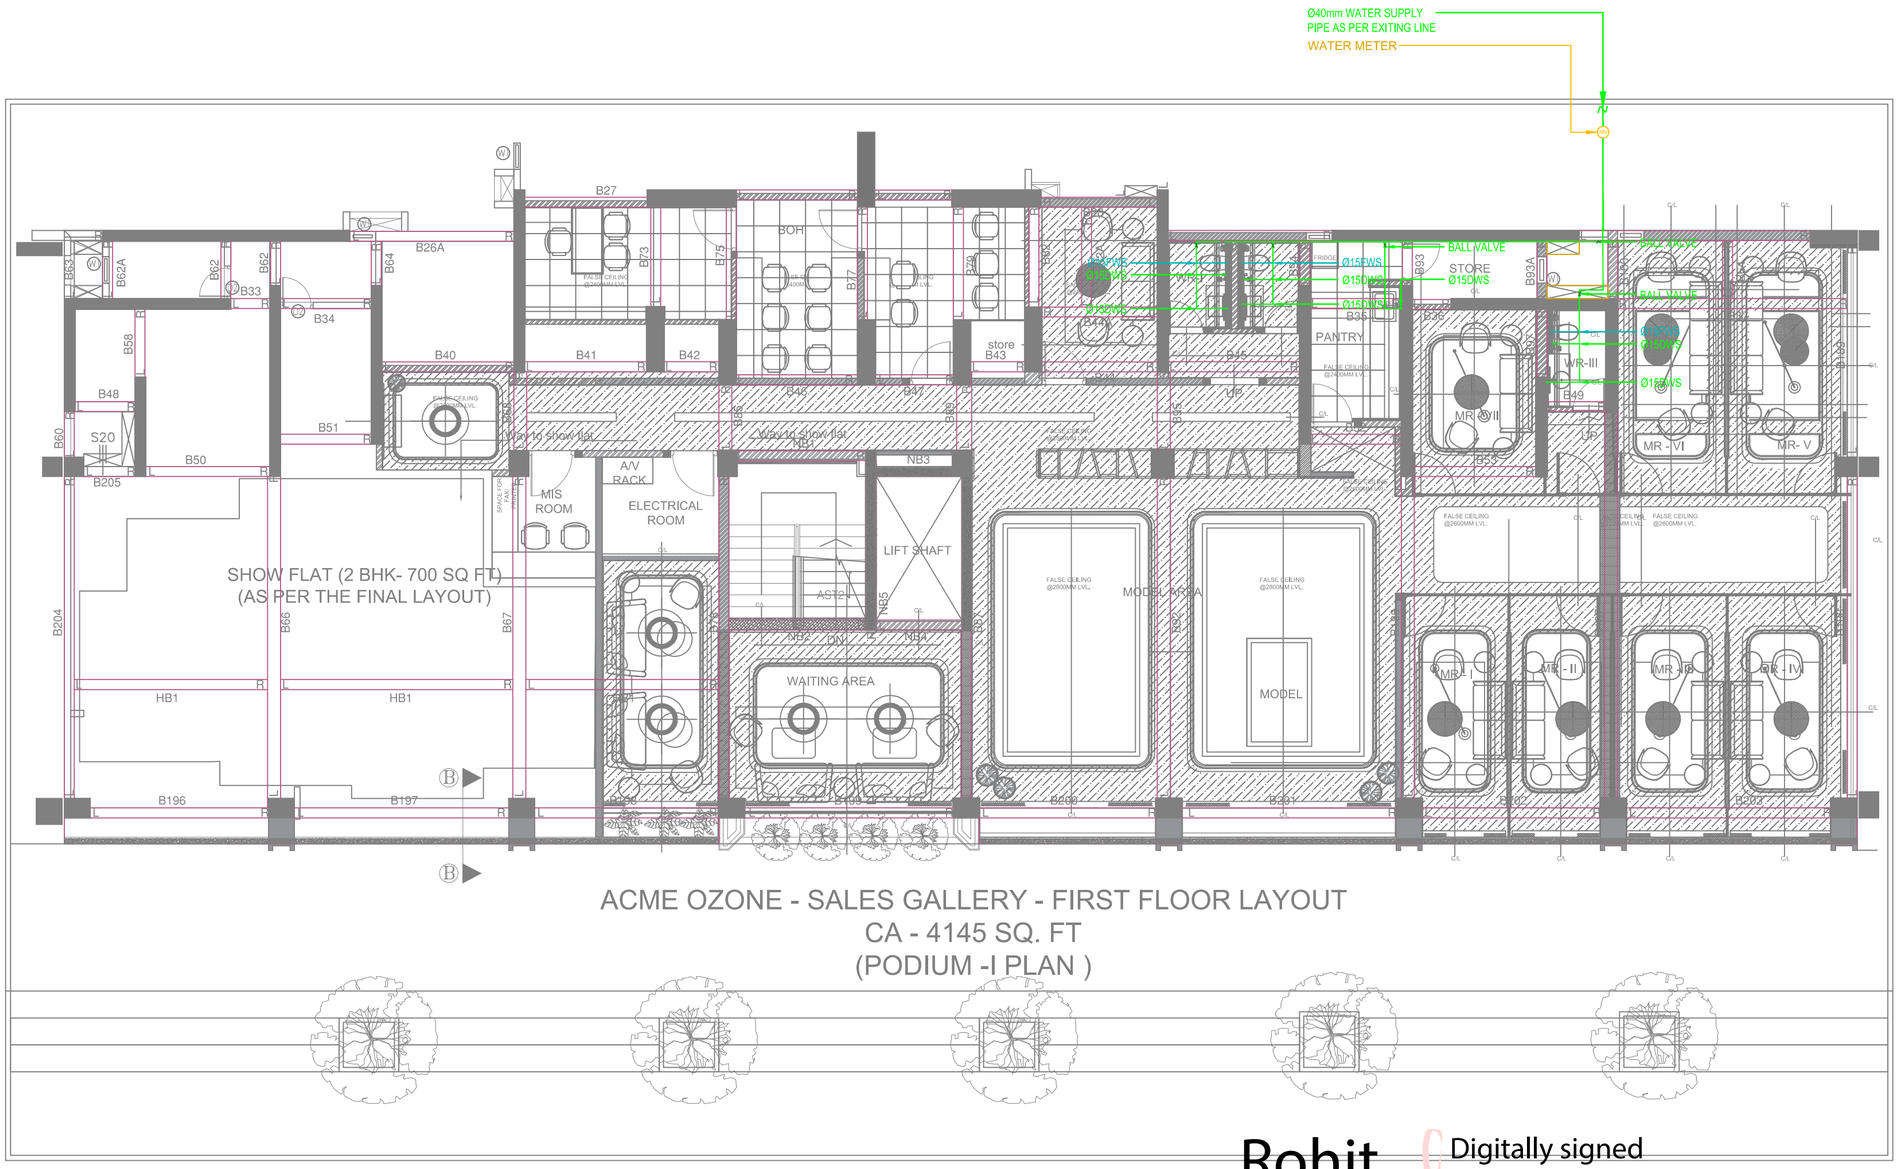


ACME OZONE - SALES GALLERY - FIRST FLOOR LAYOUT
CA - 4145 SQ. FT
(PODIUM -I PLAN)

Rohit Giridhar Uchil

Digitally signed by Rohit Giridhar Uchil
Date: 2022.02.16 13:51:06 +05'30'


SERVICES CONSULTANT : -

integrated
TECHNICAL SERVICES

1703, 17th FLOOR, RUPAREL IRIS,
SENAPATI BAPAT MARG,
NEAR BIG BAZAR, MATUNGA ROAD (WEST),
MUMBAI - 400 016.
CONTACT : +9122 24388333/24210050
EMAIL ID - mumbai@itsce.co.in
W : www.its-mep.in

Jangbahadur Sonkar

Digitally signed by Jangbahadur Sonkar
DN: C=IN, OU=Lodha Group, O=Lodha Group, CN=Jangbahadur Sonkar, E=jangbahadur.sonkar@lodhagroup.com
Reason: I am approving this document
Location: your signing location here
Date: 2022.02.17 17:39:19+05'30'
Foxit PDF Reader Version: 11.1.0

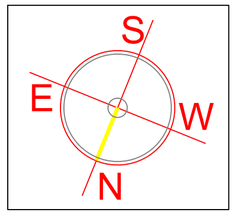

REV.	DATE	DESCRIPTION	DRAWN BY
R0	02.02.2022	VALID FOR CONSTRUCTION	KALPESH

PROJECT : -

LODHA ACME OZONE (SG & SF), THANE

CLIENT : -

M/S. LODHA GROUP

ARCHITECT : -

M/S. LODHA GROUP IN-HOUSE.

TITLE : -

WATER SUPPLY LAYOUT FOR FIRST FLOOR

DATE	06/09/2021
SCALE	1:100
PAPER SIZE	A-2
DRAWN BY	KALPESH
CHECKED BY	BABITA
APPROVED BY	ROHIT

DRAWING NO.	REV. NO.
ITS-689-WS-02	R-0

©THIS DRAWING AND DESIGN REMAINS THE PROPERTY OF INTEGRATED TECHNICAL SERVICES AND MAY NOT BE COPIED WITHOUT PRIOR WRITTEN APPROVAL FROM THE COMPANY.