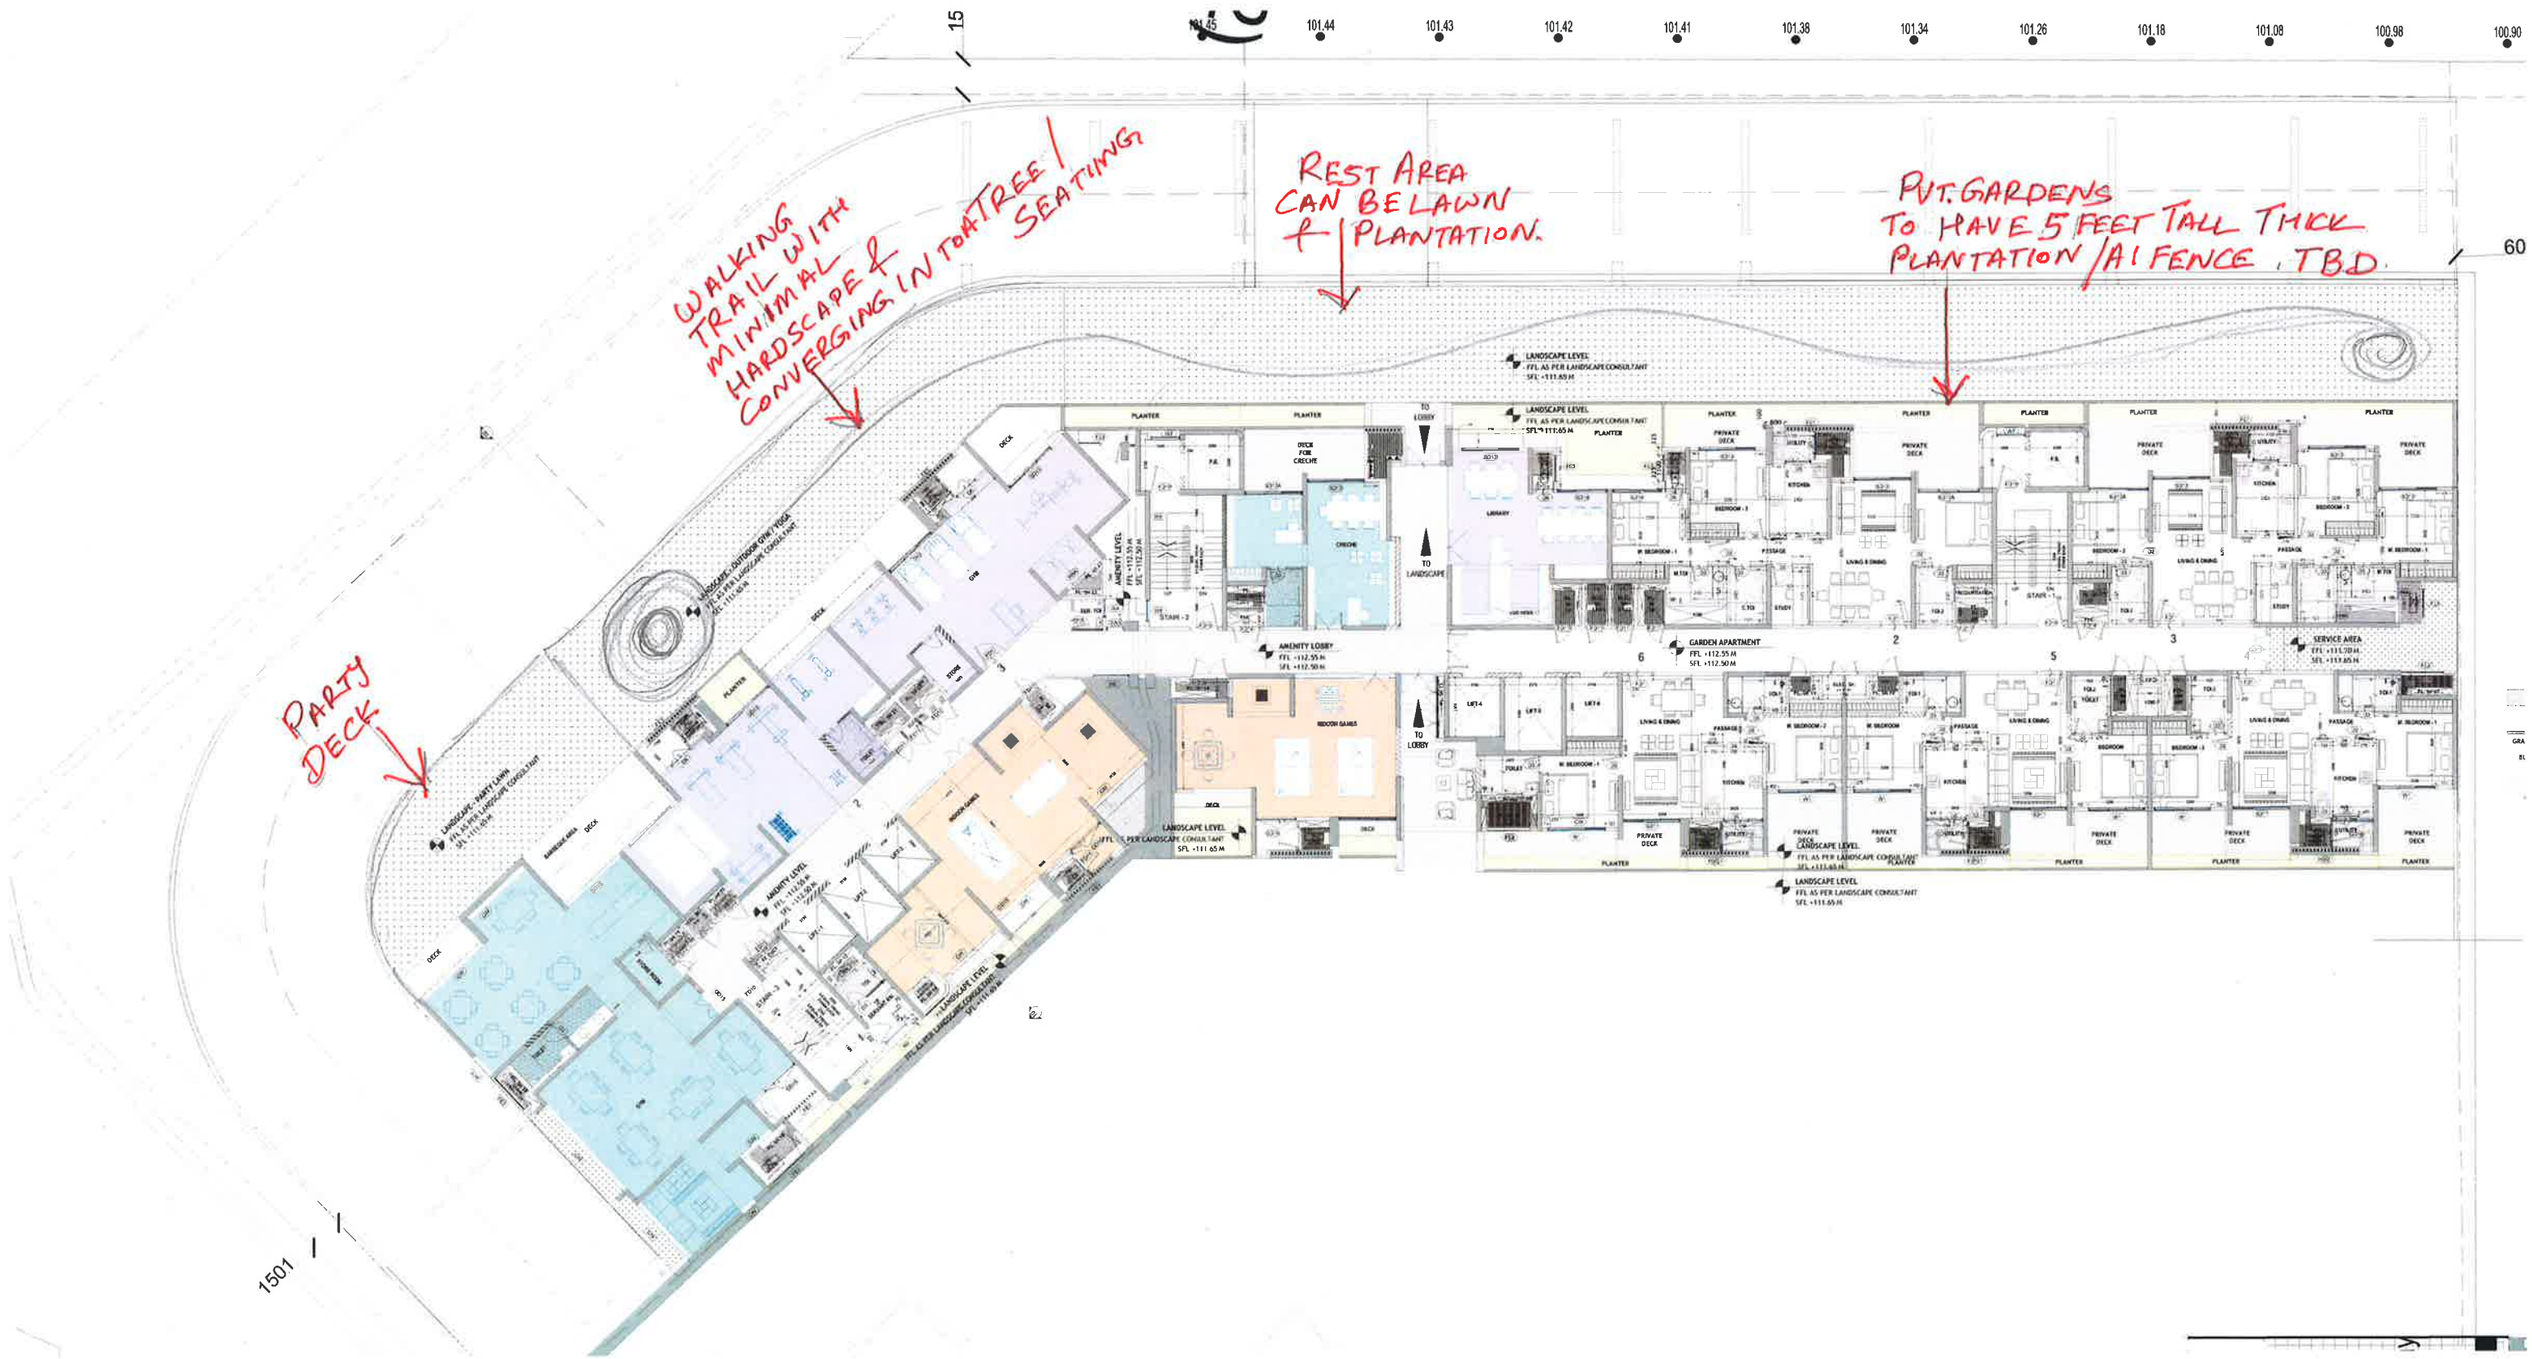


18 | 1 | 2023

AMENITY LEVEL LANDSCAPE DESIGN.