
3.6 m WIDE
EXCLUSIVE
JOGGING TRACK
FOR THE RESIDENTS
OF E & F TOWERS.

SEATING
NICHES.
WITH
BAMBOO
PORTALS

Cul-de-Sac
LIKE ELEMENTS
AT THE 2 ENDS
OF THE TRACK.
WITH SOME SMALL
SCULPTURE ELEMENT.

PARTY LAWN
TO HAVE HARDSCAPE
(AS PER POLICY)
EXTENT MARKED

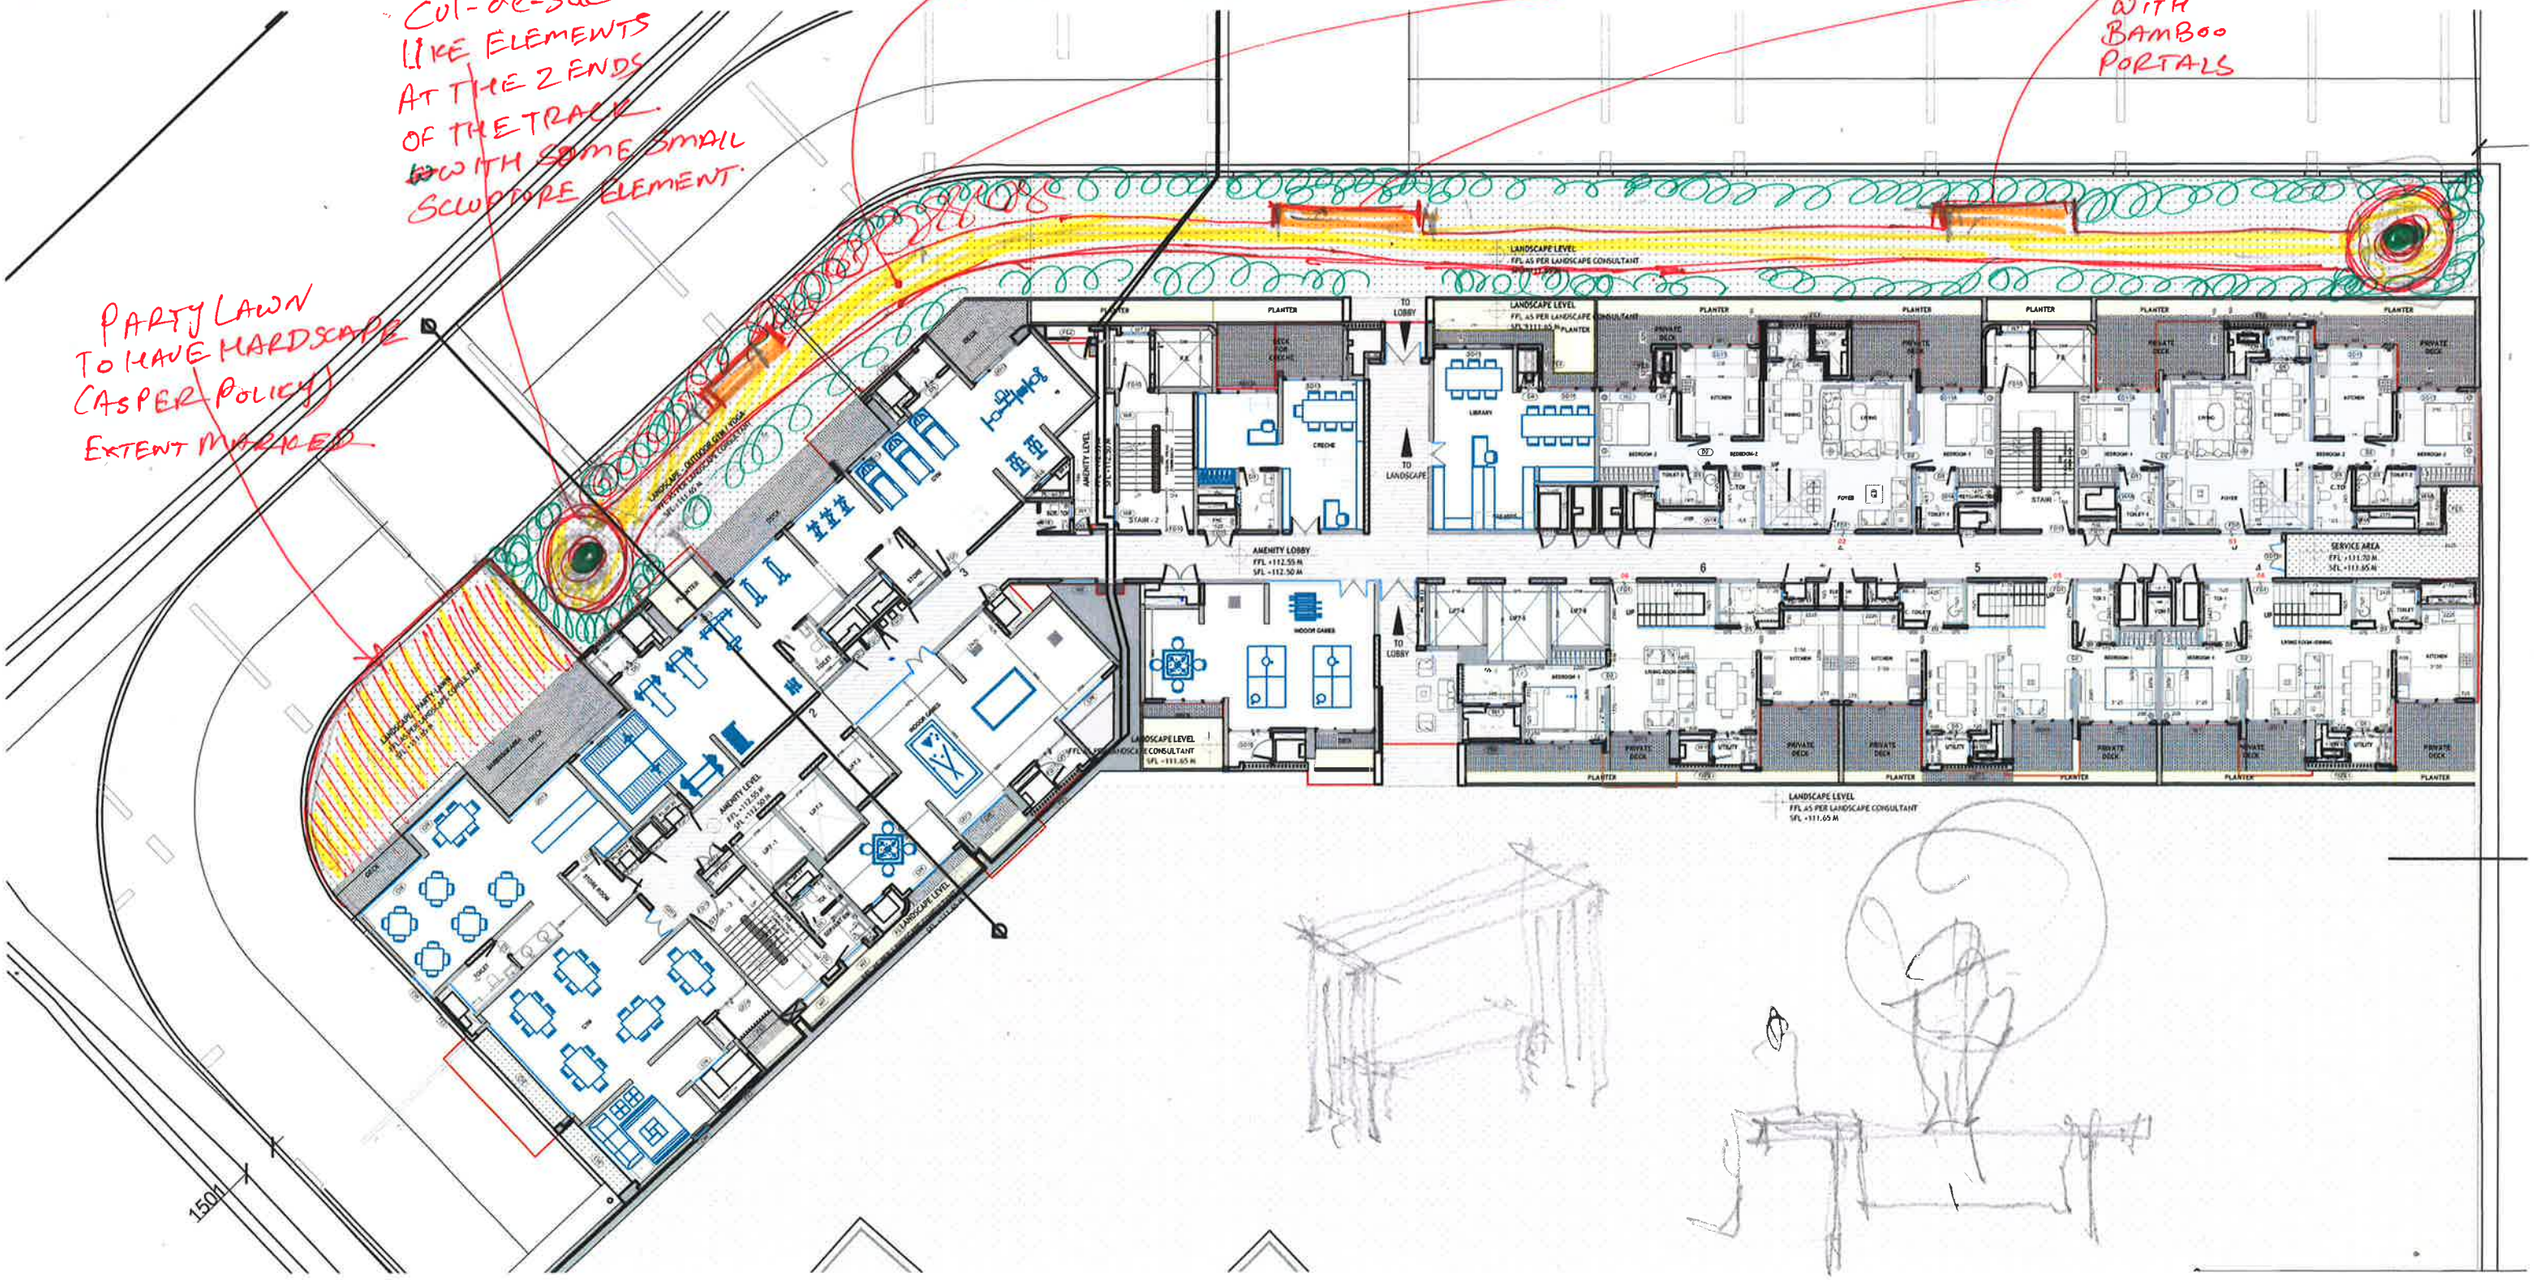






10/4/2023