
Acme Ozone - Podium

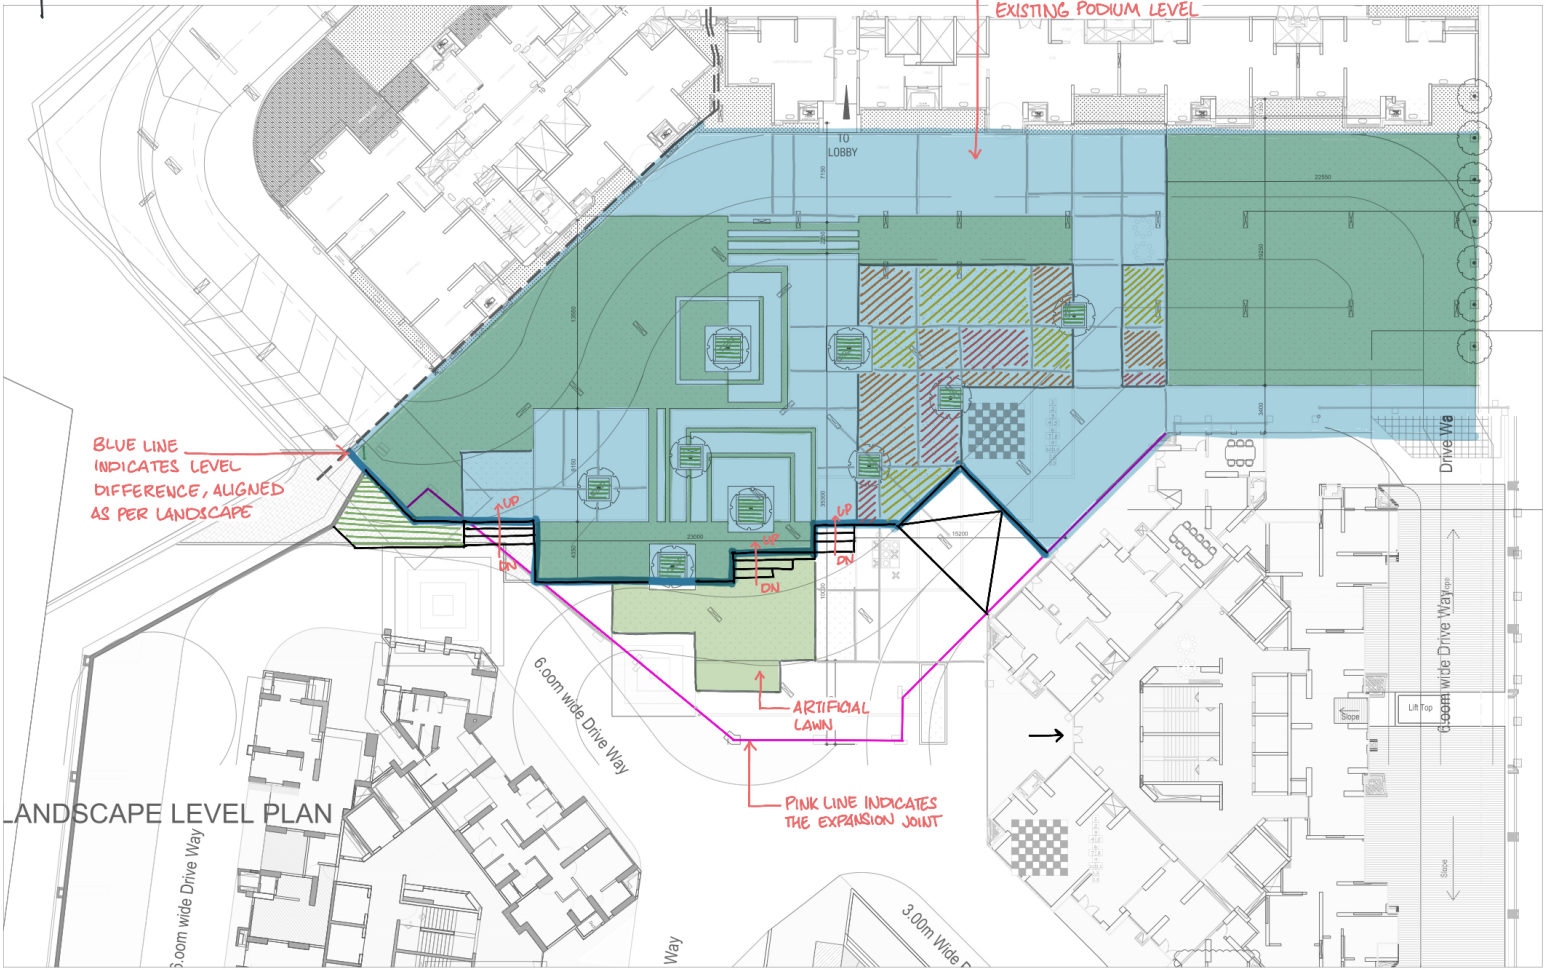

LANDSCAPE LEVEL PLAN

Newarch