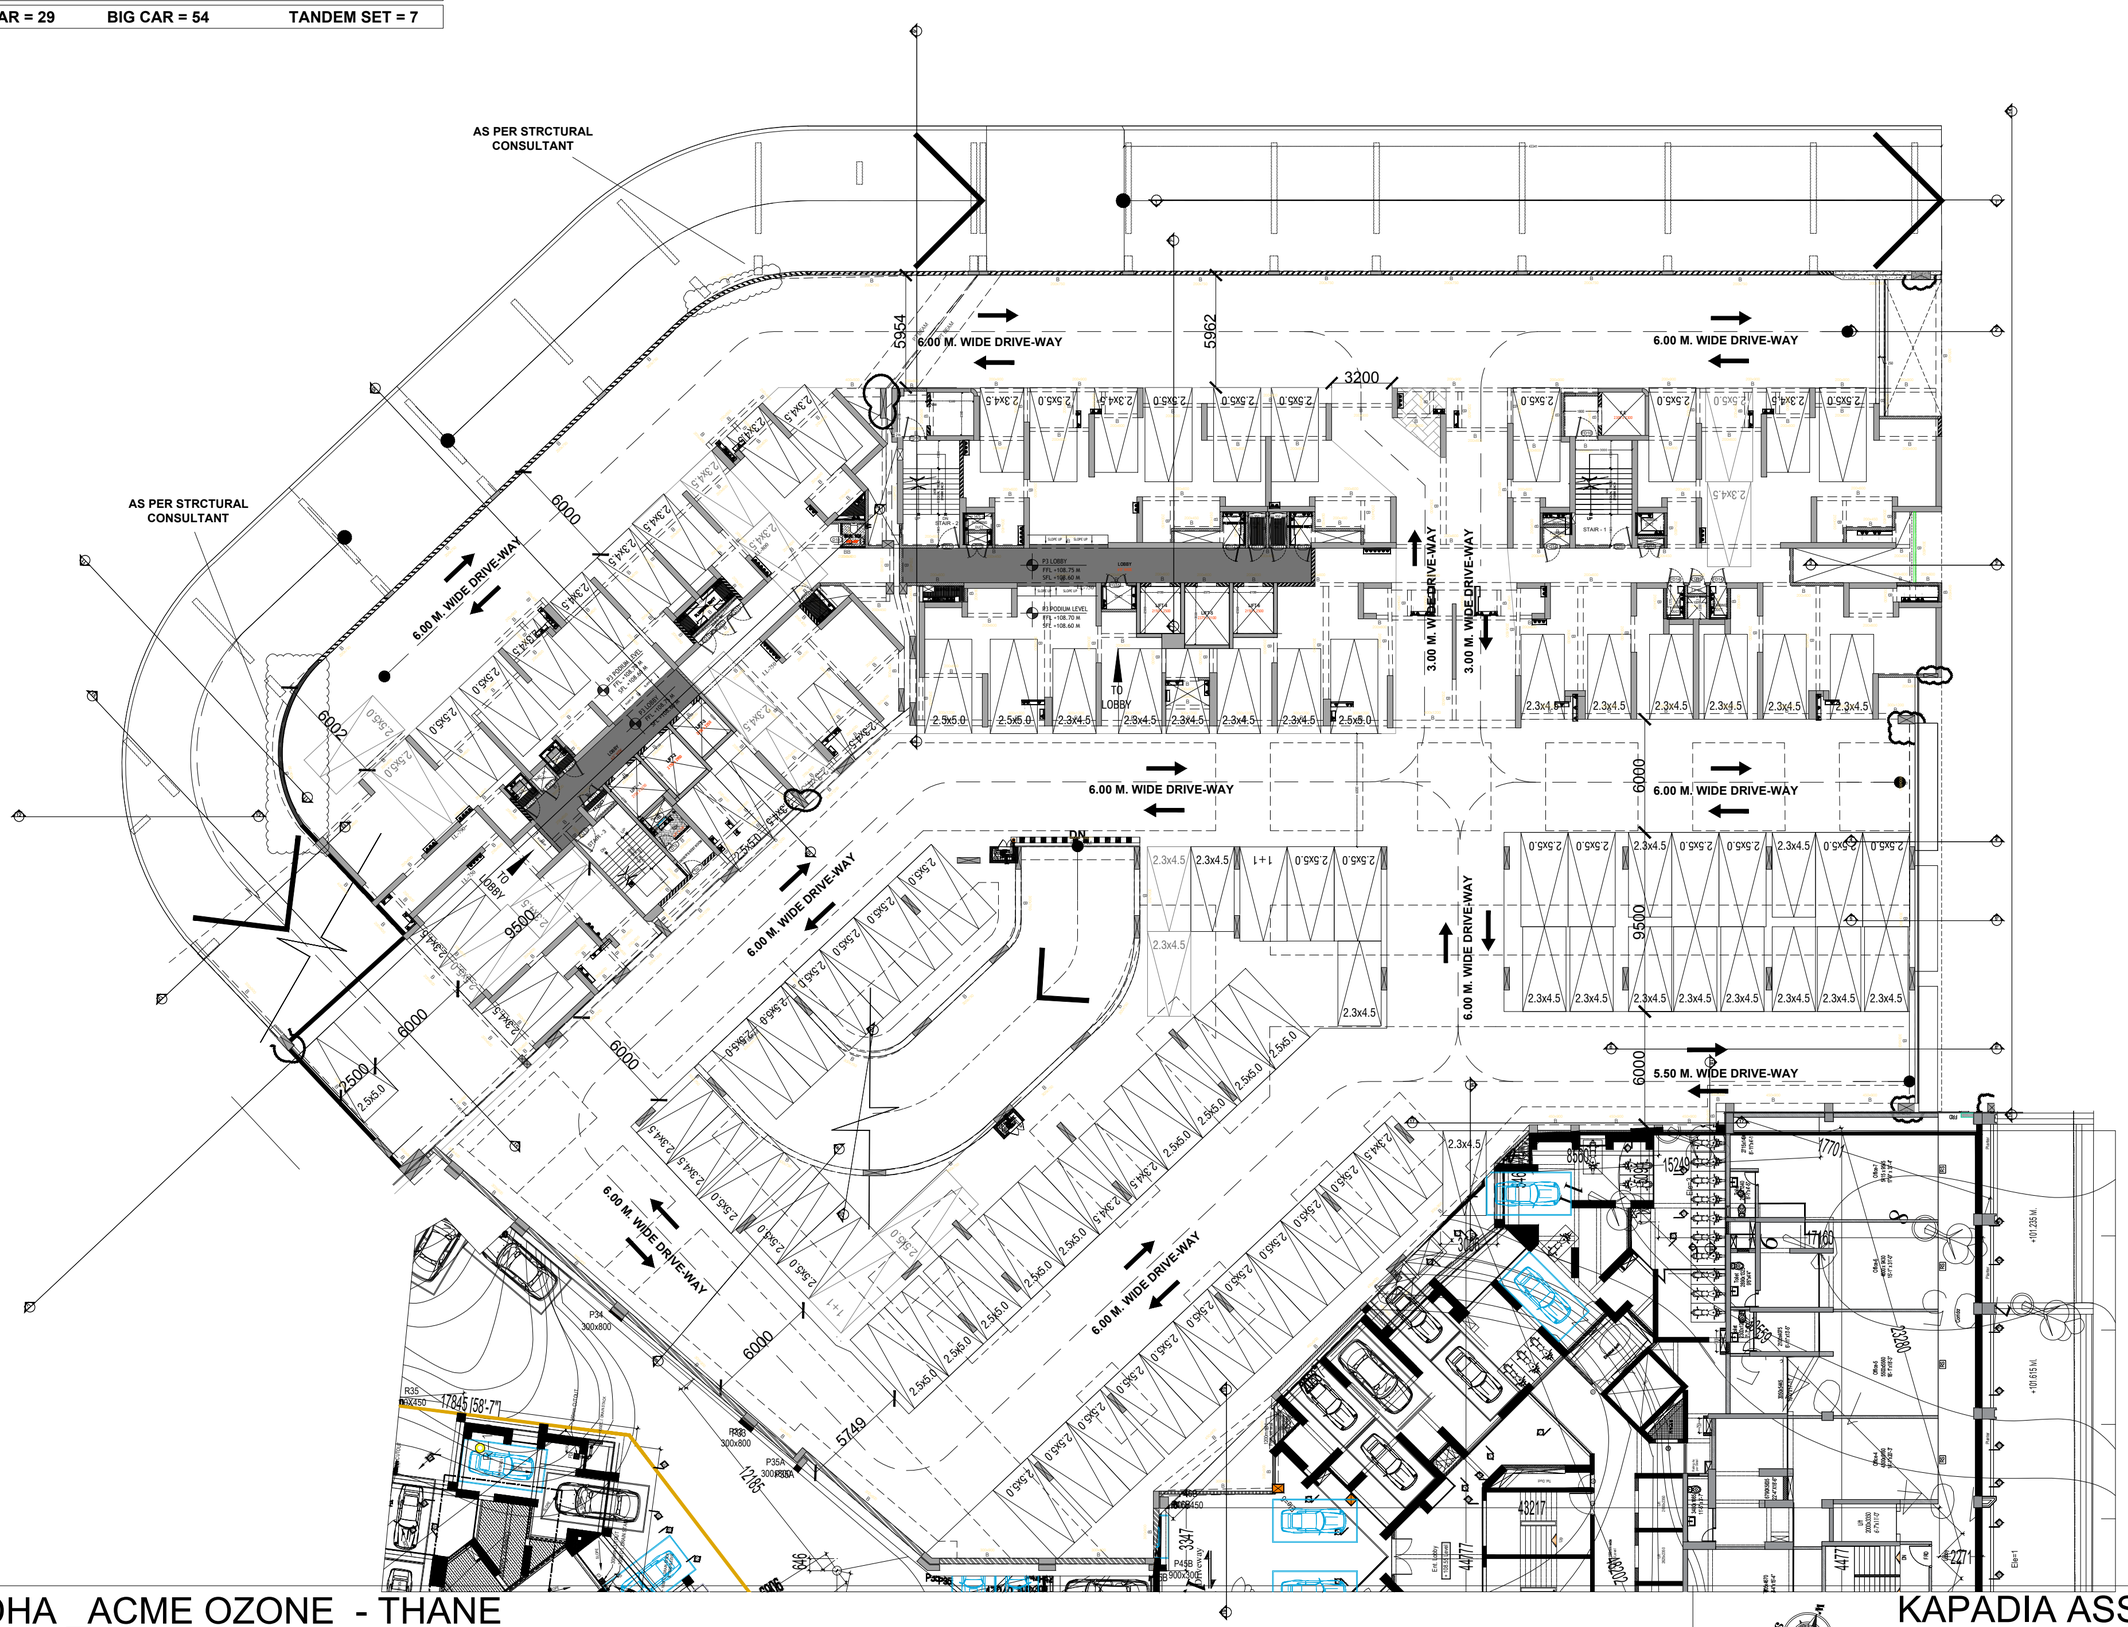
PARKING AREA	= 4504 SQ.M.
CAR PARKS ACHIEVED	= 104 CARS
SMALL CAR = 29	BIG CAR = 54 TANDEM SET = 7


AS PER STRCTURAL CONSULTANT
AS PER STRCTURAL CONSULTANT
6.00 M. WIDE DRIVE-WAY
6.00 M. WIDE DRIVE-WAY
6.00 M. WIDE DRIVE-WAY
6.00 M. WIDE DRIVE-WAY
6.00 M. WIDE DRIVE-WAY
6.00 M. WIDE DRIVE-WAY
6.00 M. WIDE DRIVE-WAY
6.00 M. WIDE DRIVE-WAY
3.00 M. WIDE DRIVE-WAY
3.00 M. WIDE DRIVE-WAY
5.50 M. WIDE DRIVE-WAY
5954
5962
3200
6000
6002
9500
6000
6000
6000