
1

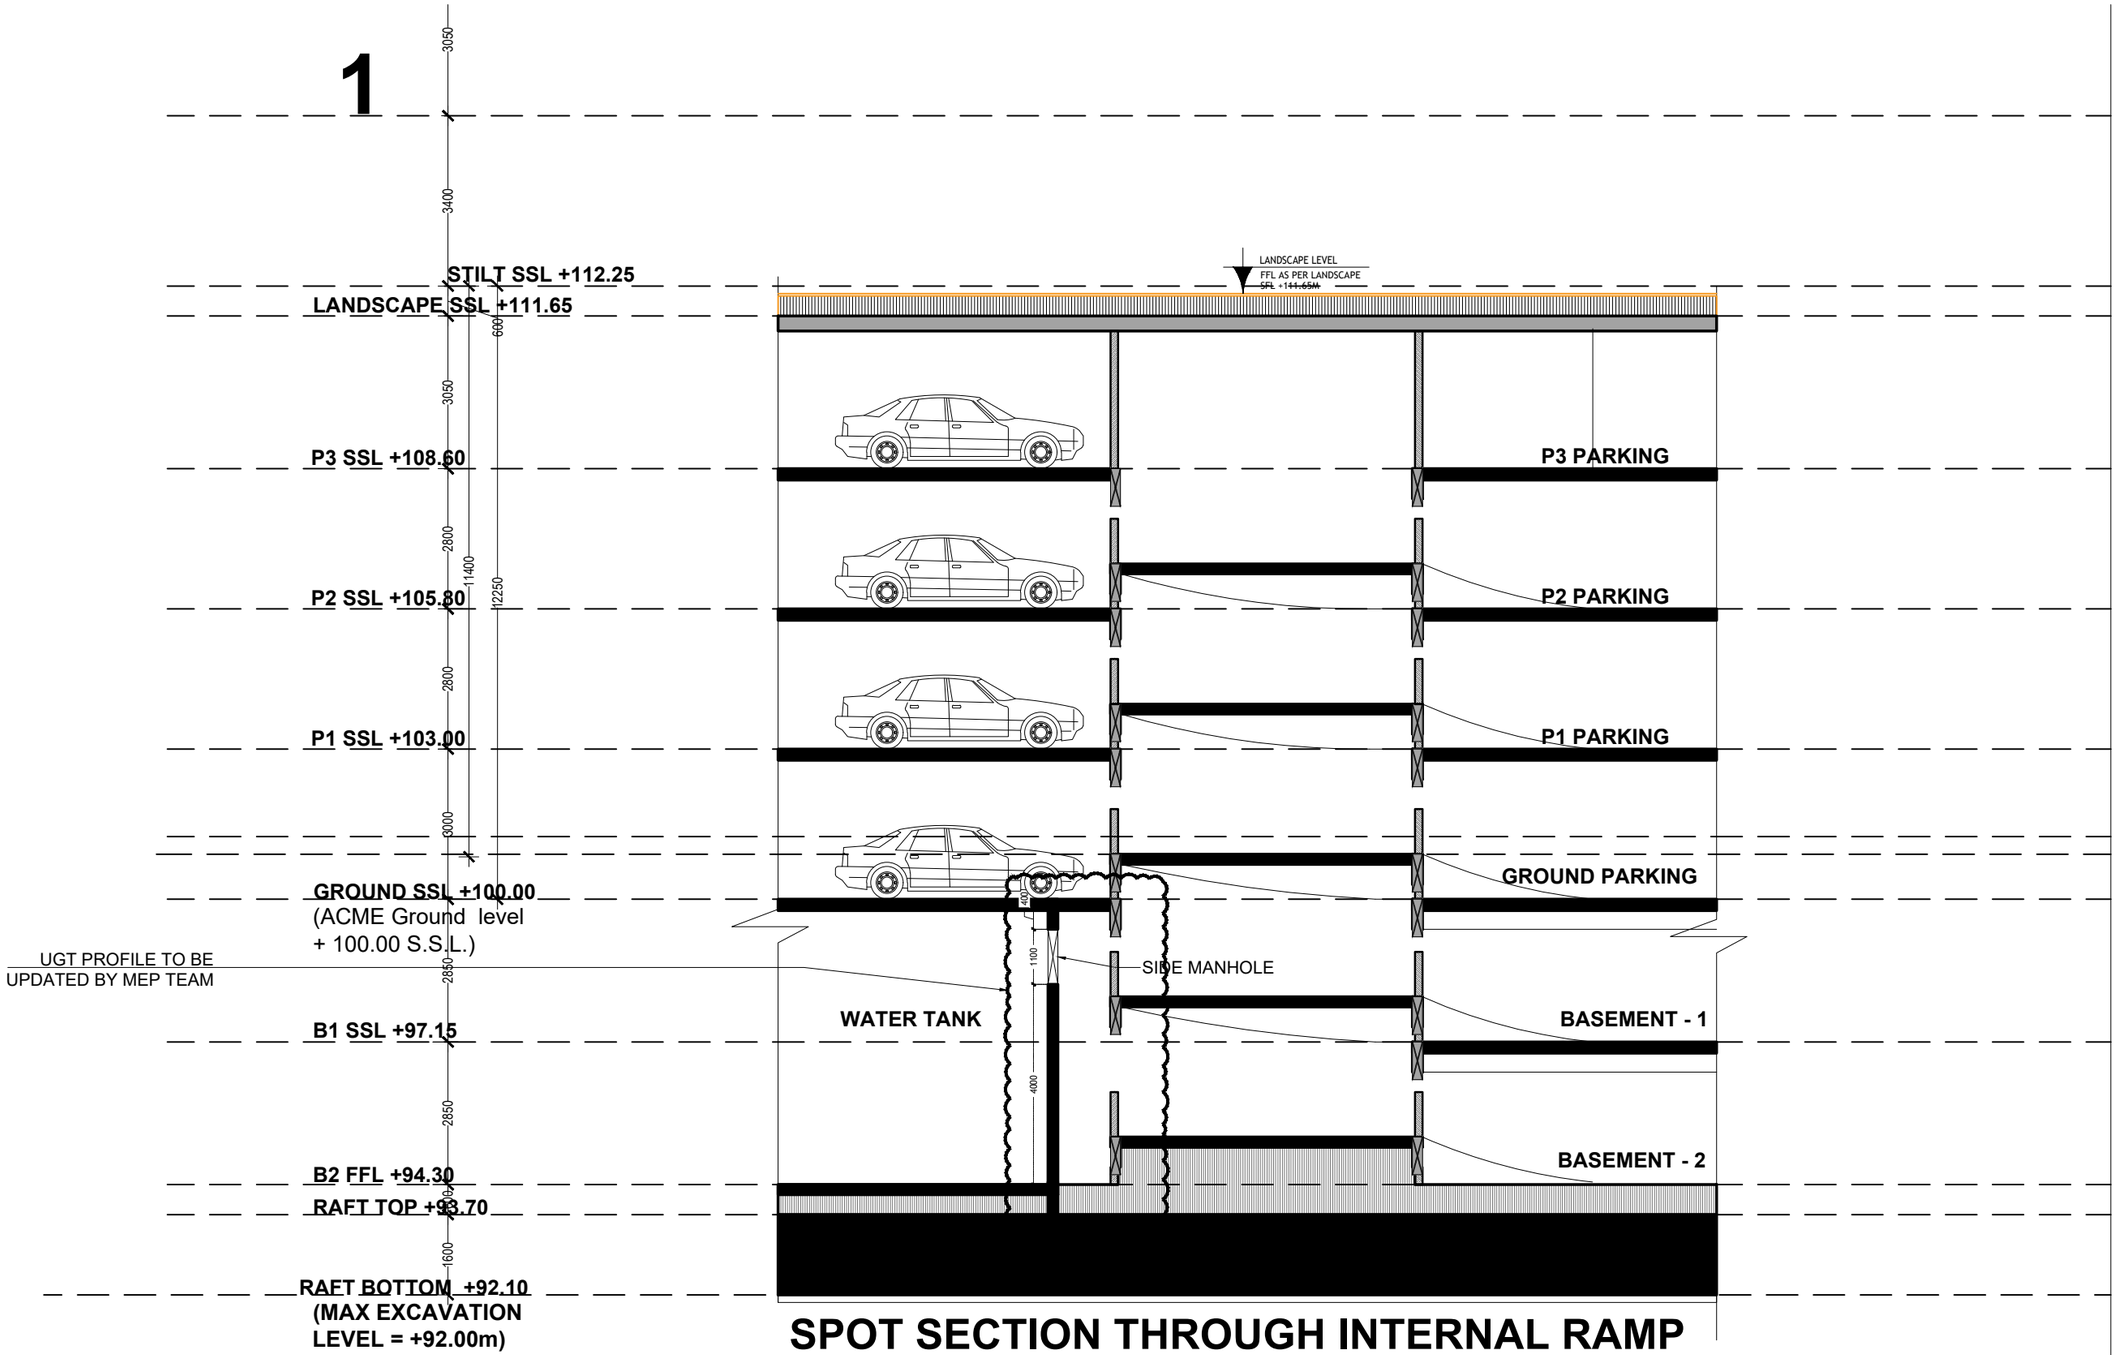

SPOT SECTION THROUGH INTERNAL RAMP

SECTION 20