


SECTION E-E'
STAIRCASE 3

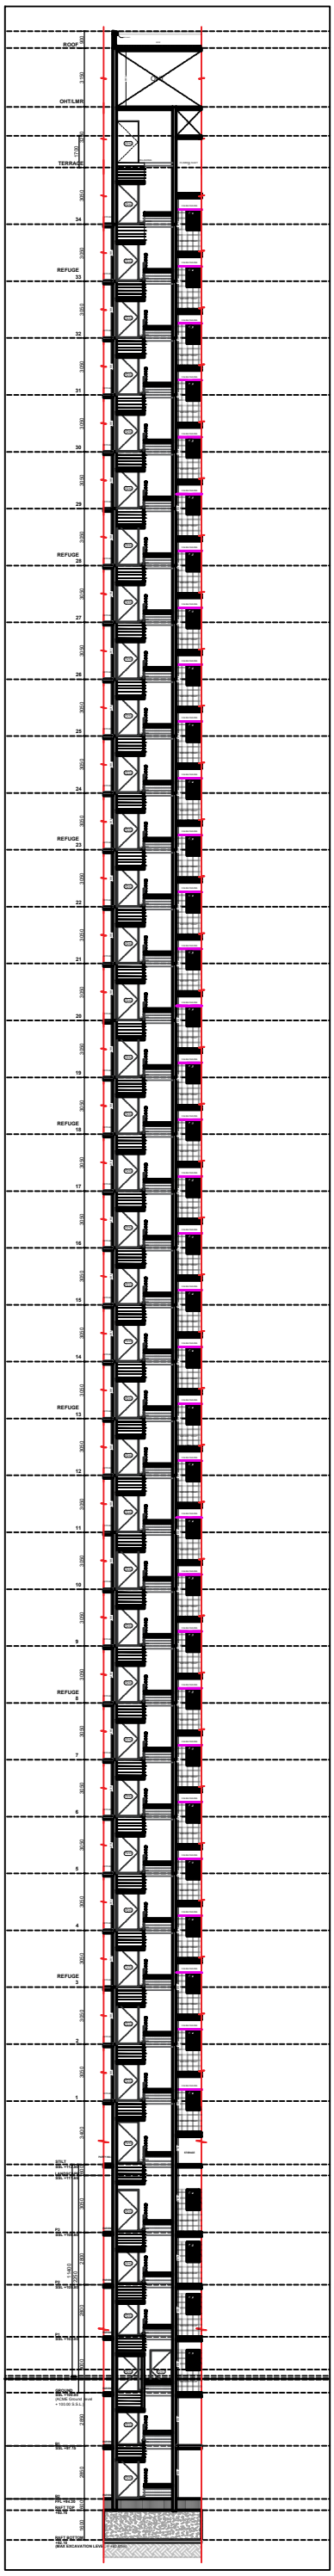

SECTION F-F'
STAIRCASE 3