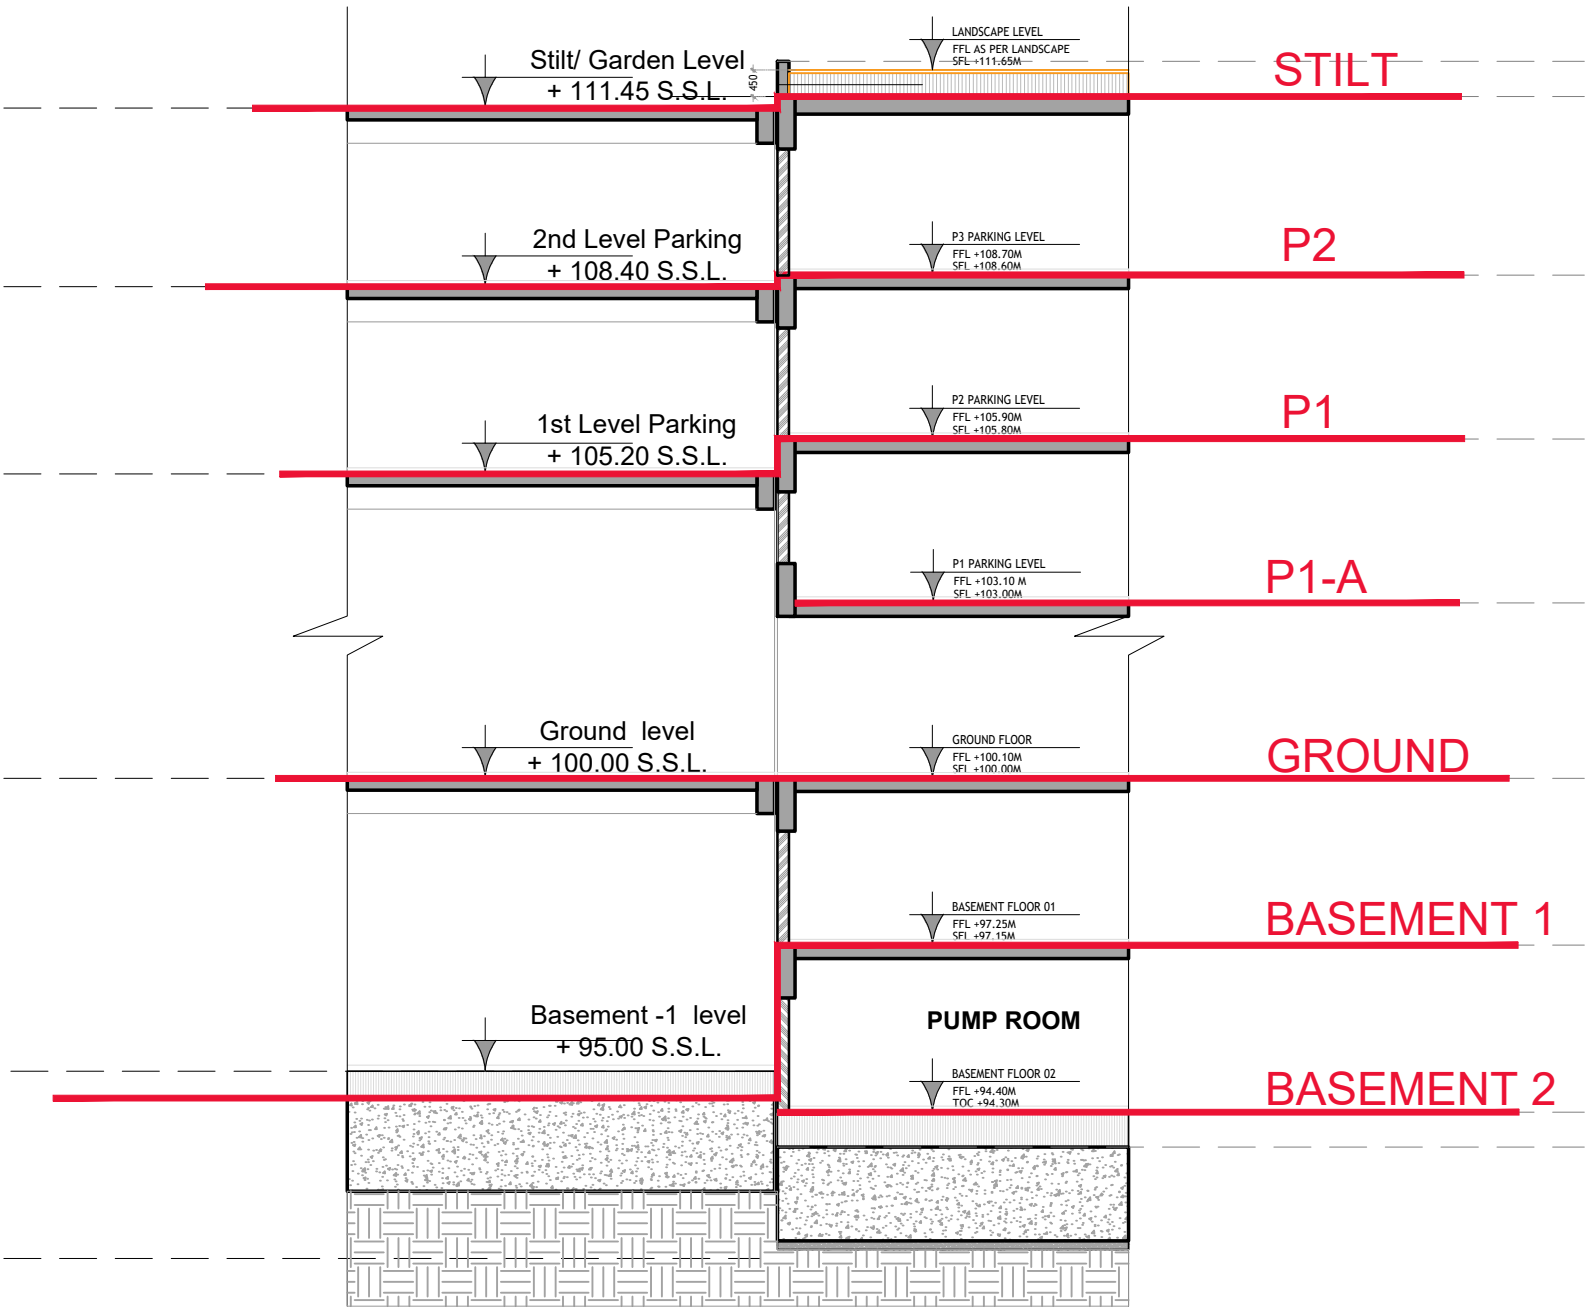


GENERAL SECTION THROUGH EXISTING BUILDING AND OUR PROPOSAL