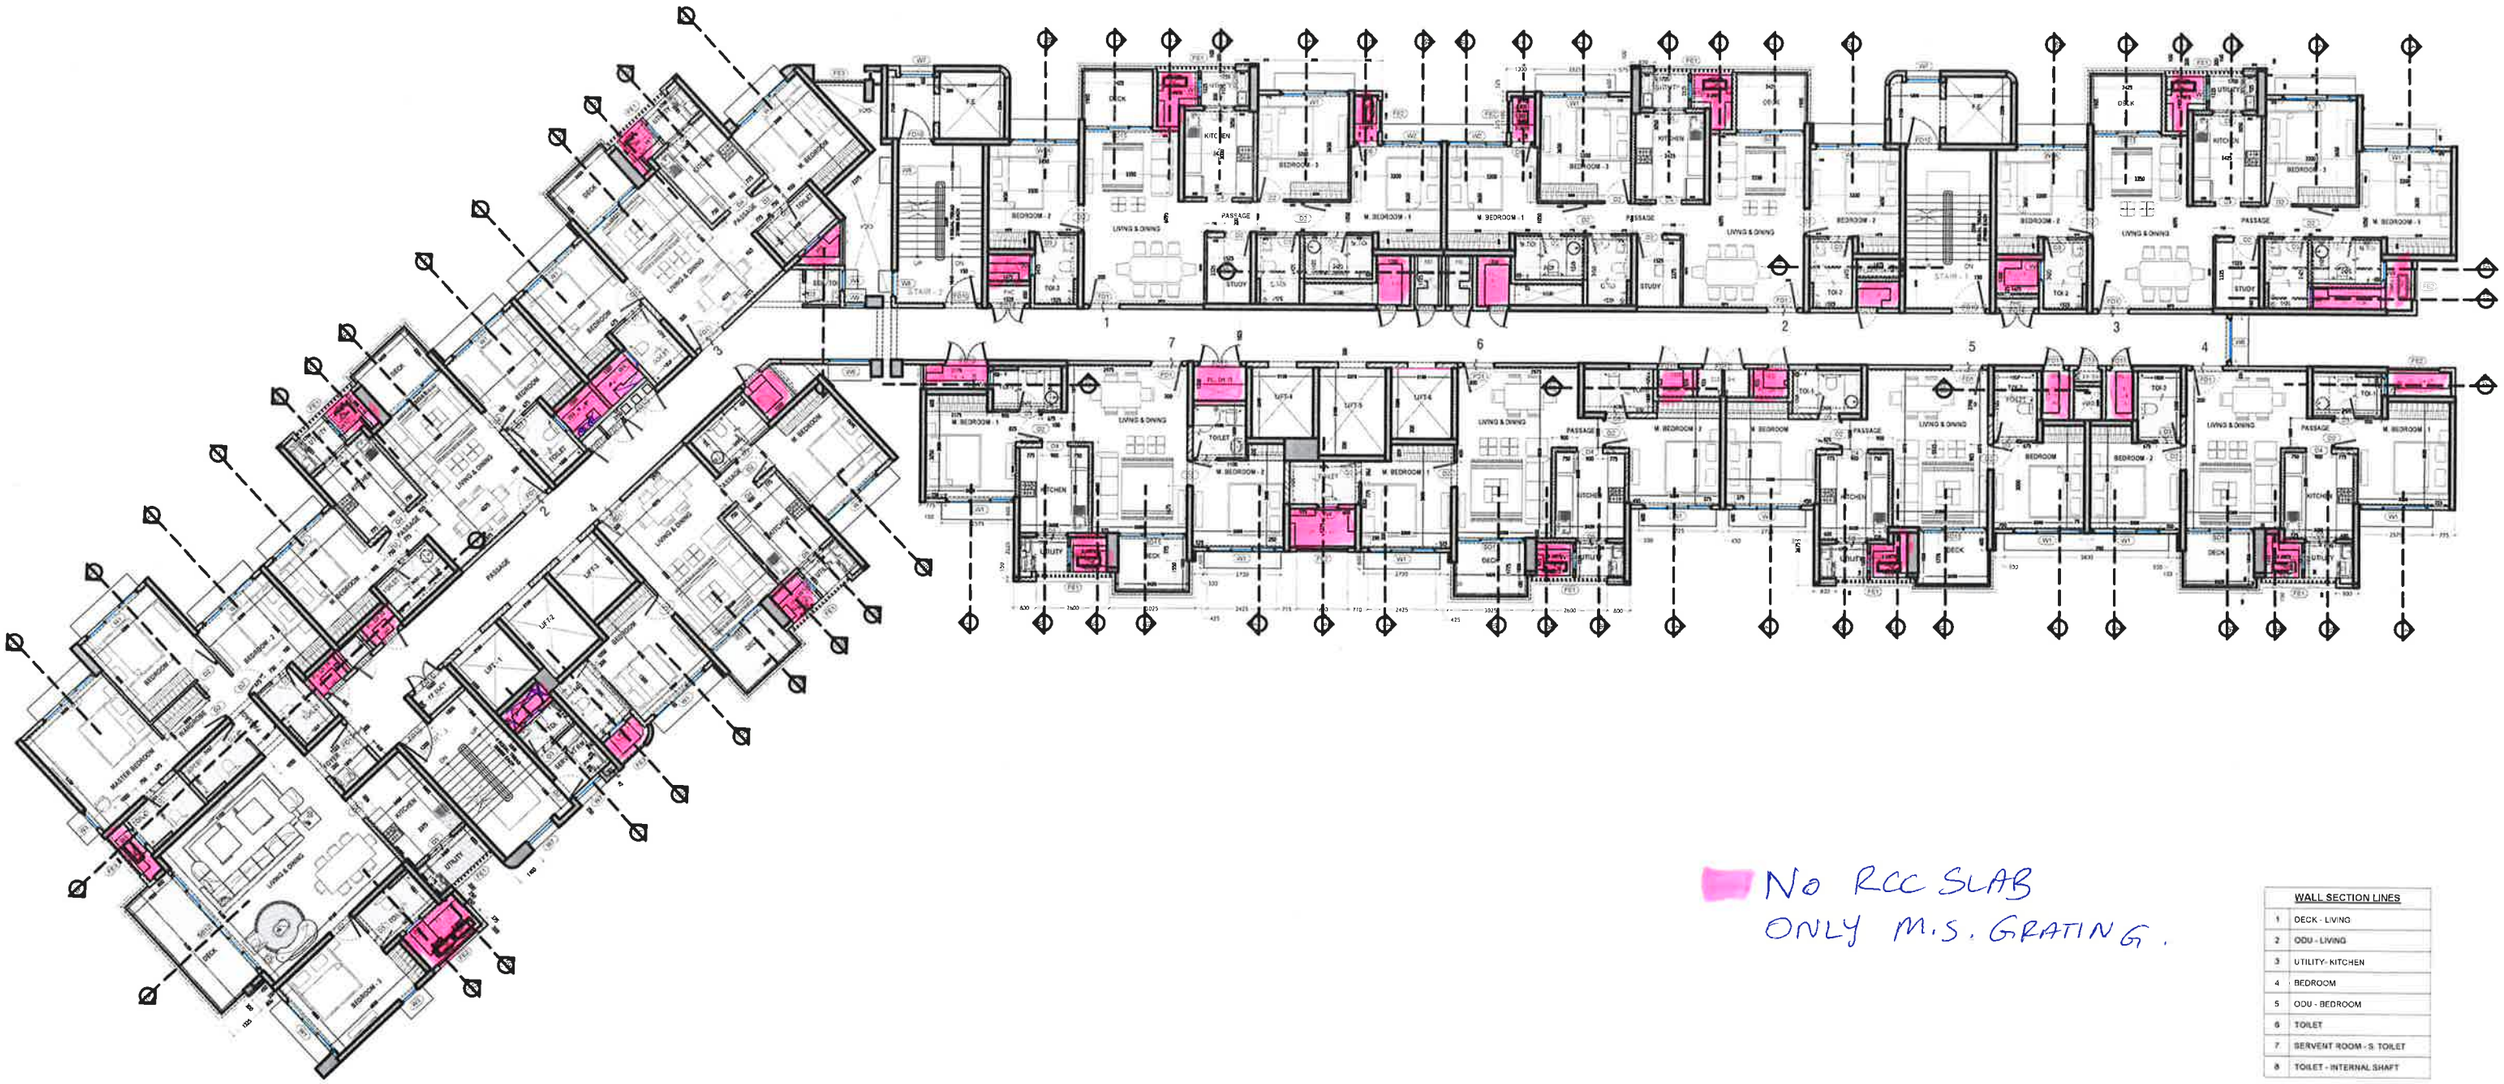


No RCC SLAB
ONLY M.S. GRATING.

WALL SECTION LINES	
1	DECK - LIVING
2	ODU - LIVING
3	UTILITY- KITCHEN
4	BEDROOM
5	ODU - BEDROOM
6	TOILET
7	SERVENT ROOM - S. TOILET
8	TOILET - INTERNAL SHAFT

6th DEC 2022