CAR PARKS ACHIEVED= 93 CARS



LODHA _ACME OZONE - THANE

LANDSCAPE LEVEL PLAN

SCALE 1: 250


KAPADIA ASSOCIATES

DESIGN LLP




ELEVATION A

LODHA GROUP MUMBAI 400011

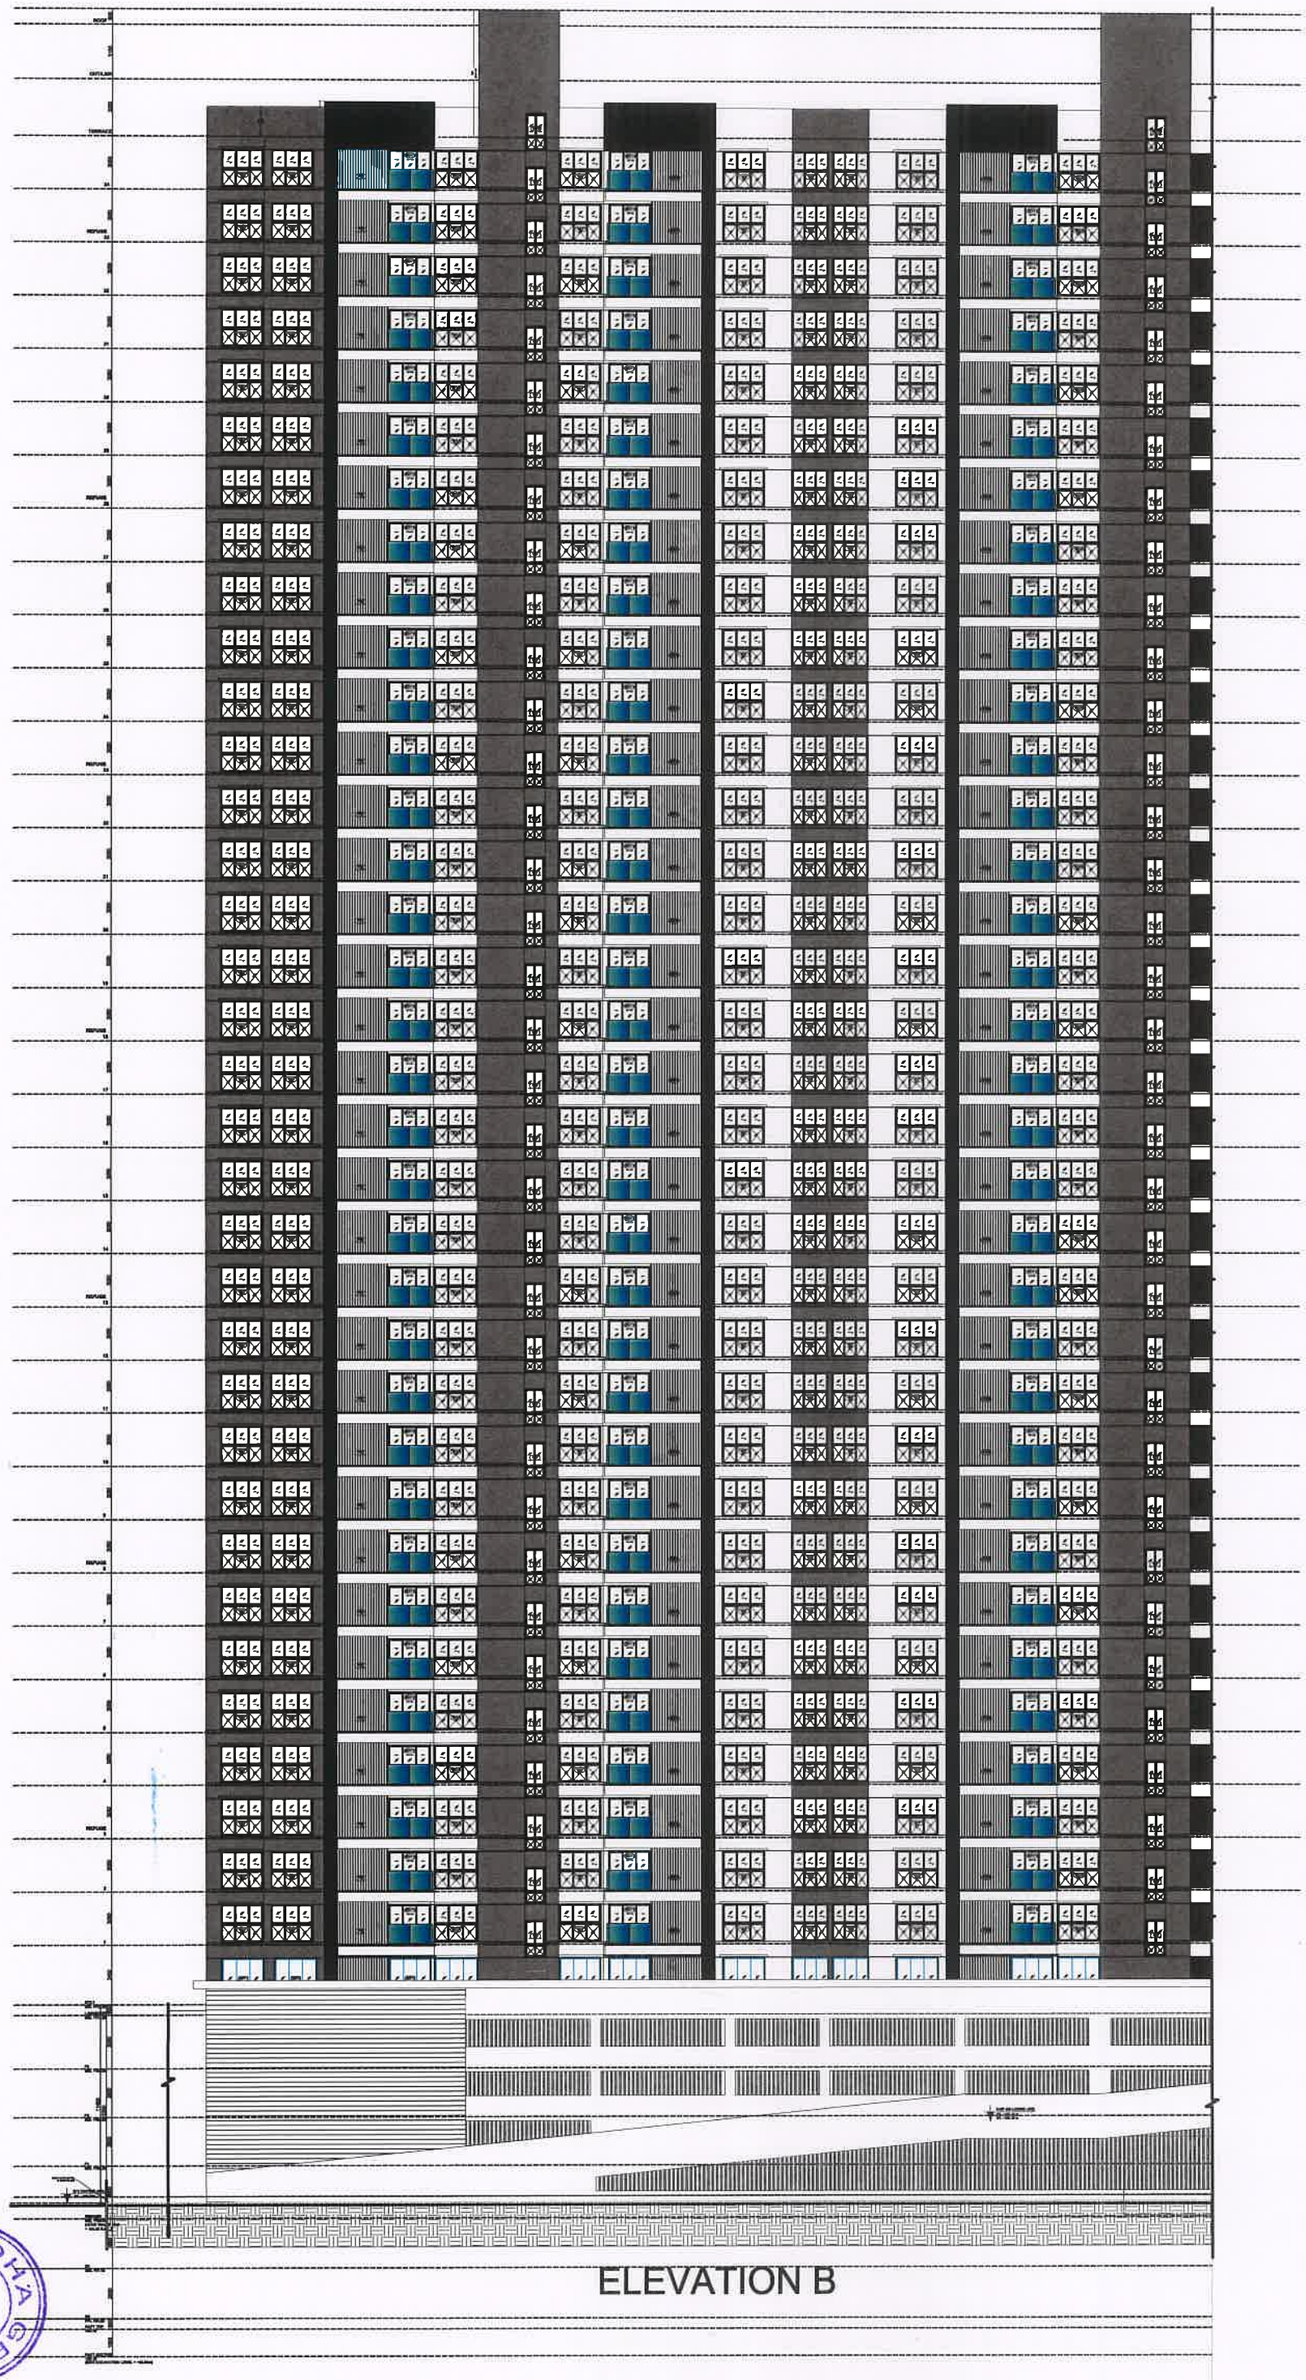


ELEVATION B

LODHA GROUP (MUMBAI 400011)

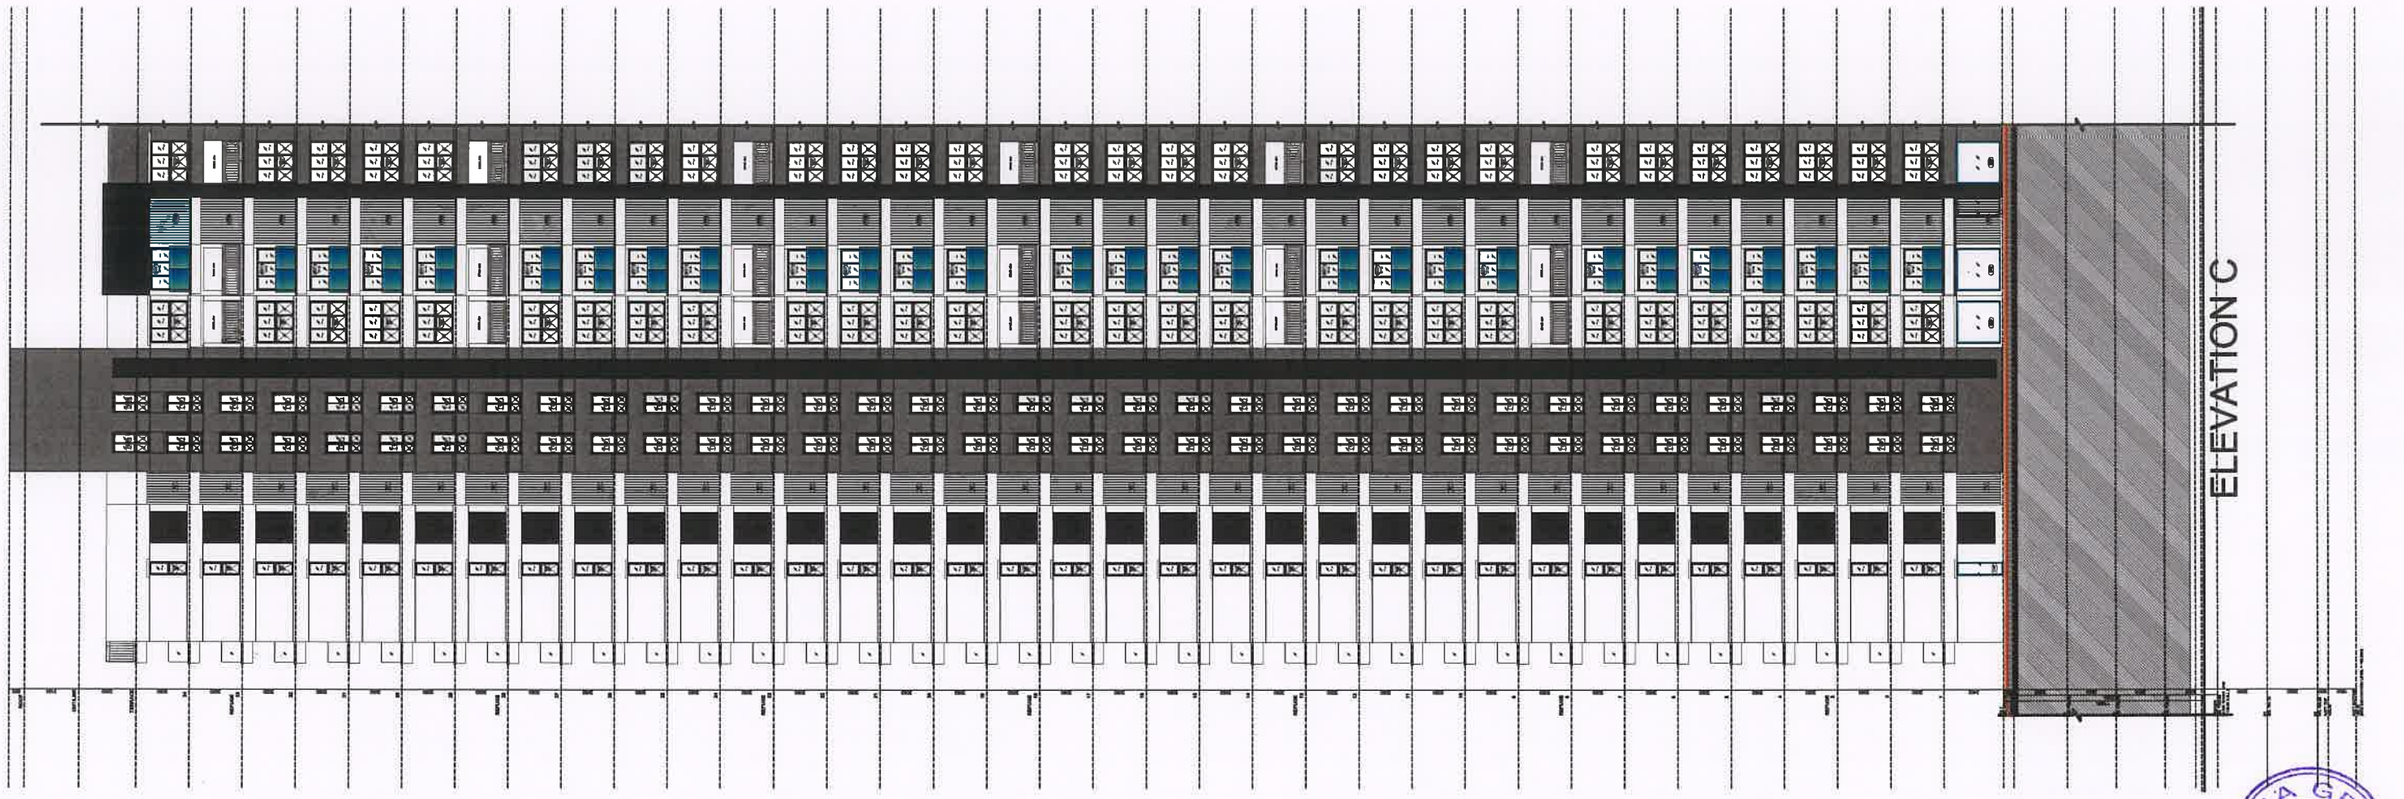


ELEVATION C

LODHA GROUP
MUMBAI
400011

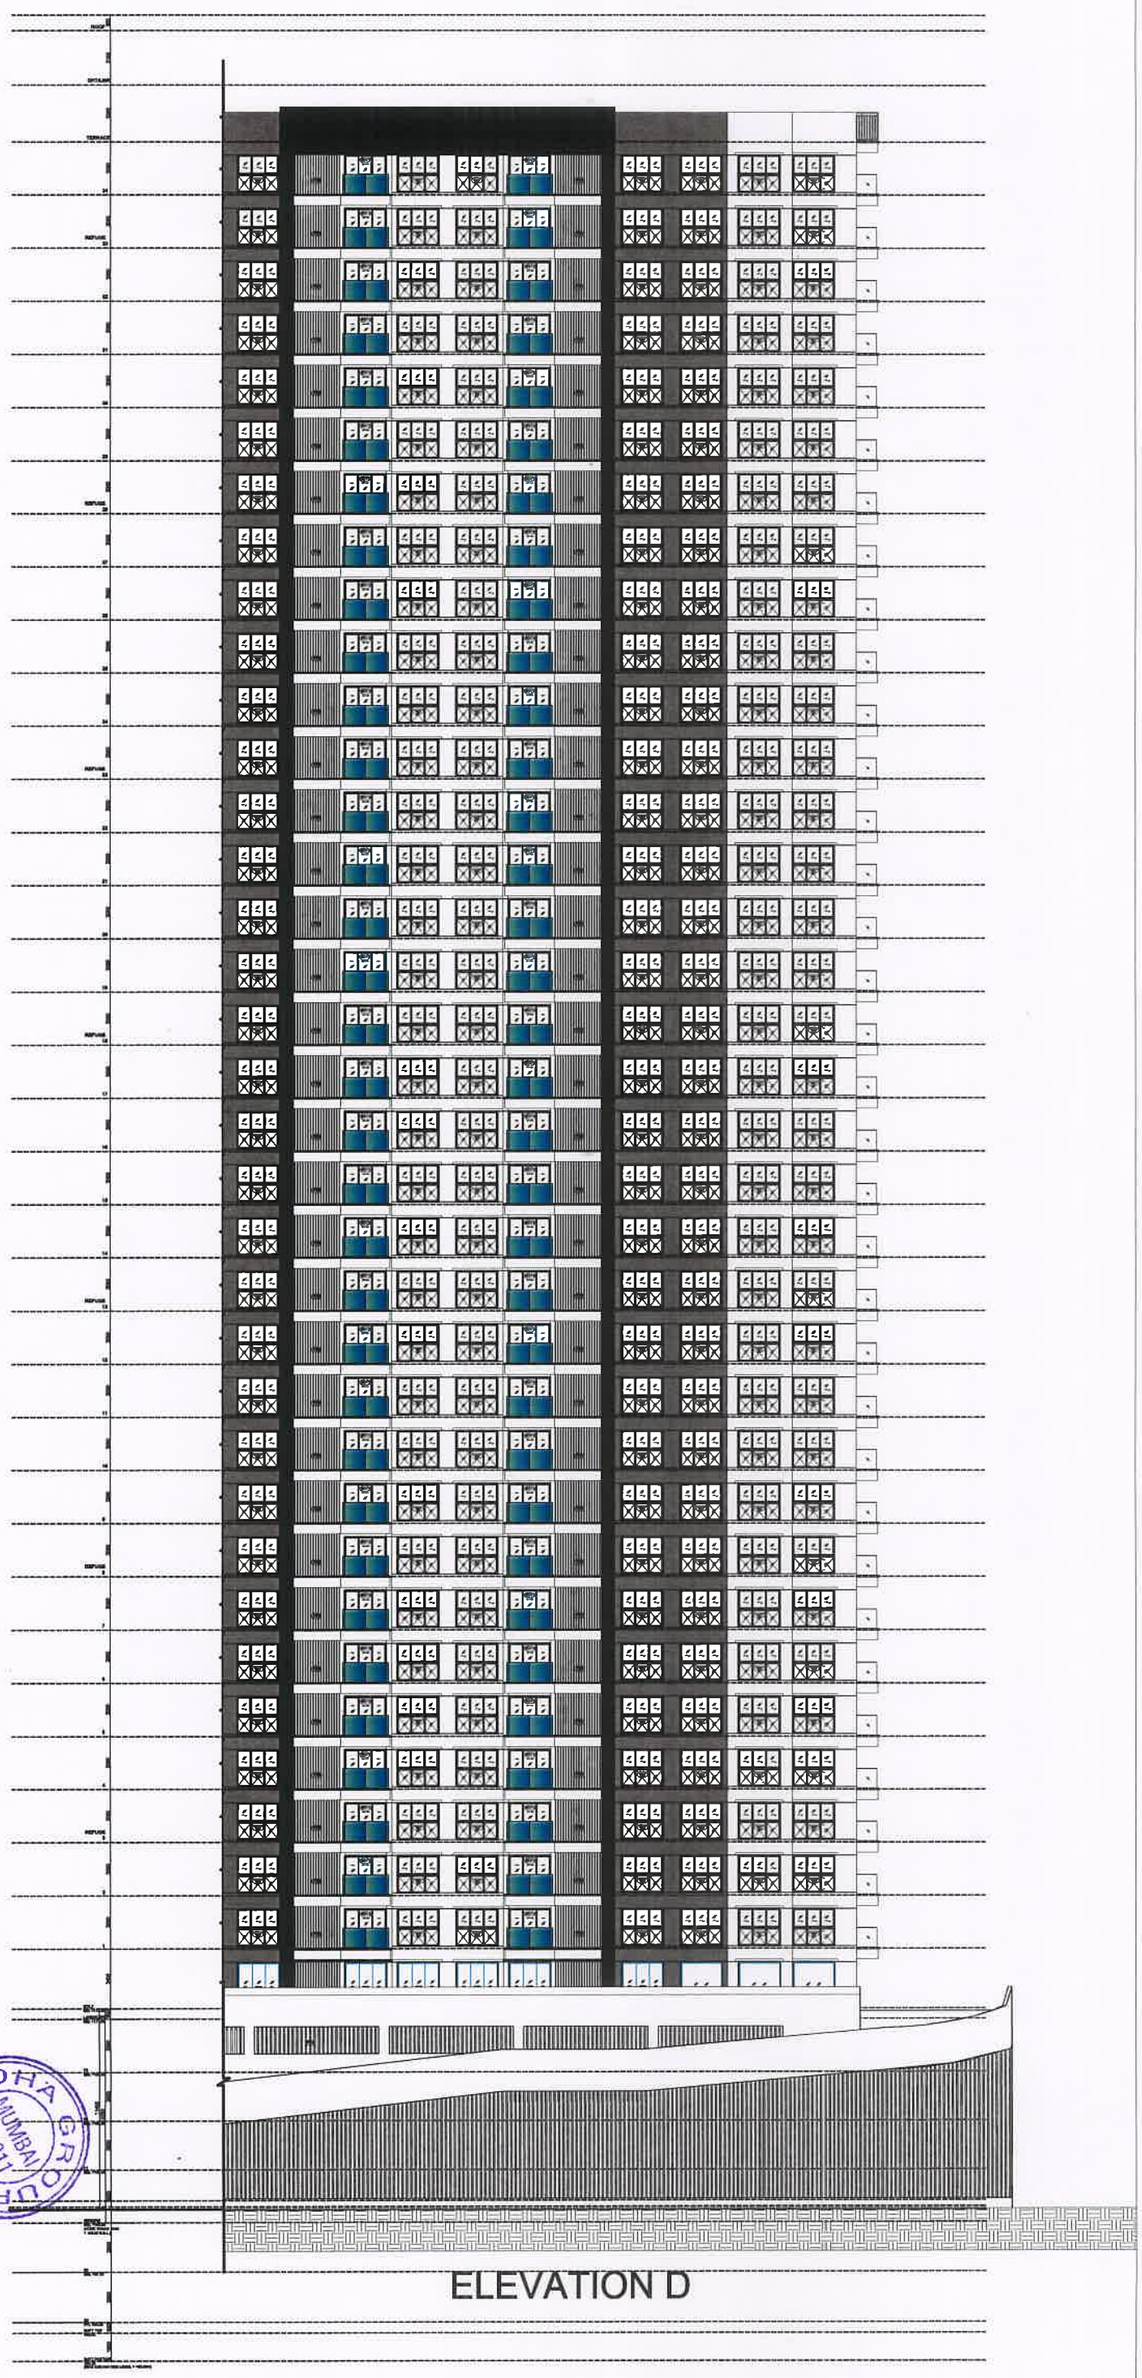


LODHA GROUP MUMBAI 400011

ELEVATION D

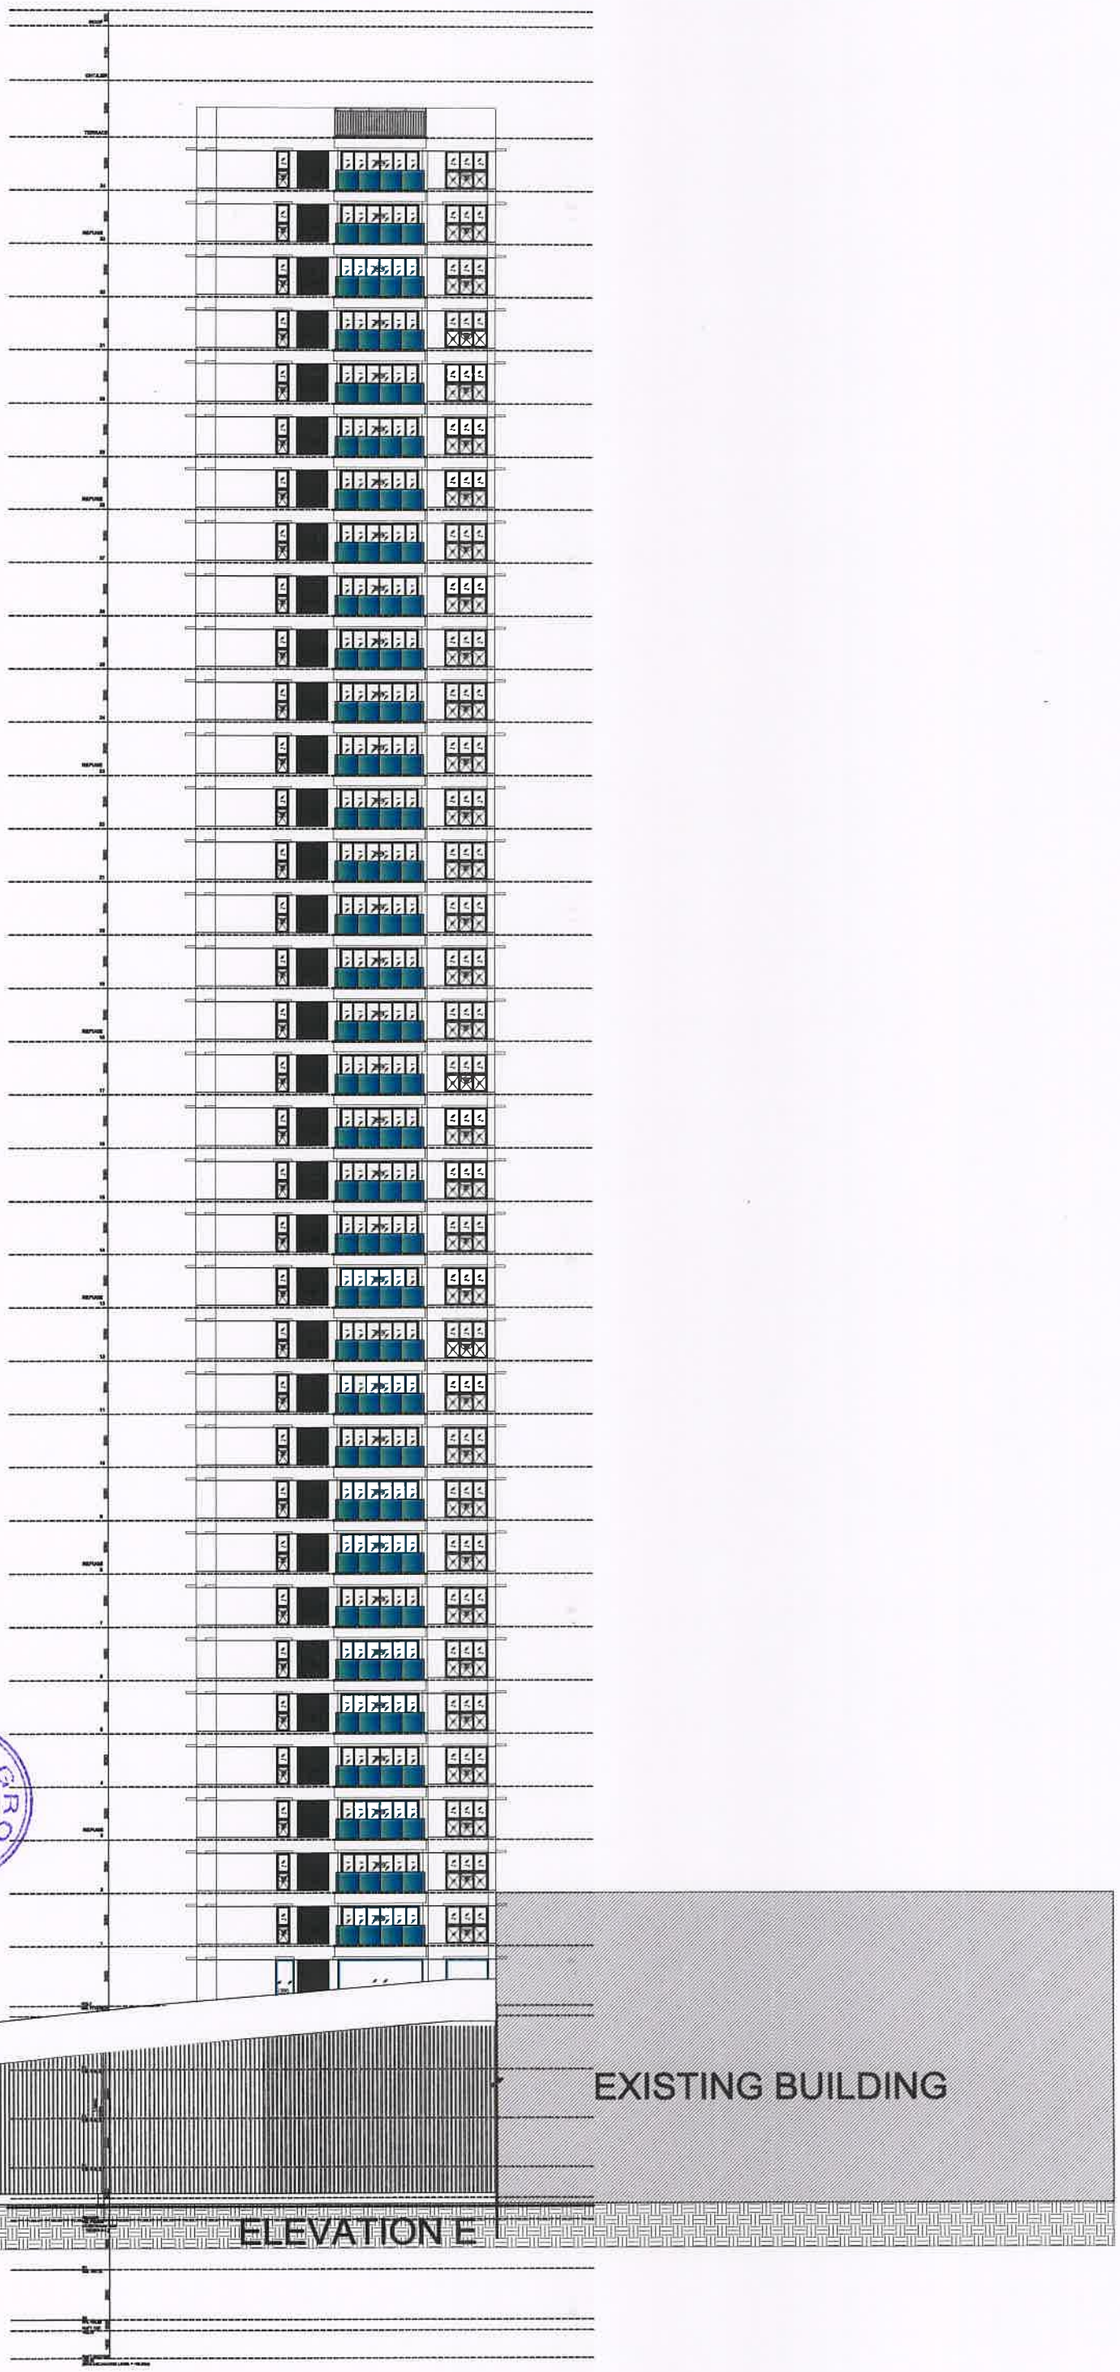

ELEVATION E

LODHA GROUP MUMBAI 400011

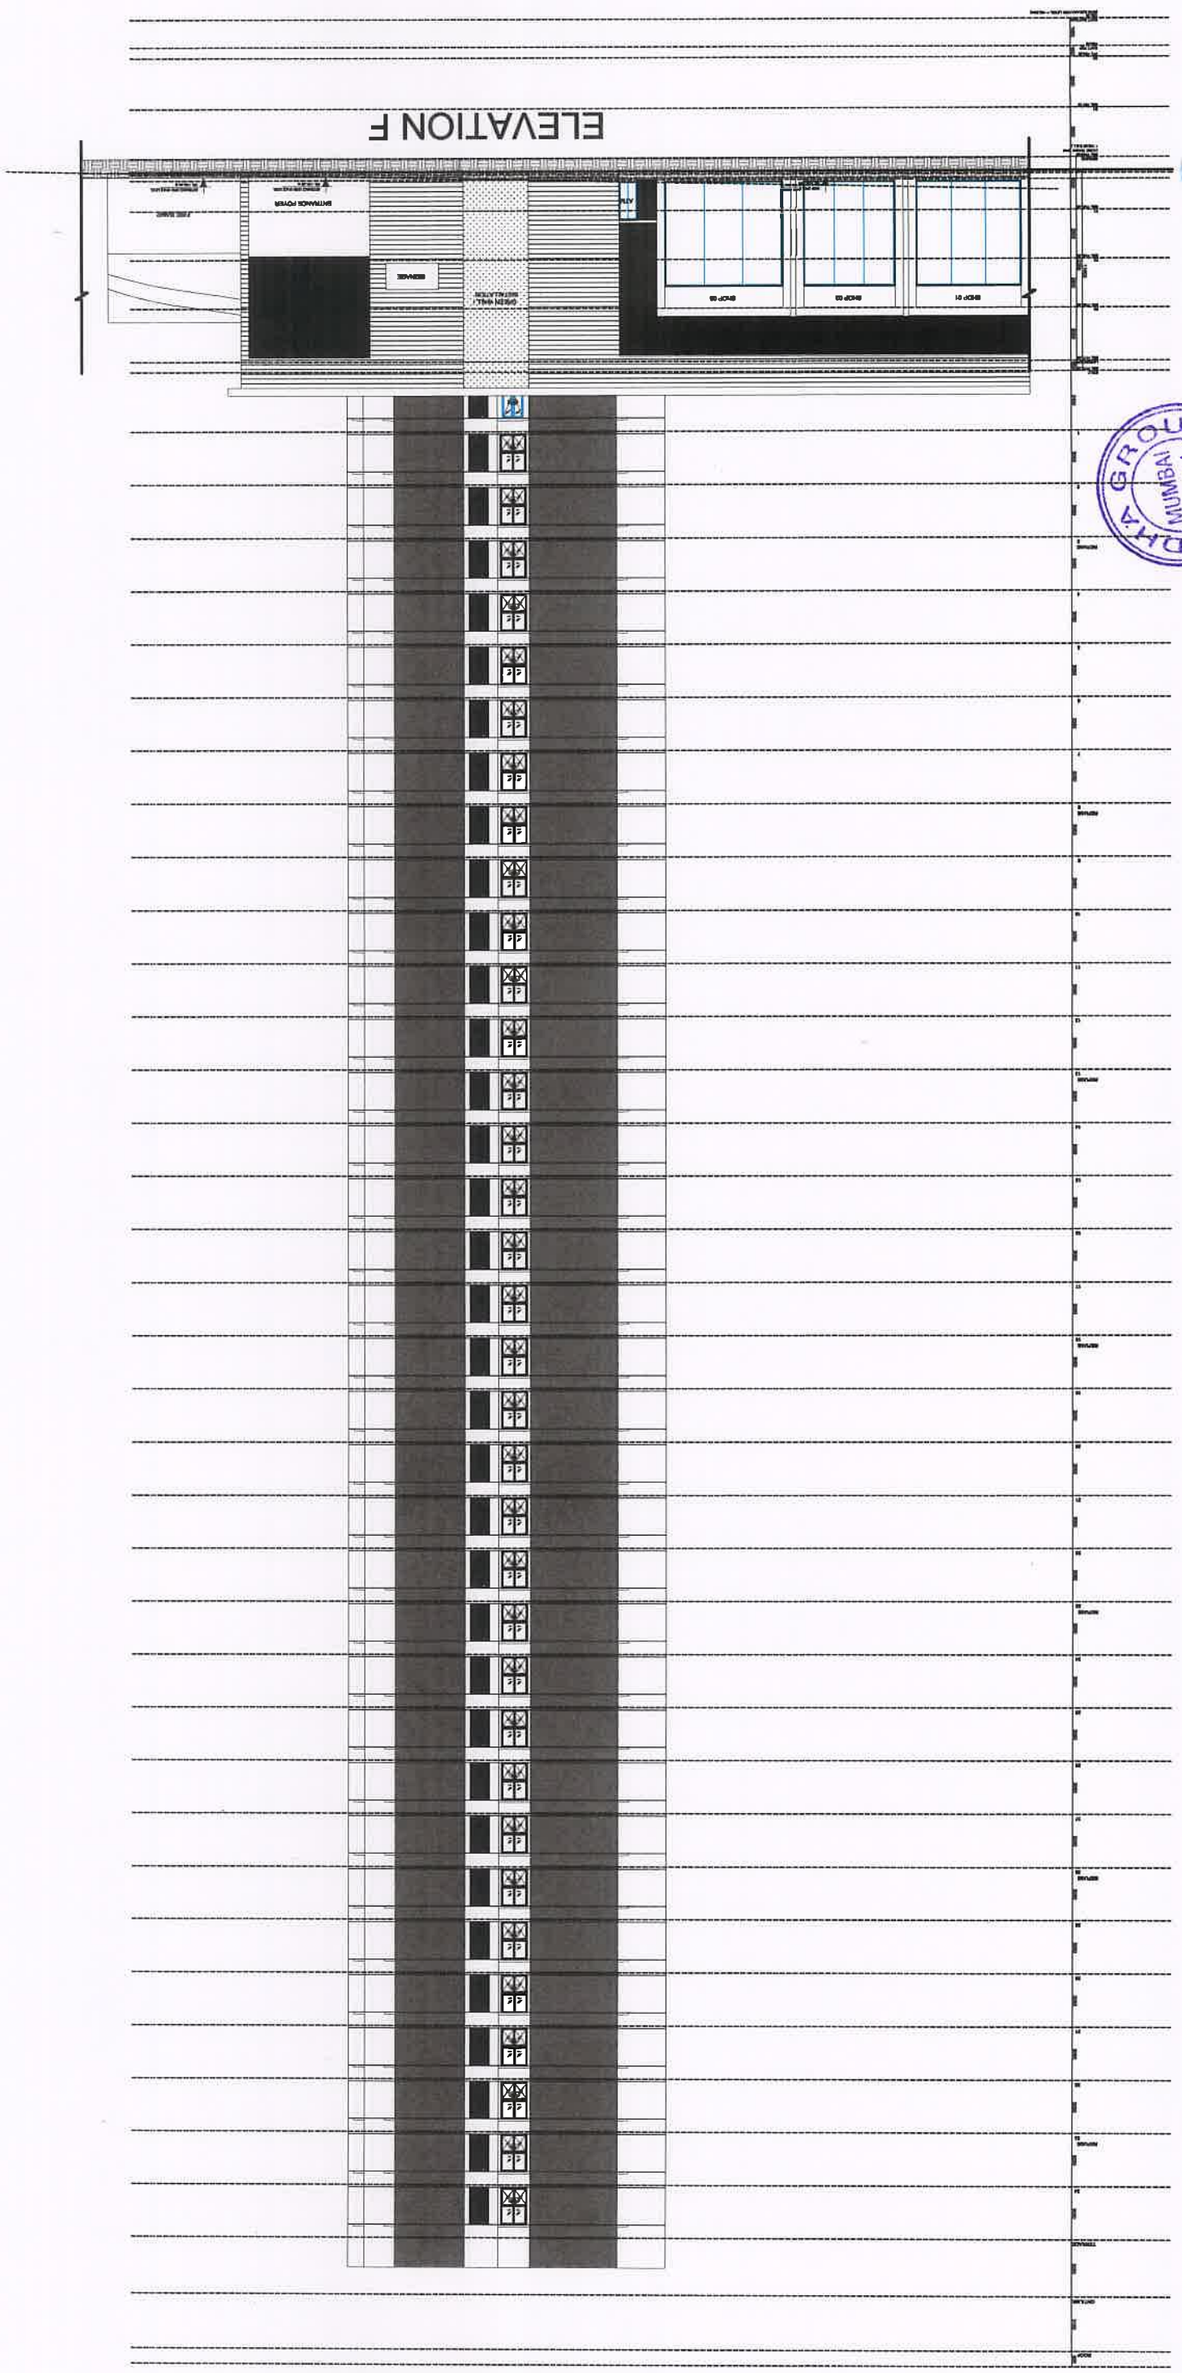
ELEVATION F
LODHA GROUP
MUMBAI
400011