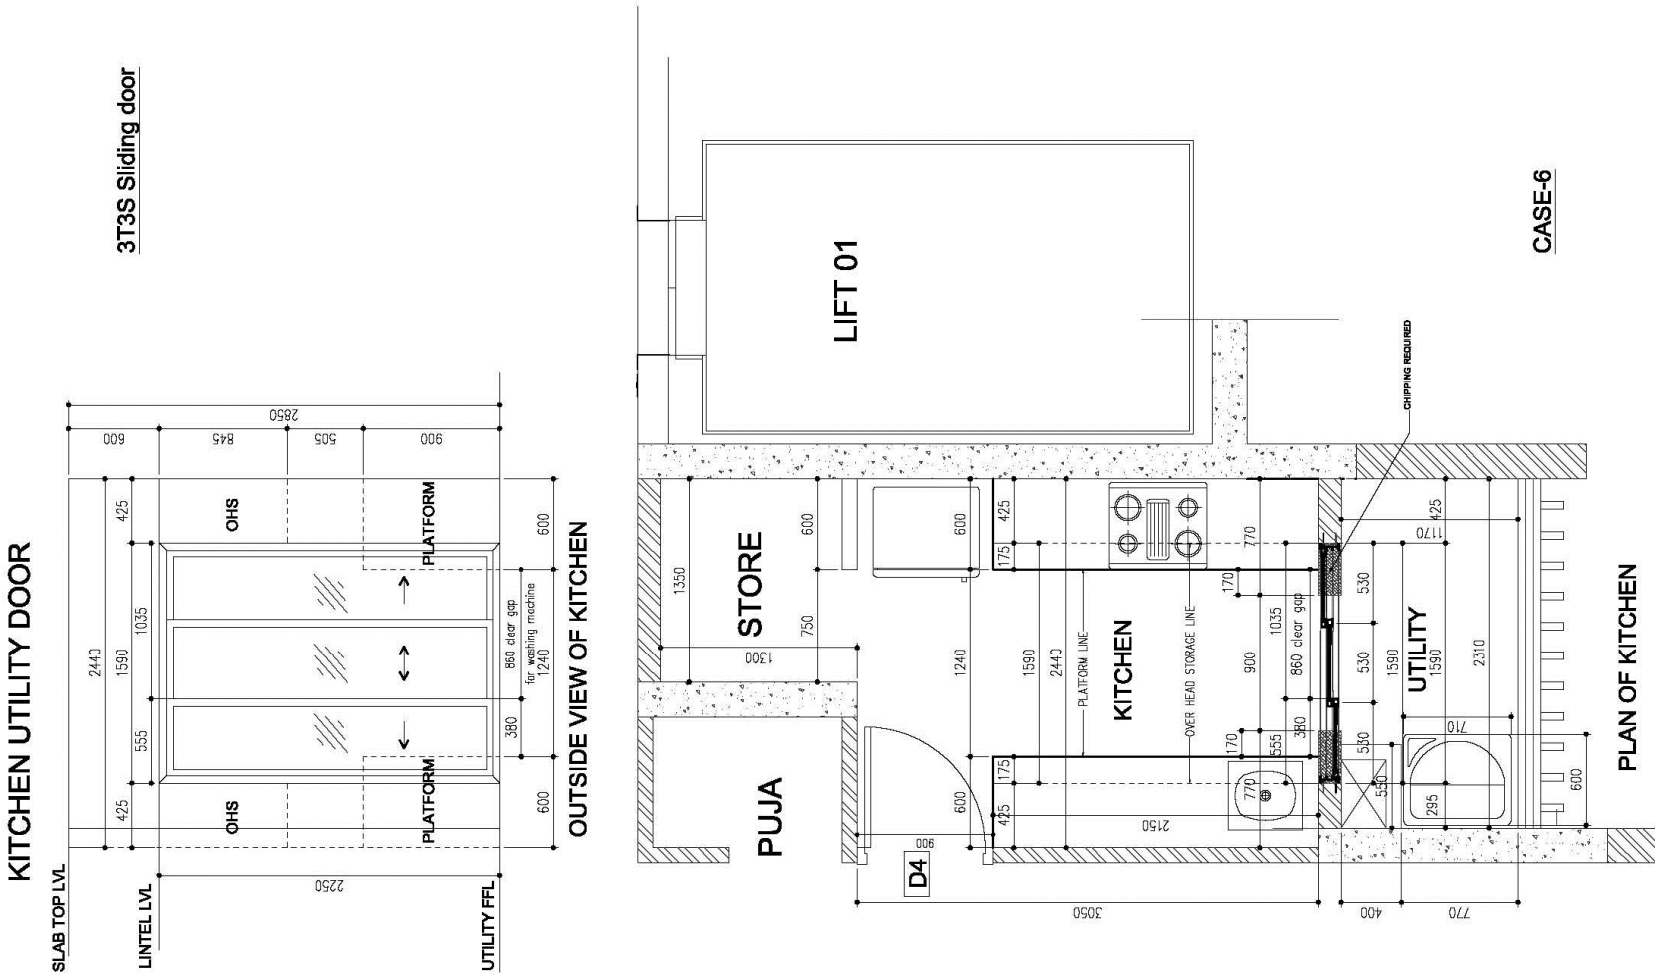

KITCHEN UTILITY DOOR
3T3S Sliding door
OUTSIDE VIEW OF KITCHEN
SLAB TOP LVL
LINTEL LVL
UTILITY FFL
OHS
PLATFORM
860 clear gap for washing machine
LIFT 01
STORE
PUJA
KITCHEN
UTILITY
PLATFORM LINE
OVER HEAD STORAGE LINE
CHIPPING REQUIRED
D4
CASE-6
PLAN OF KITCHEN