

ACME - OZONE
T1 & T2
TYPICAL FLOOR

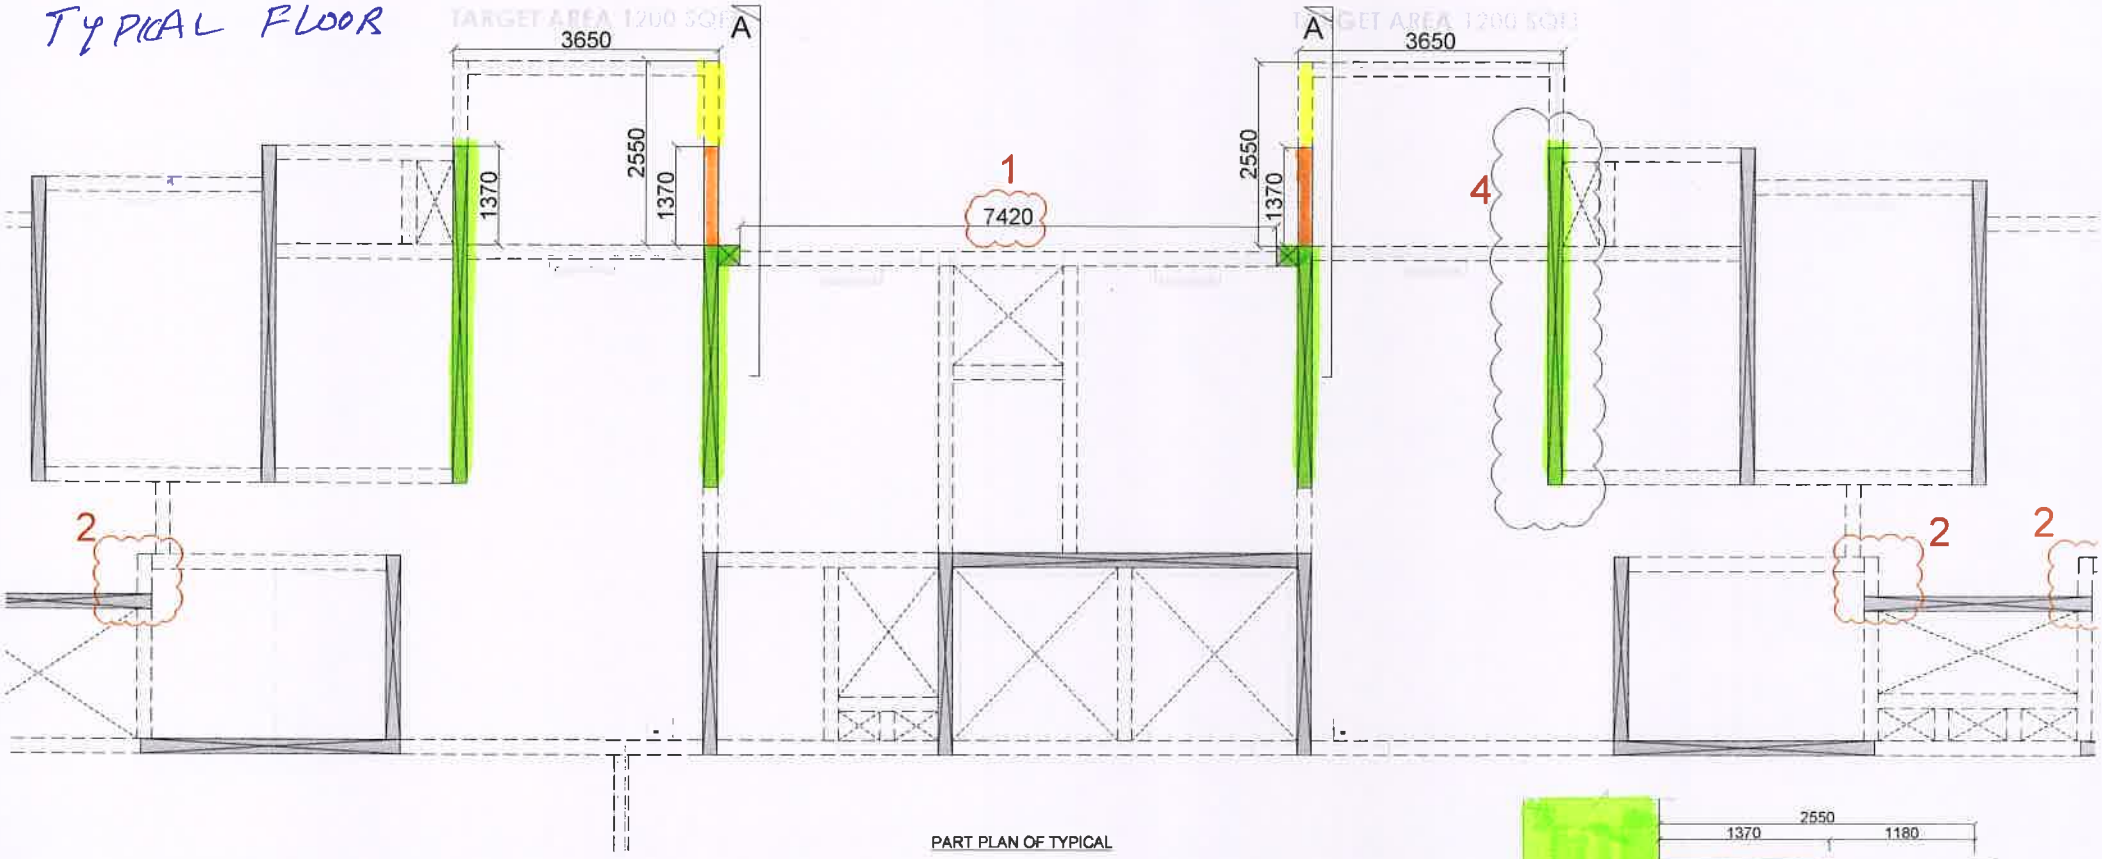

PART PLAN OF TYPICAL

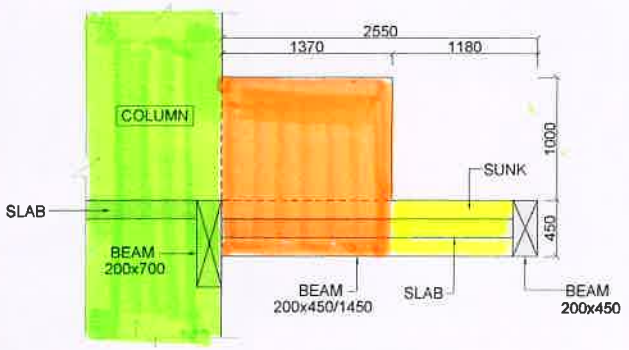

SECTION A-A

COLUMN/WALL