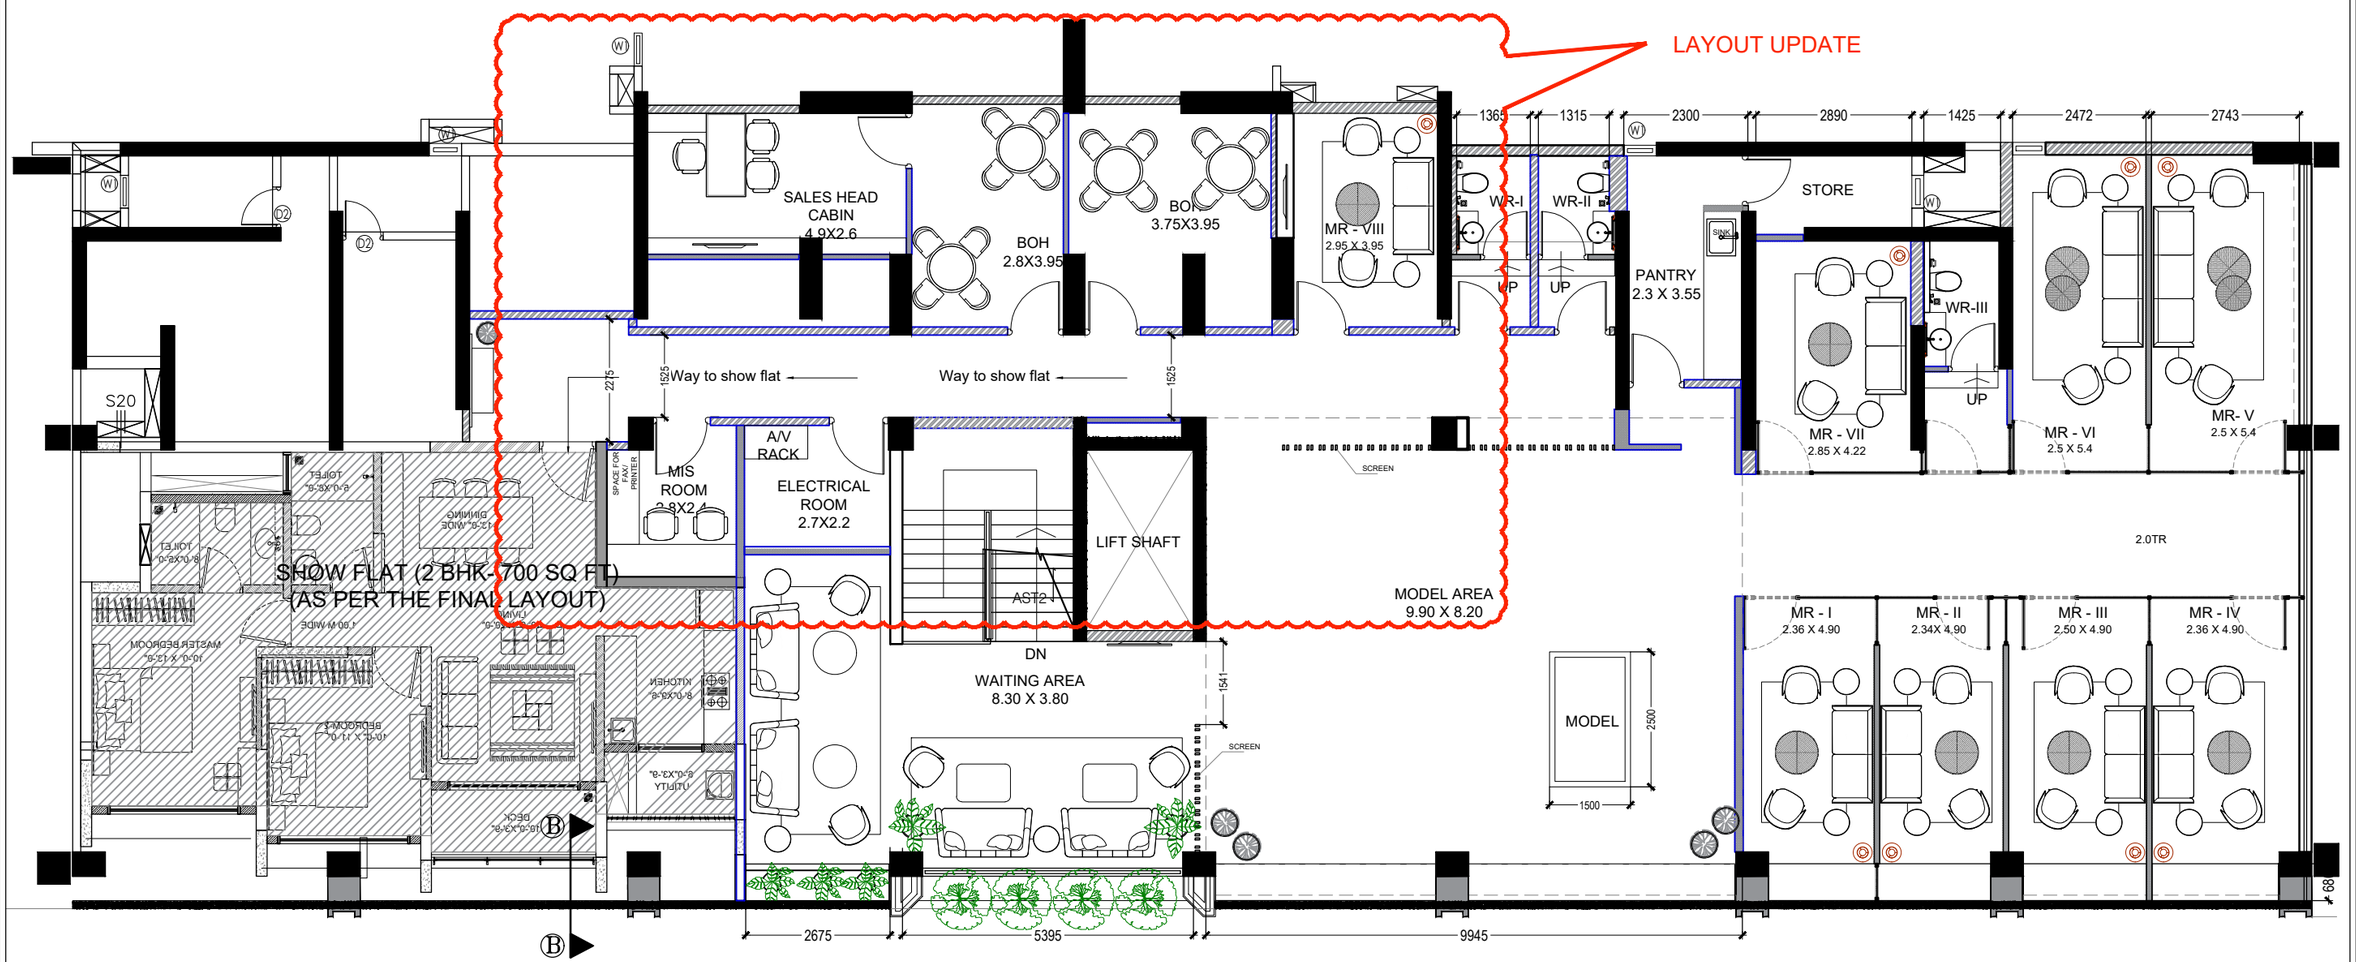


ACME OZONE - SALES GALLERY - FIRST FLOOR LAYOUT
CA - 4145 SQ. FT
(PODIUM -I PLAN)

DRAWING TITLE	KEY PLAN:	**CONSULTANTS**	**PROJECT TITLE**	**ARCHITECTS**	**REVISION INDEX**
		CONSULTANT / CONSULTANT / CONSULTANT	LODHA ACME OZONE SALES GALLERY		REV NO: R0 — DATE: 15-06-2021 — DESCRIPTION

DRG TITLE

AO-SG-CIVIL

CIVIL LAYOUT AT STAGE 02

DRAWN	SCALE	DATE	BLOCK.NO
H.B	1:100 / A2	17-06-2021	DD
NORTH	**CHECKED**	**REV NO**	**DRG. NO**
	VD	R0	AO-SG-1.02