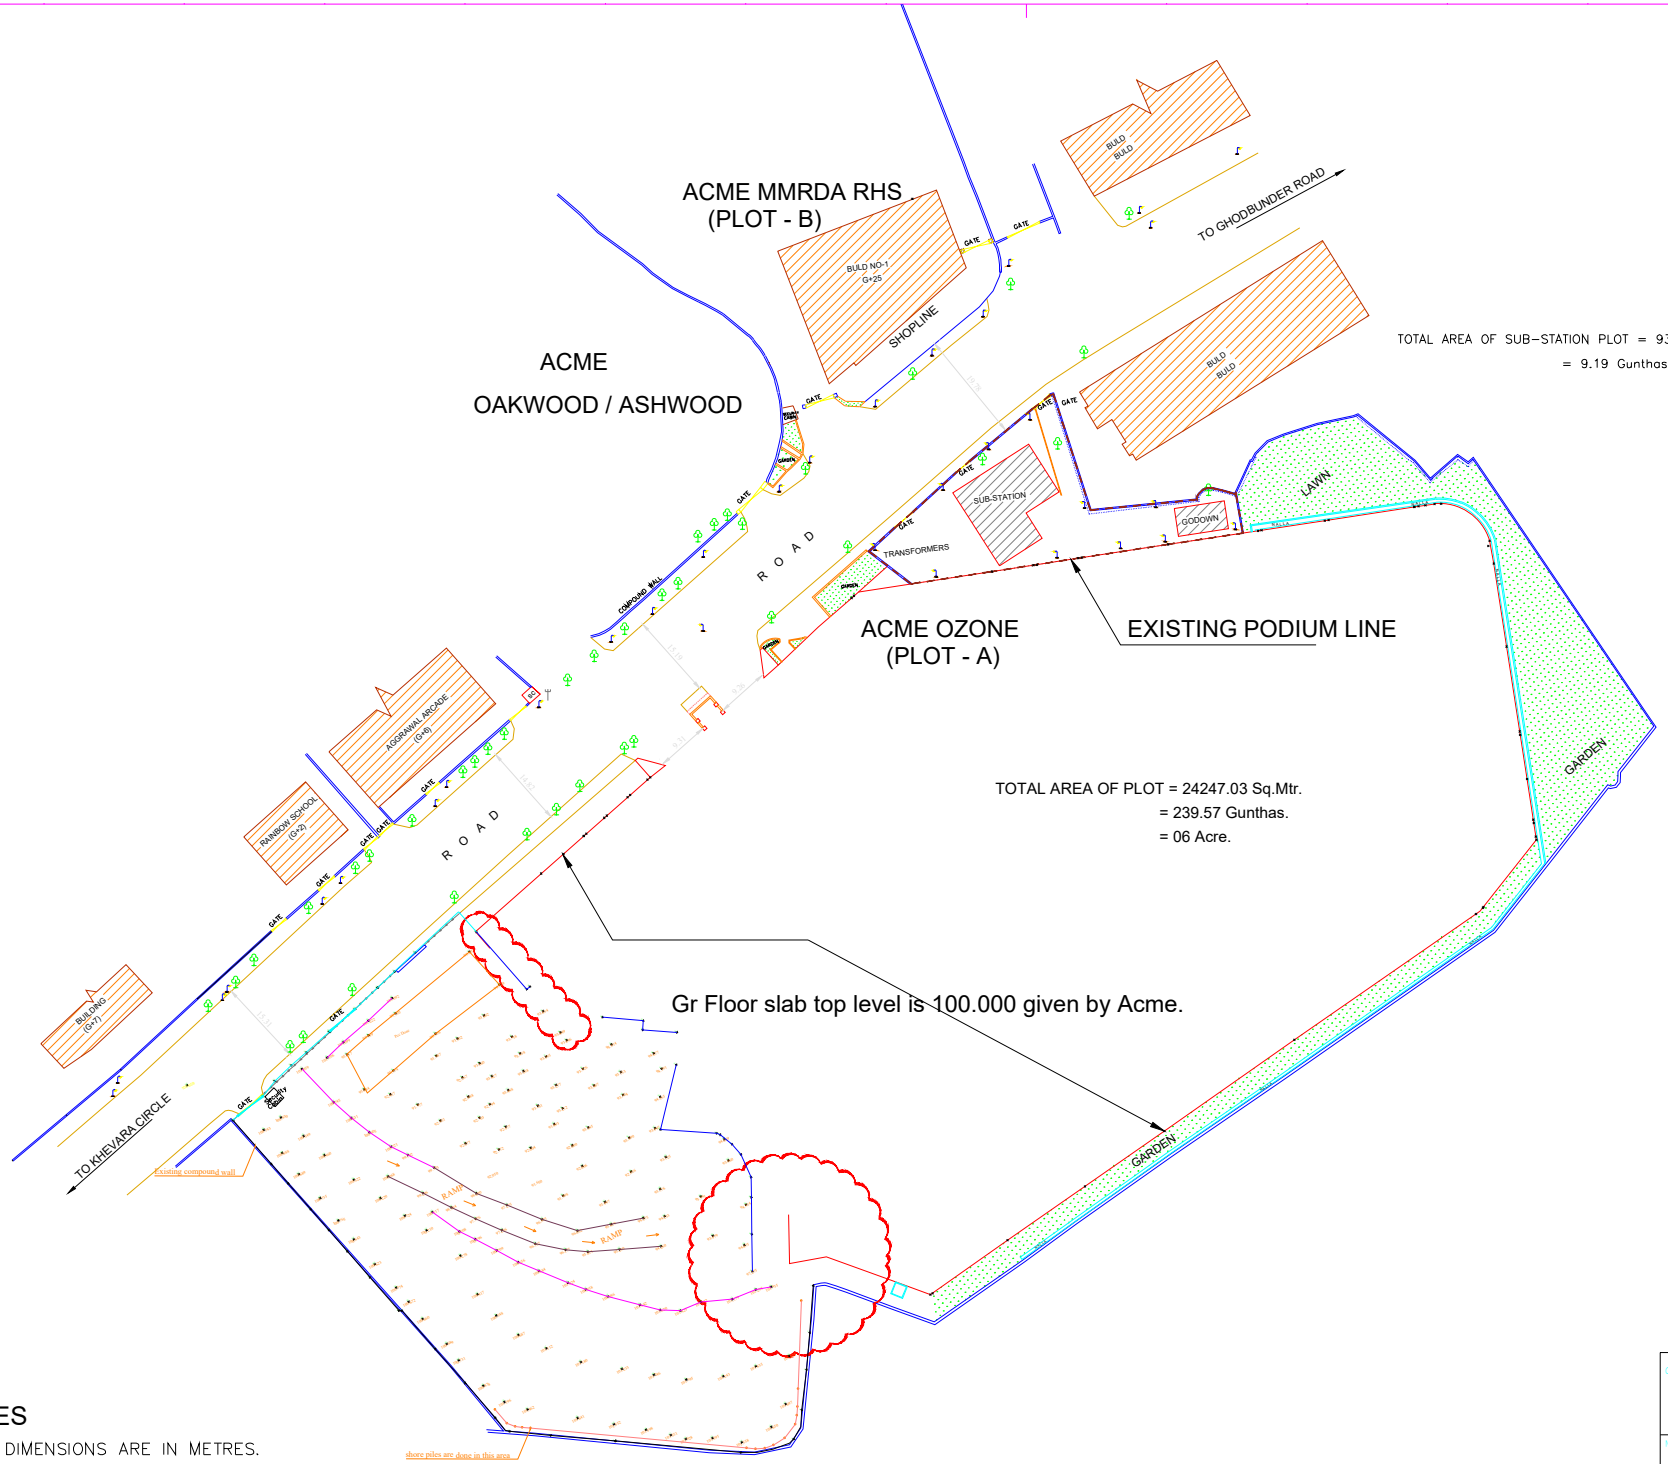


TOTAL AREA OF SUB-STATION PLOT = 930.91 Sq.Mtr.
= 9.19 Gunthas.

TOTAL AREA OF PLOT = 24247.03 Sq.Mtr.
= 239.57 Gunthas.
= 06 Acre.

RevNo	Revision note	Date	Signature	Checked

LEGEND :-

DESCRIPTION	SYMBOL
GULMOHOR	
OTHER TREE	
LIGHT POLE	
ELECTRIC POLE	
HYDRANT	
BANYAN	
FENCING	
WALL LINE	
COMPOUNDWALL LINE	
ROAD LINE	
STRUCTURAL LINE	
BUILDING LINE	
AREA LINE	
FOOTPATH	
GARDEN/LAWN	

NOTES

1. ALL DIMENSIONS ARE IN METRES.
2. SURVEY DONE BY AS PER EXISTING SITE CONDITION.
3. BELOW AREA OF PLOT IS CALCULATE CENTER OF COMPOUND WALL
   AREA = 24247.03 Sq.Mtr.

CLIENT :-

ACME HOUSING PVT. LTD.

At. MANPADA, THANE.

NAME OF WORK :-

DETAILED TRAVERSE SURVEY FOR ACME OZONE SALE PLOT

OF SURVEY NO. _____At. VILLAGE MANPADA, GHODBUNDER ROAD, THANE(W).

SCALE:- 1:1	DATE:- 23 & 24.11.2017
DRAWING NO.:- ACME:LS:2018-1	DRAWAN BY :- J. N. G.