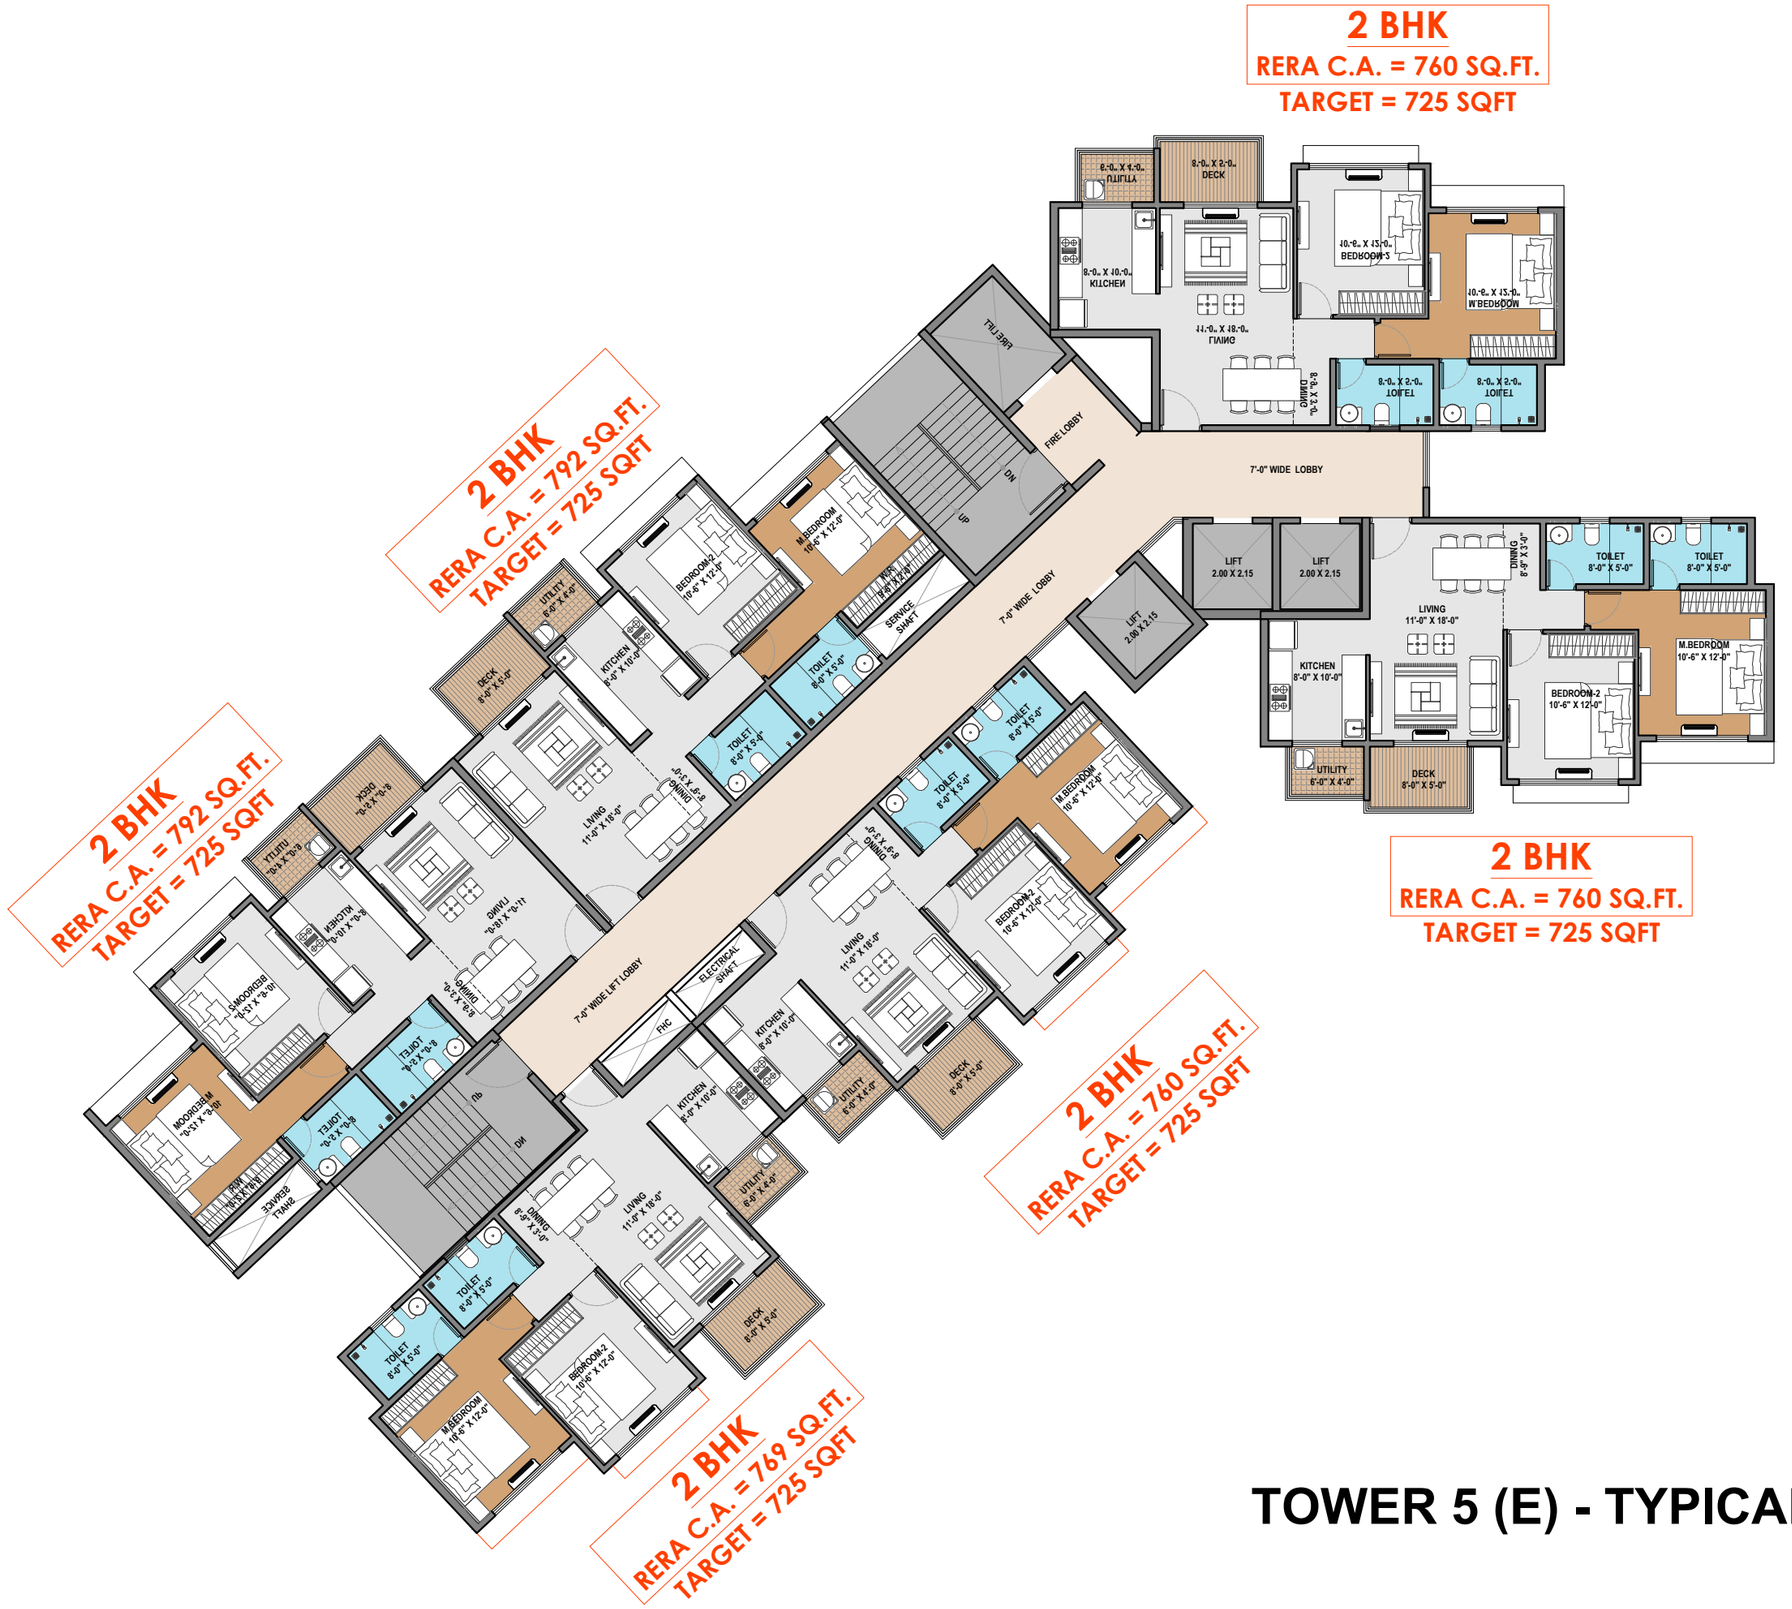


TOWER 5 (E) - TYPICAL FLOOR PLAN