*MAINTAIN UNIFORM TOILET SIZES IN ALL UNITS

31/05/2021

DO NOT REDUCE ROOM SIZES

3 BHK
RERA C.A. = 988.61 SQ.FT.
C.A. = 937.35 SQ.FT.
DECK = 71.40 SQ.FT.
UTILITY = 20.34 SQ.FT.

3 BHK
RERA C.A. = 988.61 SQ.FT.
C.A. = 937.35 SQ.FT.
DECK = 71.40 SQ.FT.
UTILITY = 20.34 SQ.FT.

3 BHK
RERA C.A. = 1000.35 SQ.FT.
C.A. = 945.45 SQ.FT.
DECK = 71.40 SQ.FT.
UTILITY = 20.34 SQ.FT.



DO NOT CHANGE ROOM SIZES

PASSAGE LENGTH HAS INCREASED

2.5 BHK
RERA C.A. = 821.63 SQ.FT.
C.A. = 778.09 SQ.FT.
DECK = 39.39 SQ.FT.
UTILITY = 17.43 SQ.FT.

DO NOT ADD NEW TYPOLOGY

TOWER-1

2 BHK
RERA C.A. = 728.62 SQ.FT.
C.A. = 688.50 SQ.FT.
DECK = 39.39 SQ.FT.
UTILITY = 17.43 SQ.FT.

IS THIS MOFA CARPET?

2 BHK
RERA C.A. = 728.62 SQ.FT.
C.A. = 688.50 SQ.FT.
DECK = 39.39 SQ.FT.
UTILITY = 17.43 SQ.FT.

MINIMUM UTILITY WIDTH TO BE 4'

MENTION NET RERA CARPET (UNIT C.A. + DECK + UTILITY)

CAL FLOOR PLAN -TOWER-1

31/05/2021

* MAINTAIN UNIFORM TOILET SIZES IN ALL UNITS

THIS HAS TO BE 3BHK


DO NOT REDUCE ROOM SIZES

MENTION NET RERA CARPET (UNIT C.A + DECK + UTILITY)

PASSAGE LENGTH HAS INCREASED

MIN UTILITY WIDTH 4'

OPEN WELL STAIRCASE NOT PERMISSIBLE

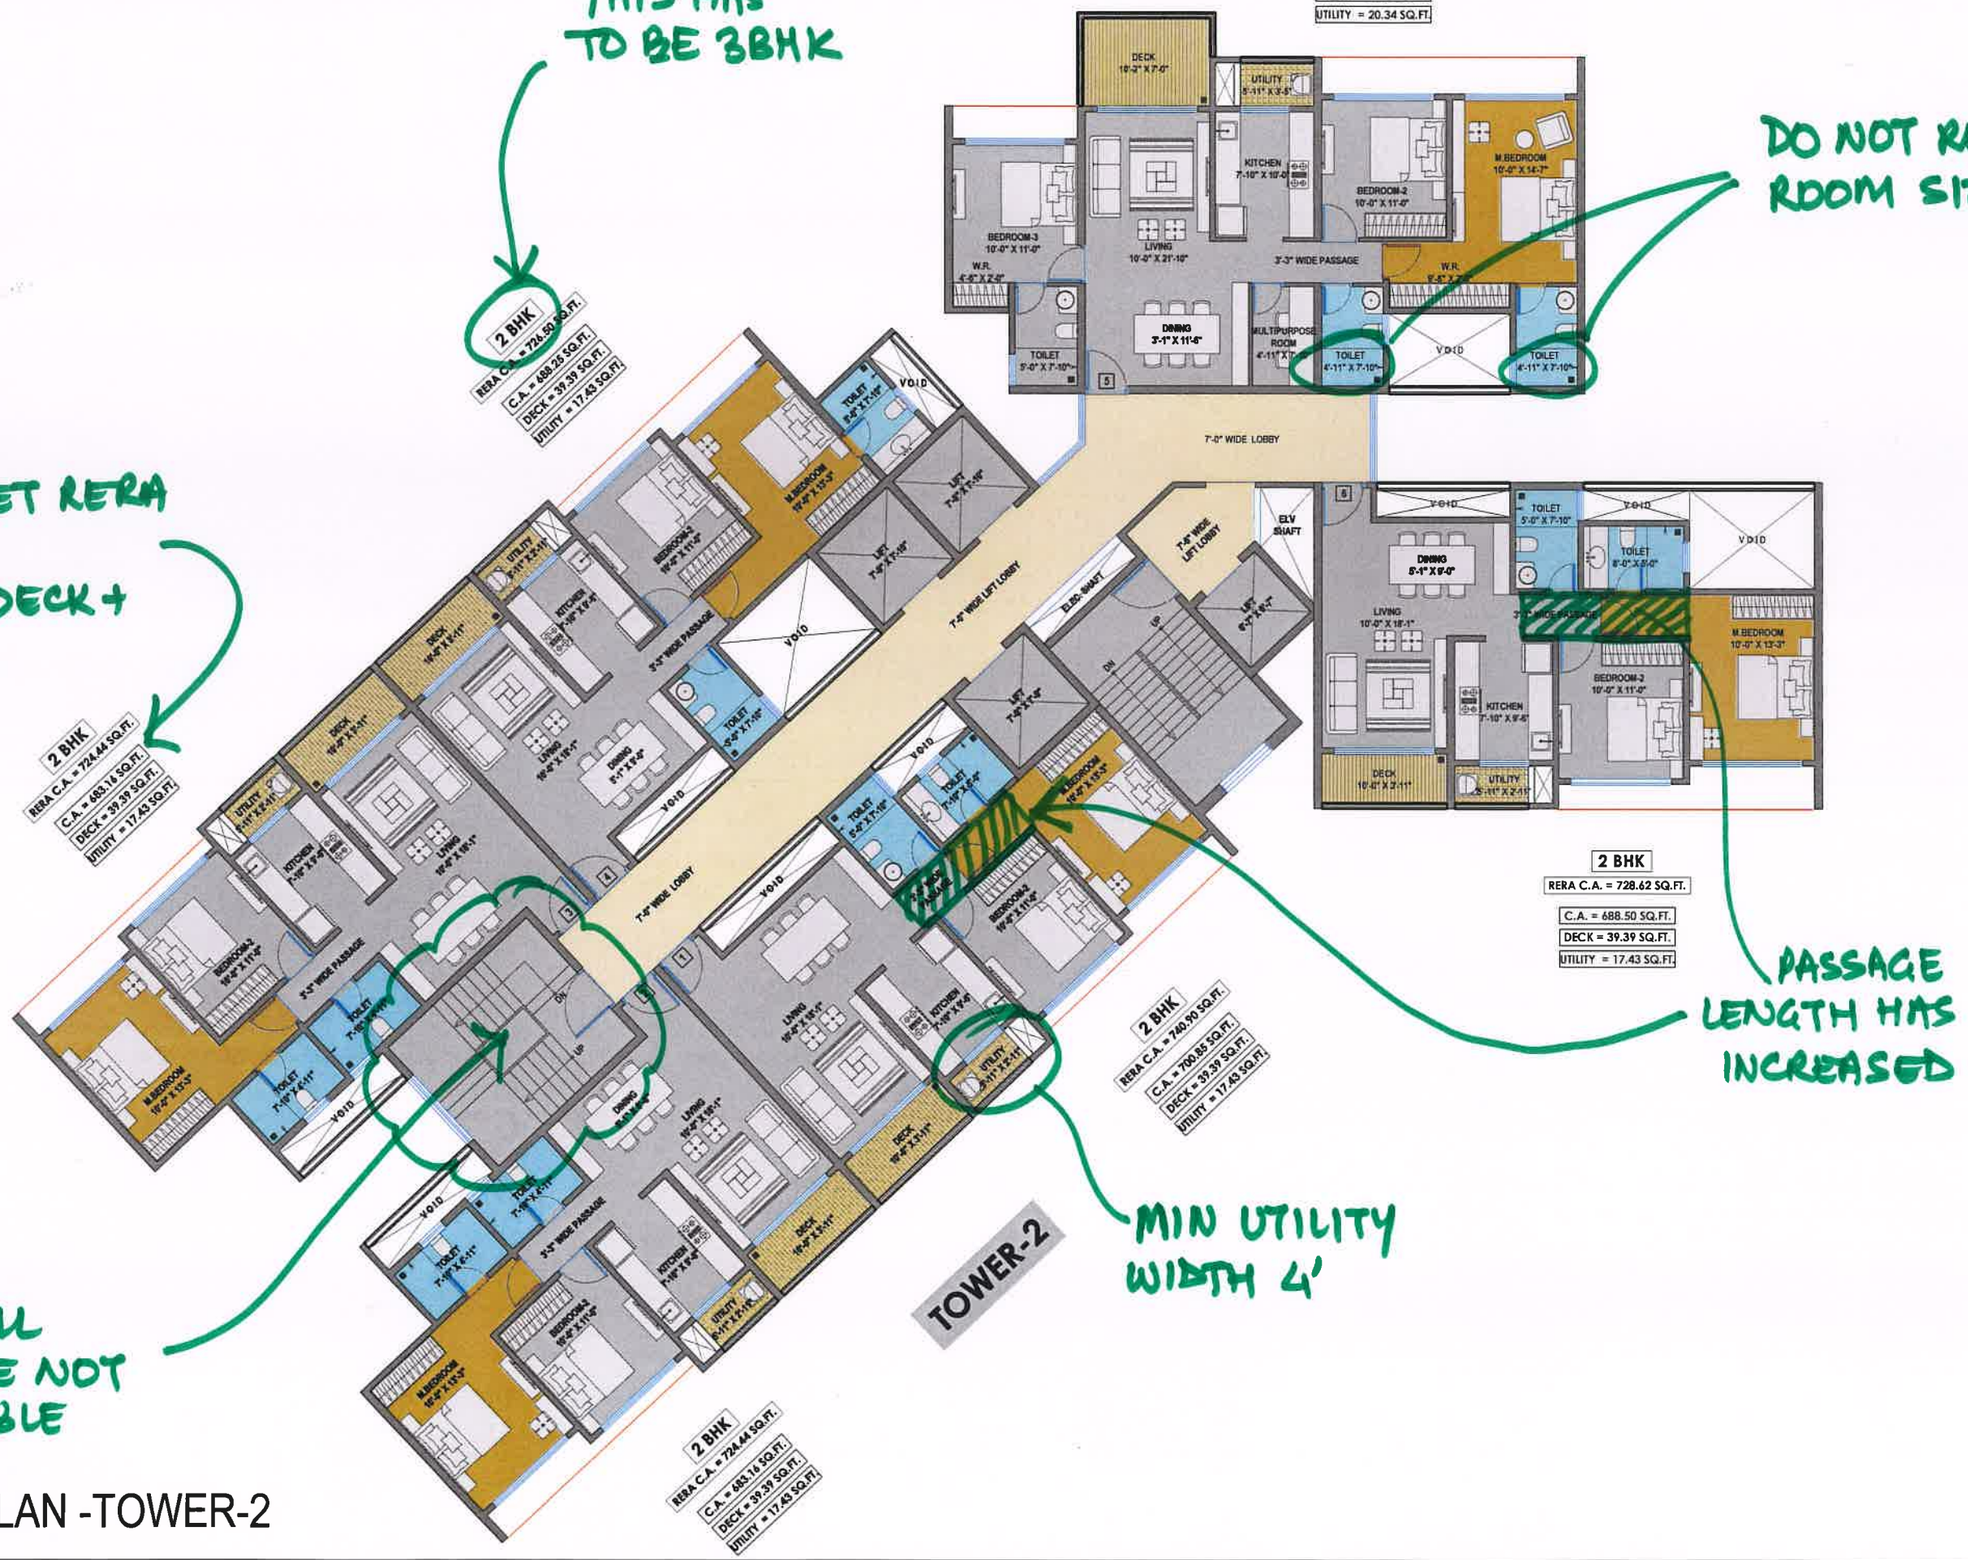

CAL FLOOR PLAN -TOWER-2