
LIVING RM- UNFINISHED HT 2250MM

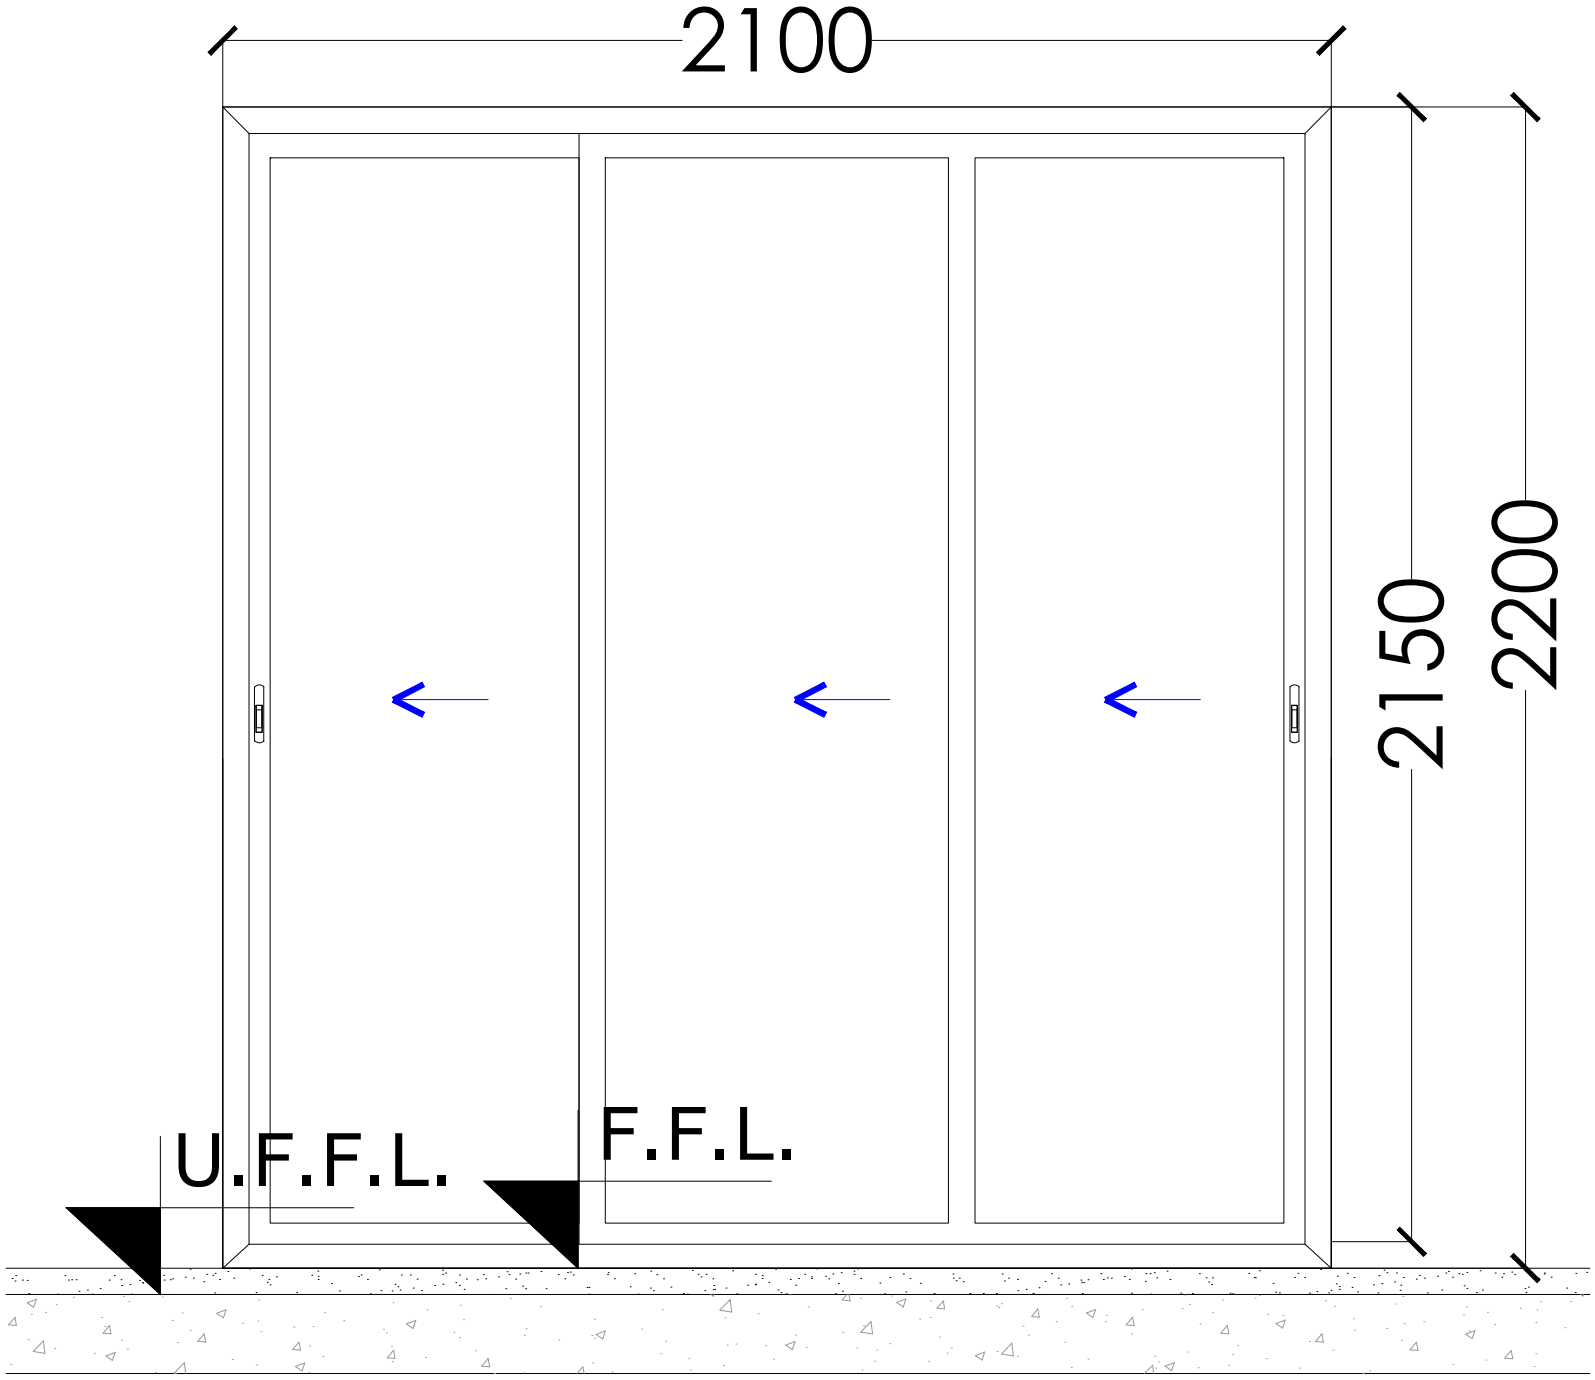

BEDROOM RM - UNFINISHED HT 2250MM

